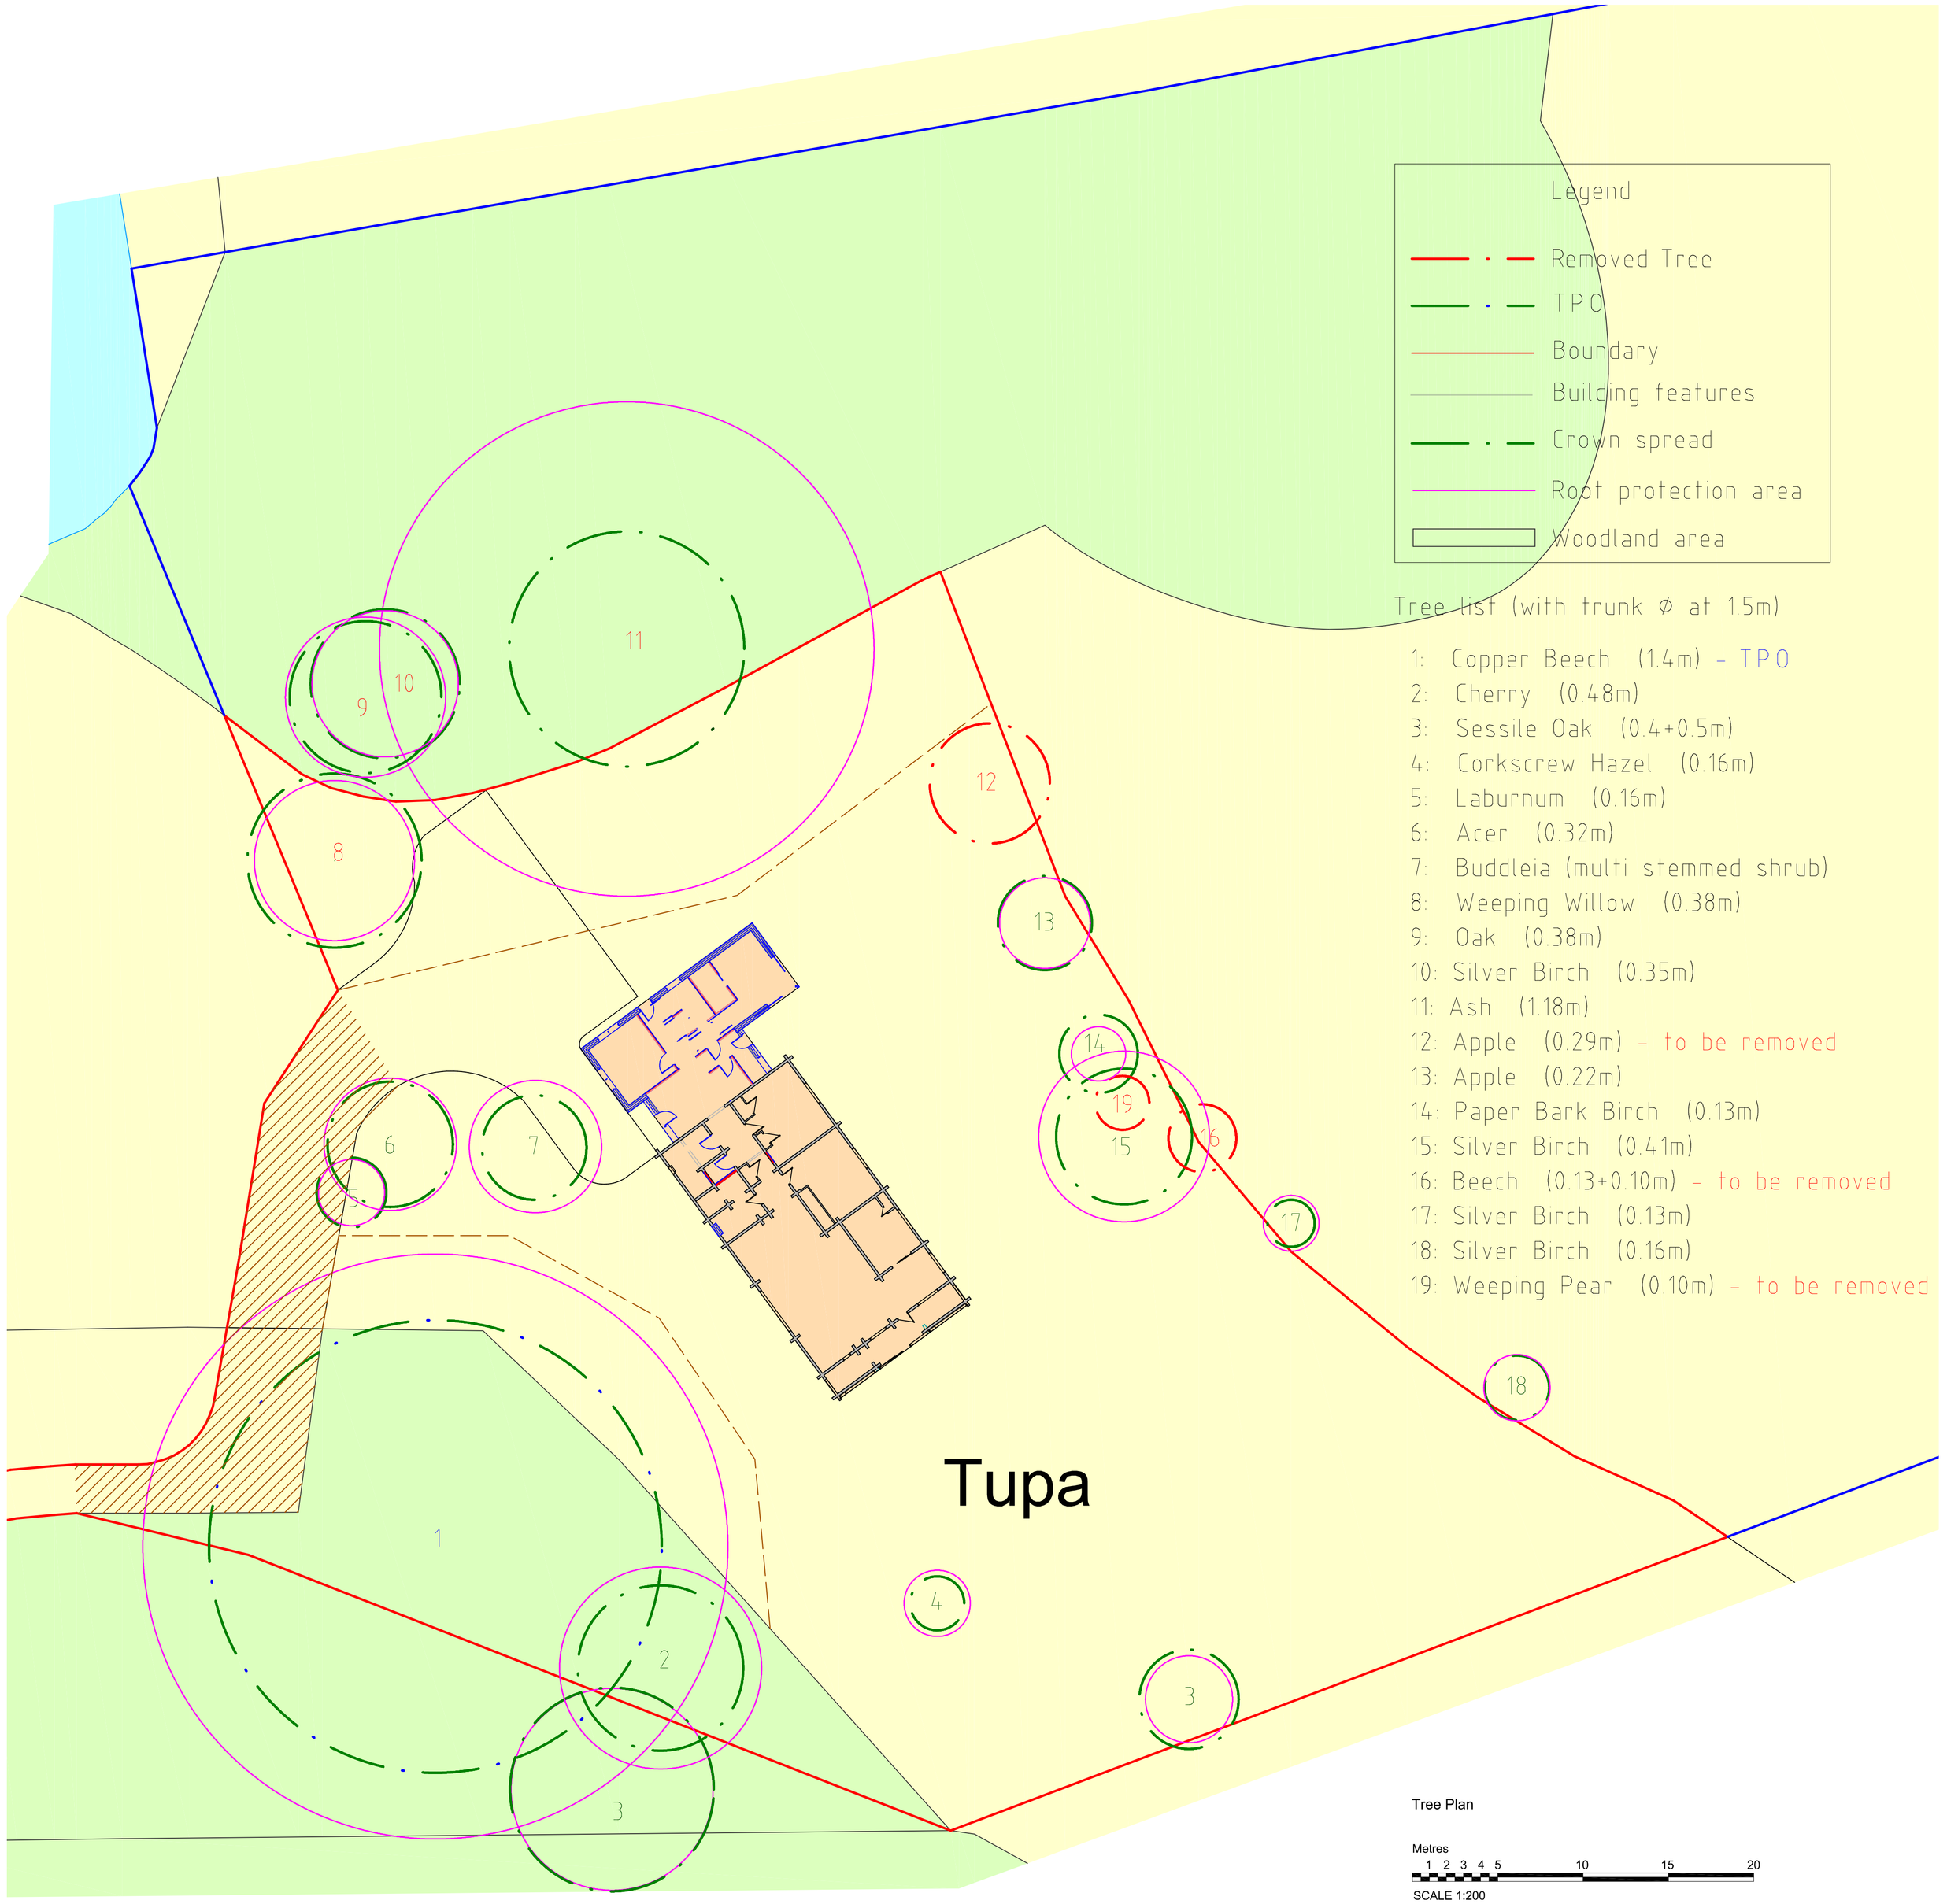


Legend

- Removed Tree
- TPO
- Boundary
- Building features
- Crown spread
- Root protection area
- Woodland area

Tree list (with trunk ⌀ at 1.5m)

1: Copper Beech (1.4m) - TPO
2: Cherry (0.48m)
3: Sessile Oak (0.4+0.5m)
4: Corkscrew Hazel (0.16m)
5: Laburnum (0.16m)
6: Acer (0.32m)
7: Buddleia (multi stemmed shrub)
8: Weeping Willow (0.38m)
9: Oak (0.38m)
10: Silver Birch (0.35m)
11: Ash (1.18m)
12: Apple (0.29m) - to be removed
13: Apple (0.22m)
14: Paper Bark Birch (0.13m)
15: Silver Birch (0.41m)
16: Beech (0.13+0.10m) - to be removed
17: Silver Birch (0.13m)
18: Silver Birch (0.16m)
19: Weeping Pear (0.10m) - to be removed

Tree Plan

Metres
1 2 3 4 5 10 15 20

SCALE 1:200

N

DBD Architectural Consultancy Ltd ©2022

1. Copyright is vested with DBD Architectural Consultancy Ltd.

2. All dimensions to be checked on site before proceeding.

3. Contractor to check/adjust dimensions of new work to suit existing conditions.
Do not assume existing structure or details are plumb, square or level.

4. Contractor must notify the architect of any discrepancies before proceeding.

5. All drawings to be read in conjunction with all other consultants drawings and specs.

Rev	Date	Description

Mr and Mrs Arch
Tupa
Wrexham
LL13 0LU

Client

Slide Extension

Project

Title

Tree Plan

Stage	Planning		
Size	A1	Date	Job No
Scale	1:200	11.07.22	2163
Drawing Number	PL 04		