



Caffi Wylfa Location Plan

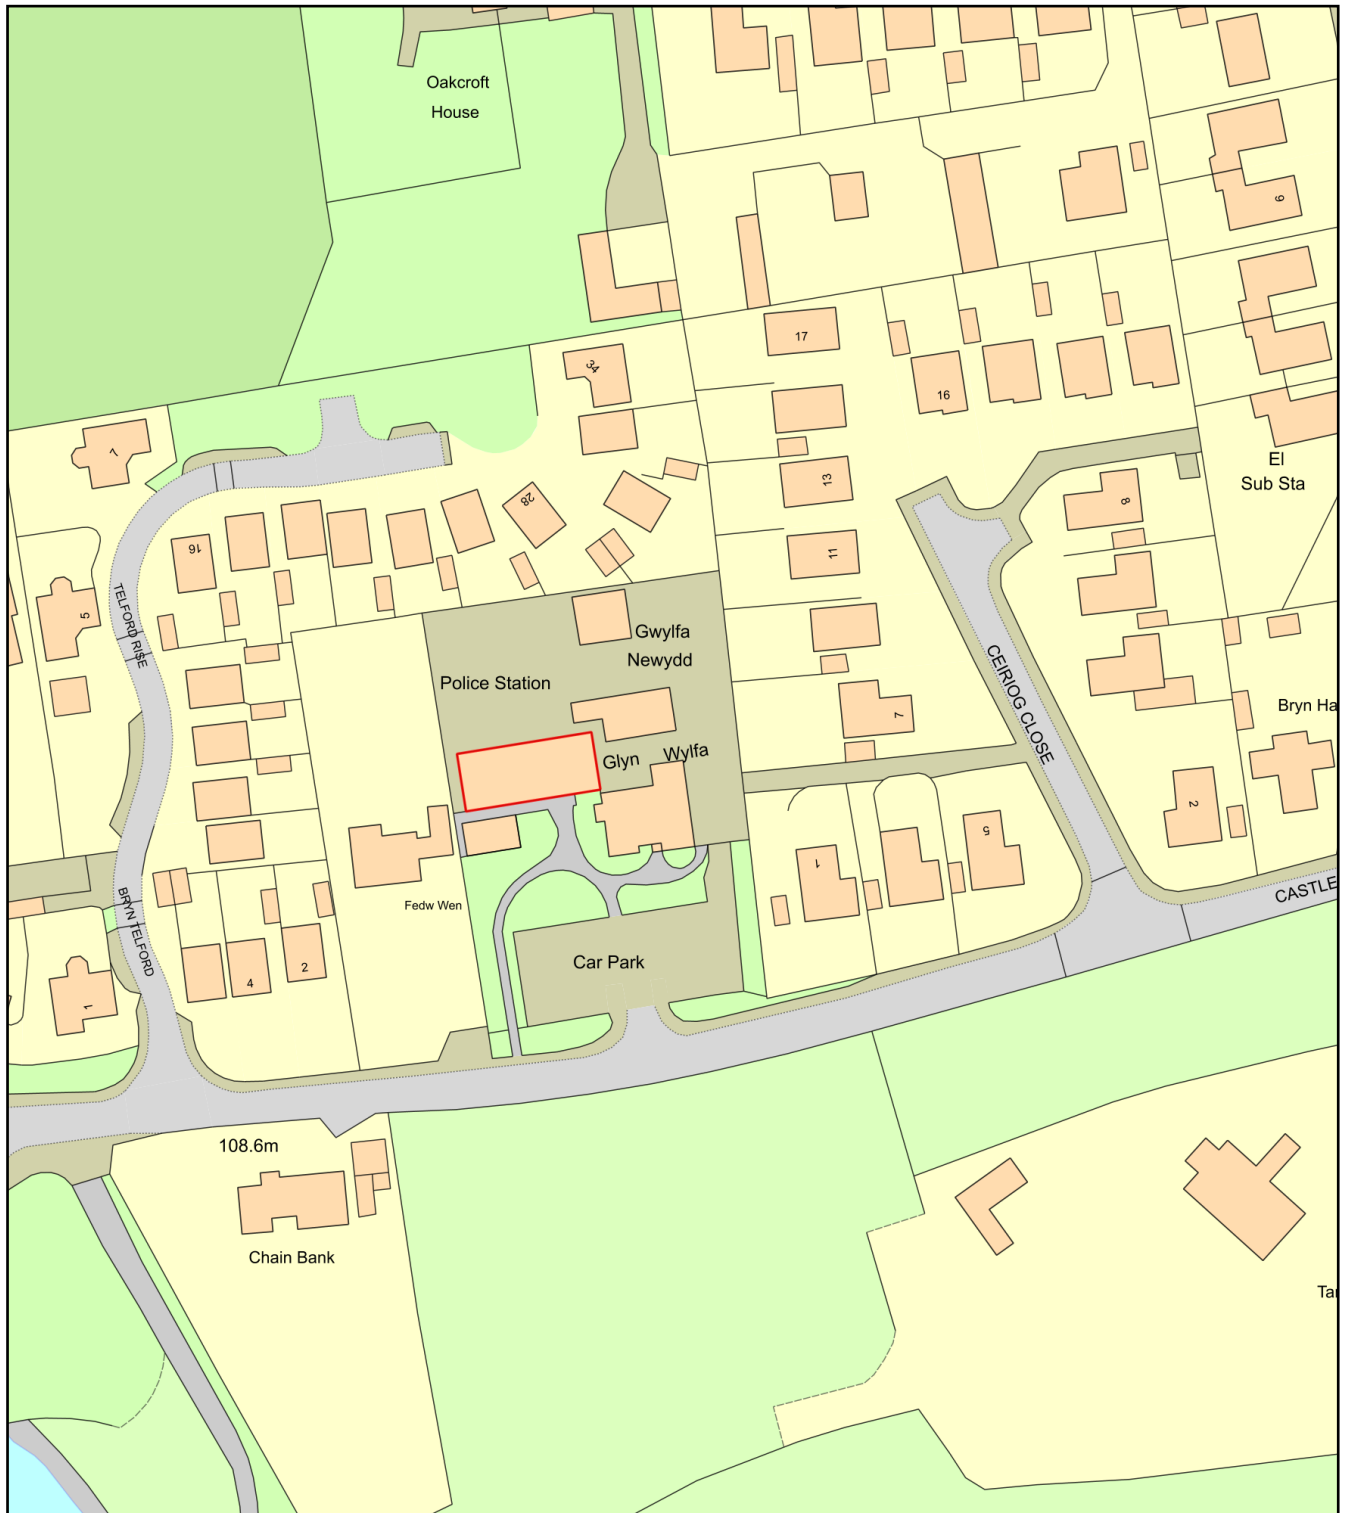

0 50
Metres

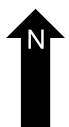

Plan Produced for: Glyn Wylfa Ltd

Date Produced: 29 Nov 2022

Plan Reference Number: TQRQM22333123256762

Scale: 1:1250 @ A4