




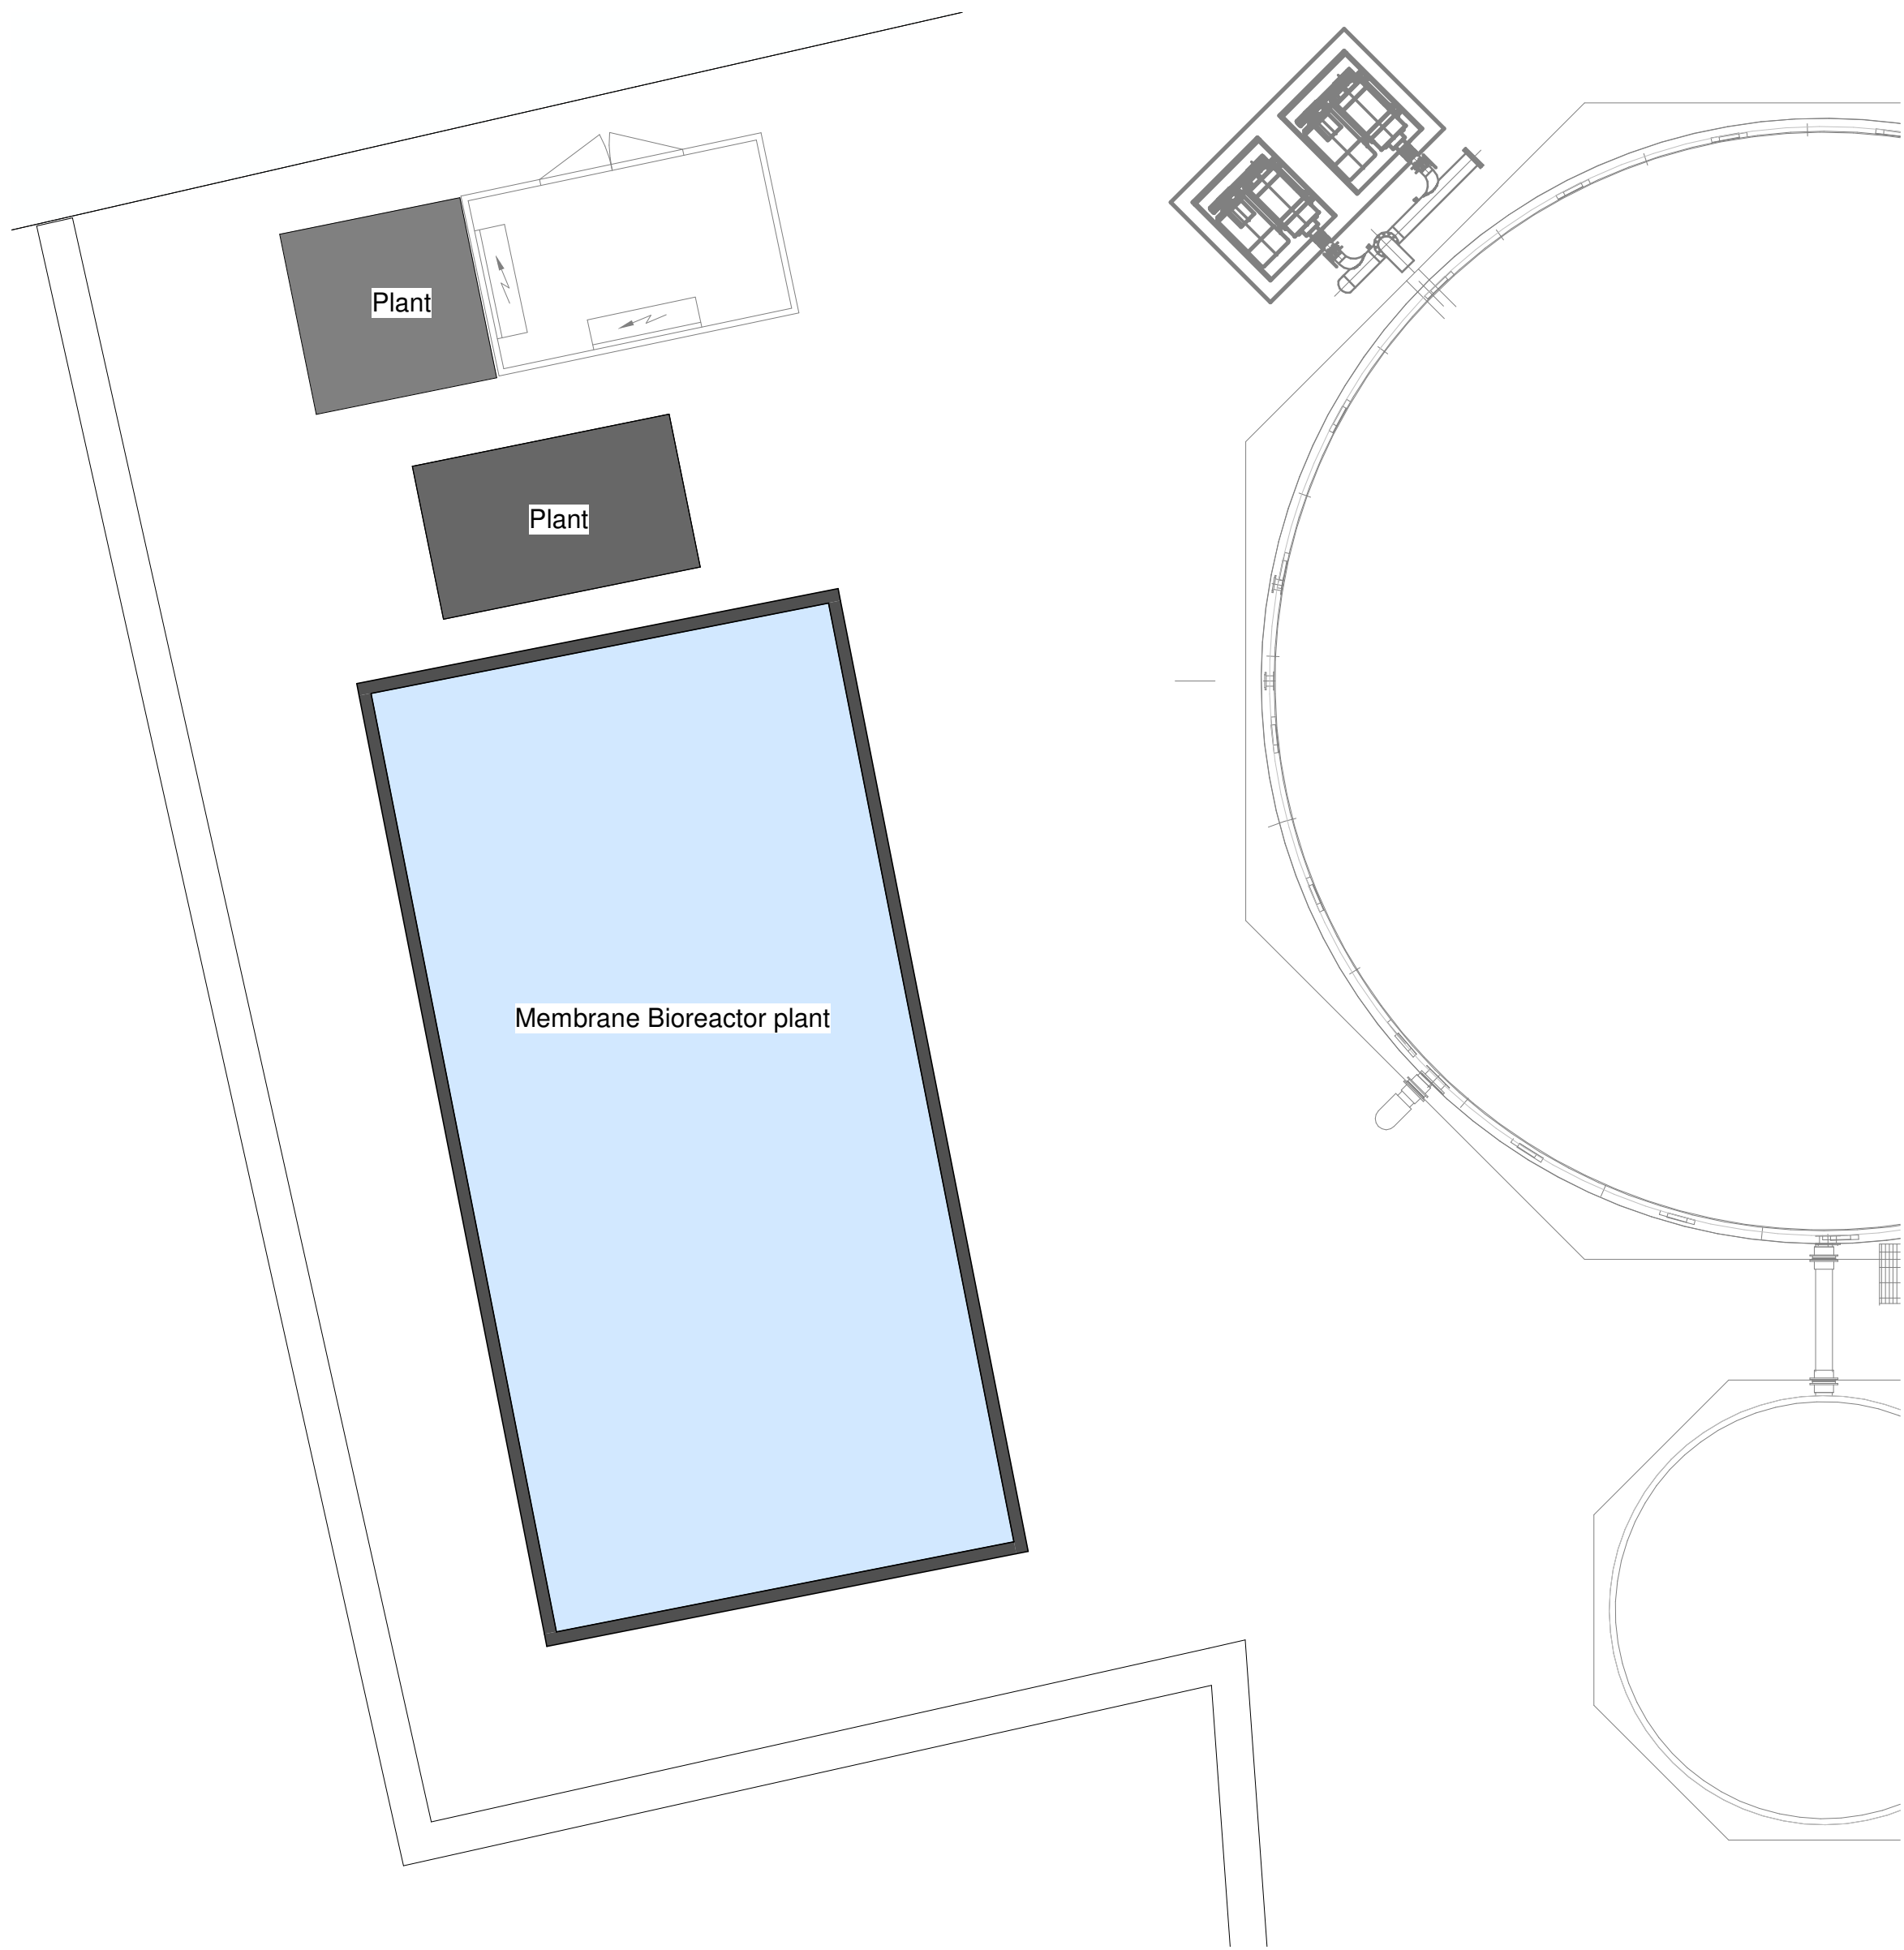


1 2000-Proposed_Membrane_Bioreactor_Plant-Plan
1 : 100

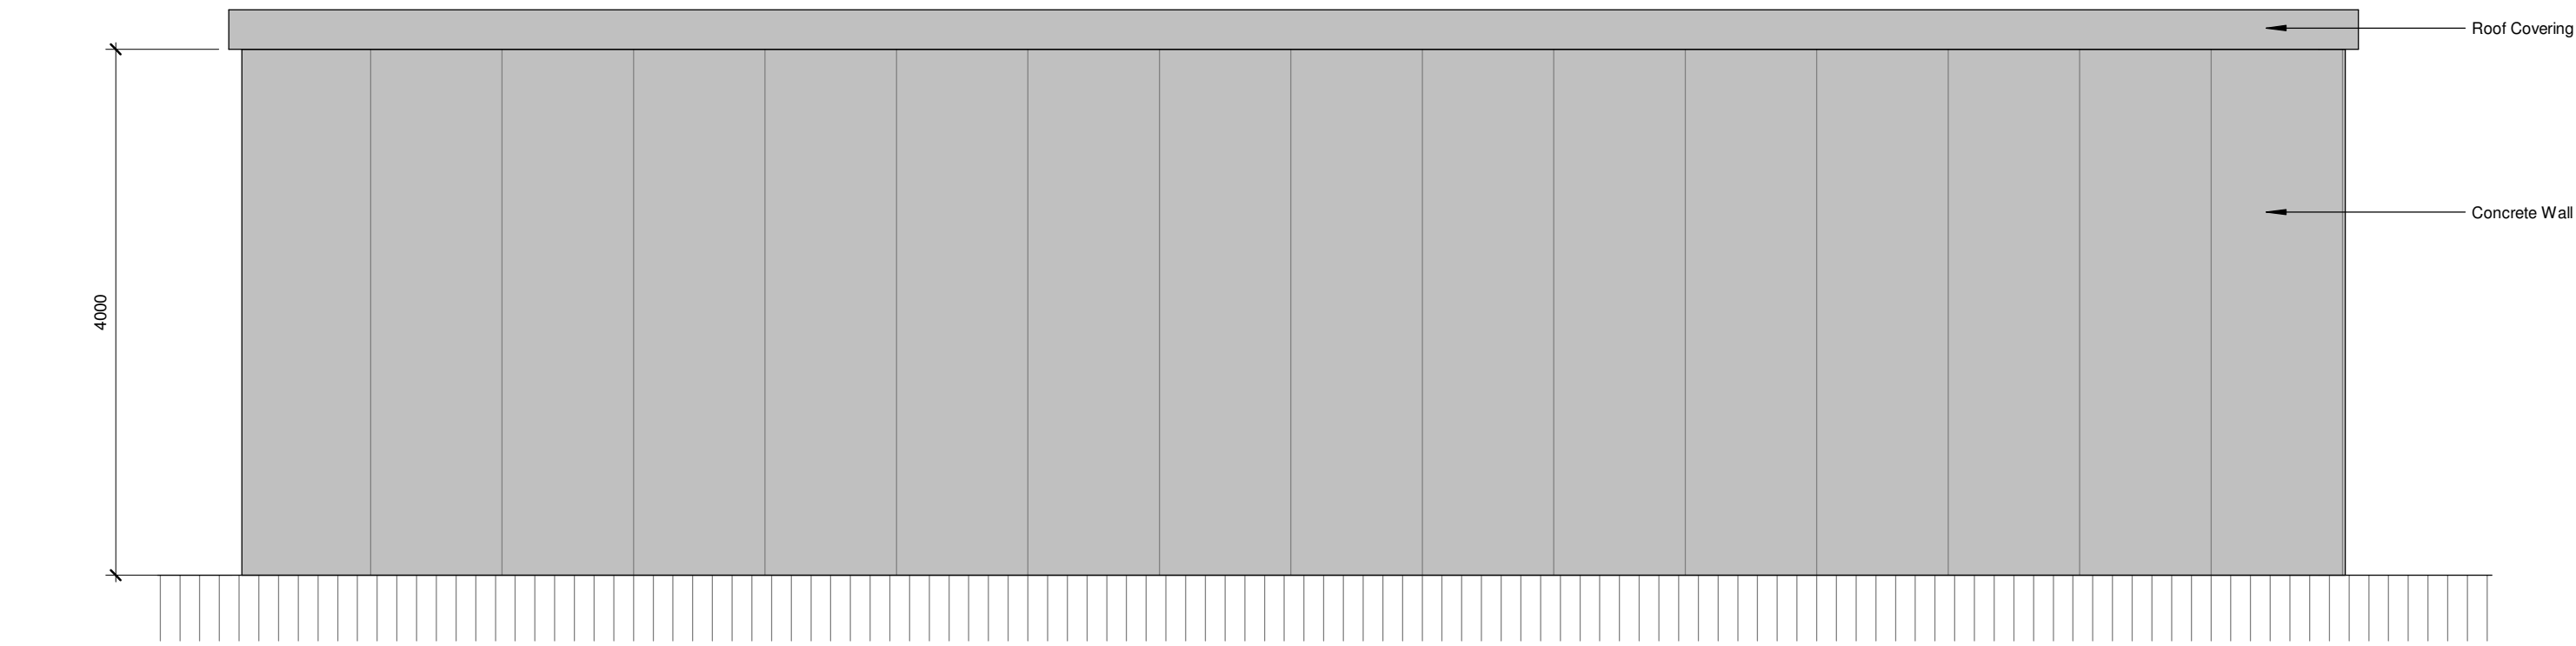


2 2000-Proposed_Membrane_Bioreactor_Plant_Front_Elevation
1 : 50

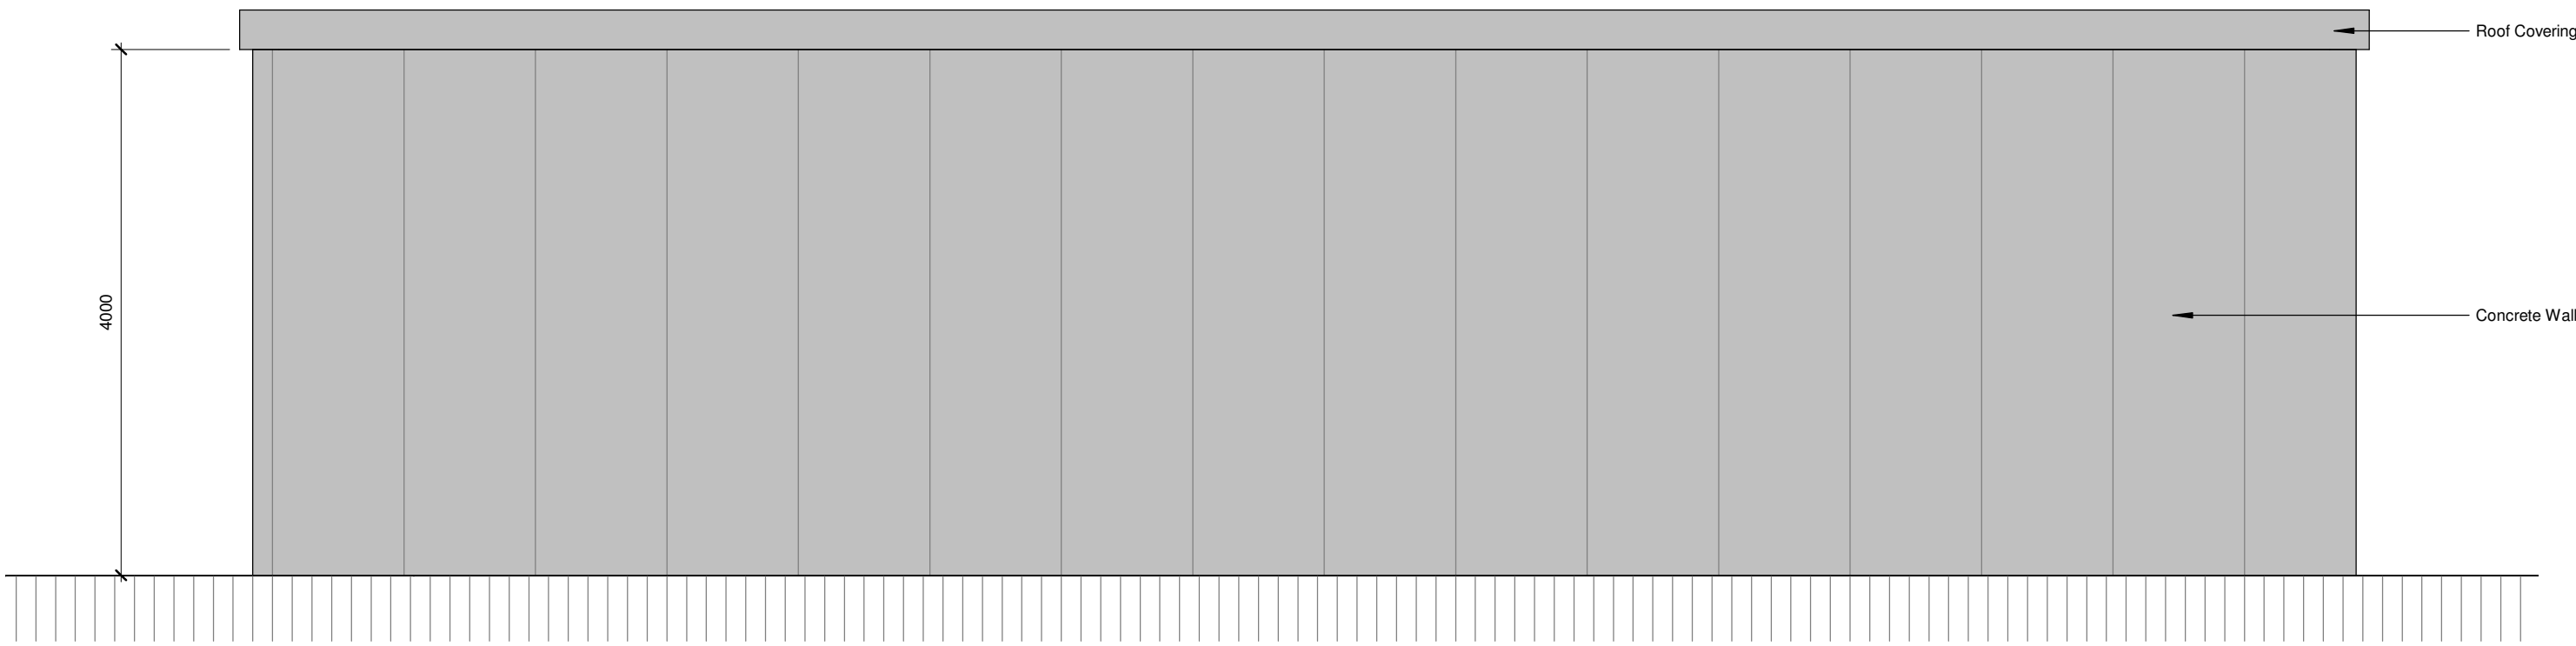

3 2000-Proposed_Membrane_Bioreactor_Plant_Rear_Elevation
1 : 50

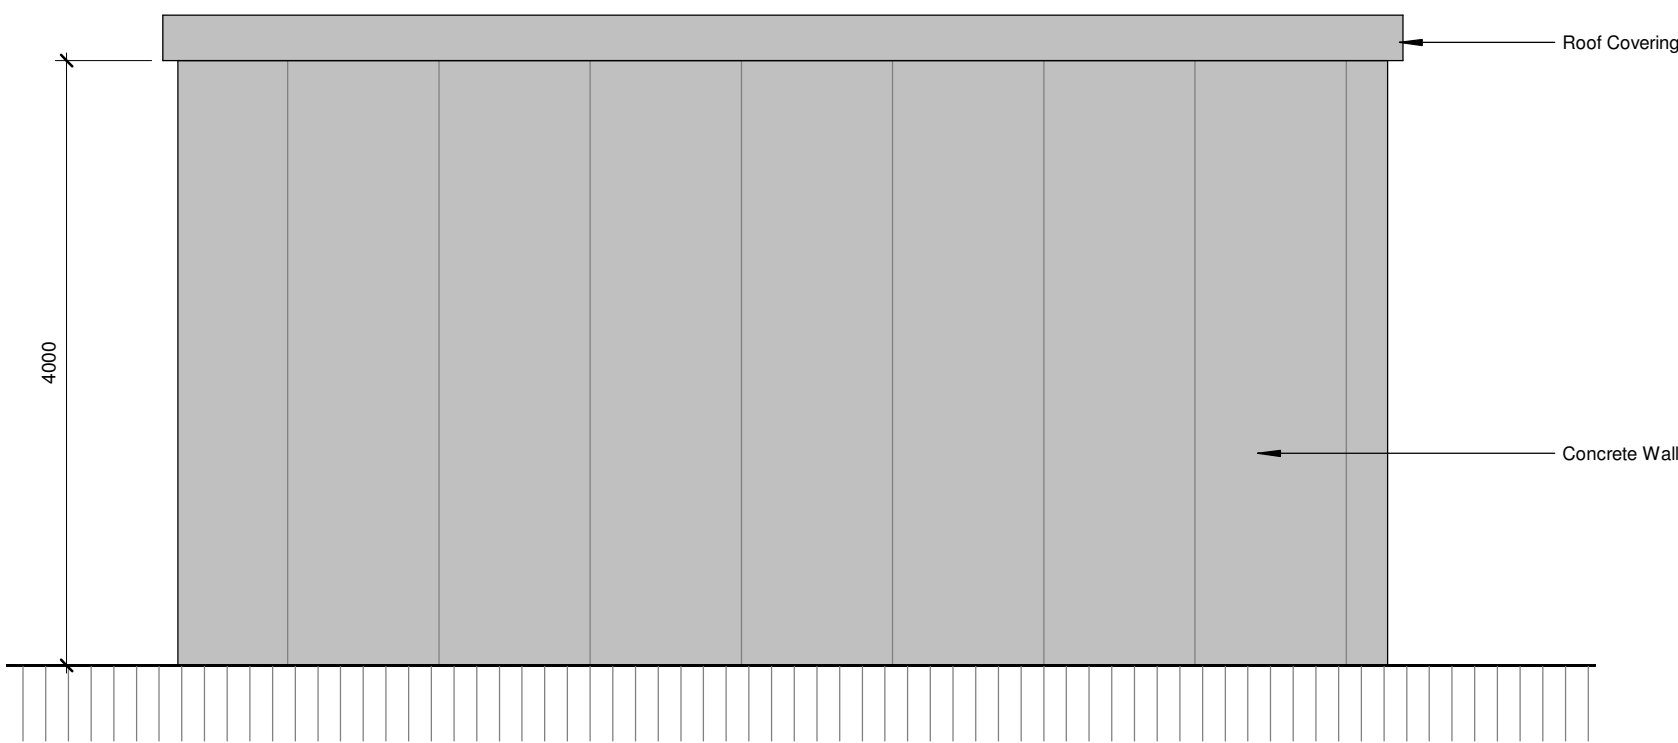

4 2000-Proposed_Membrane_Bioreactor_Plant_Side_Elevation
1 : 50

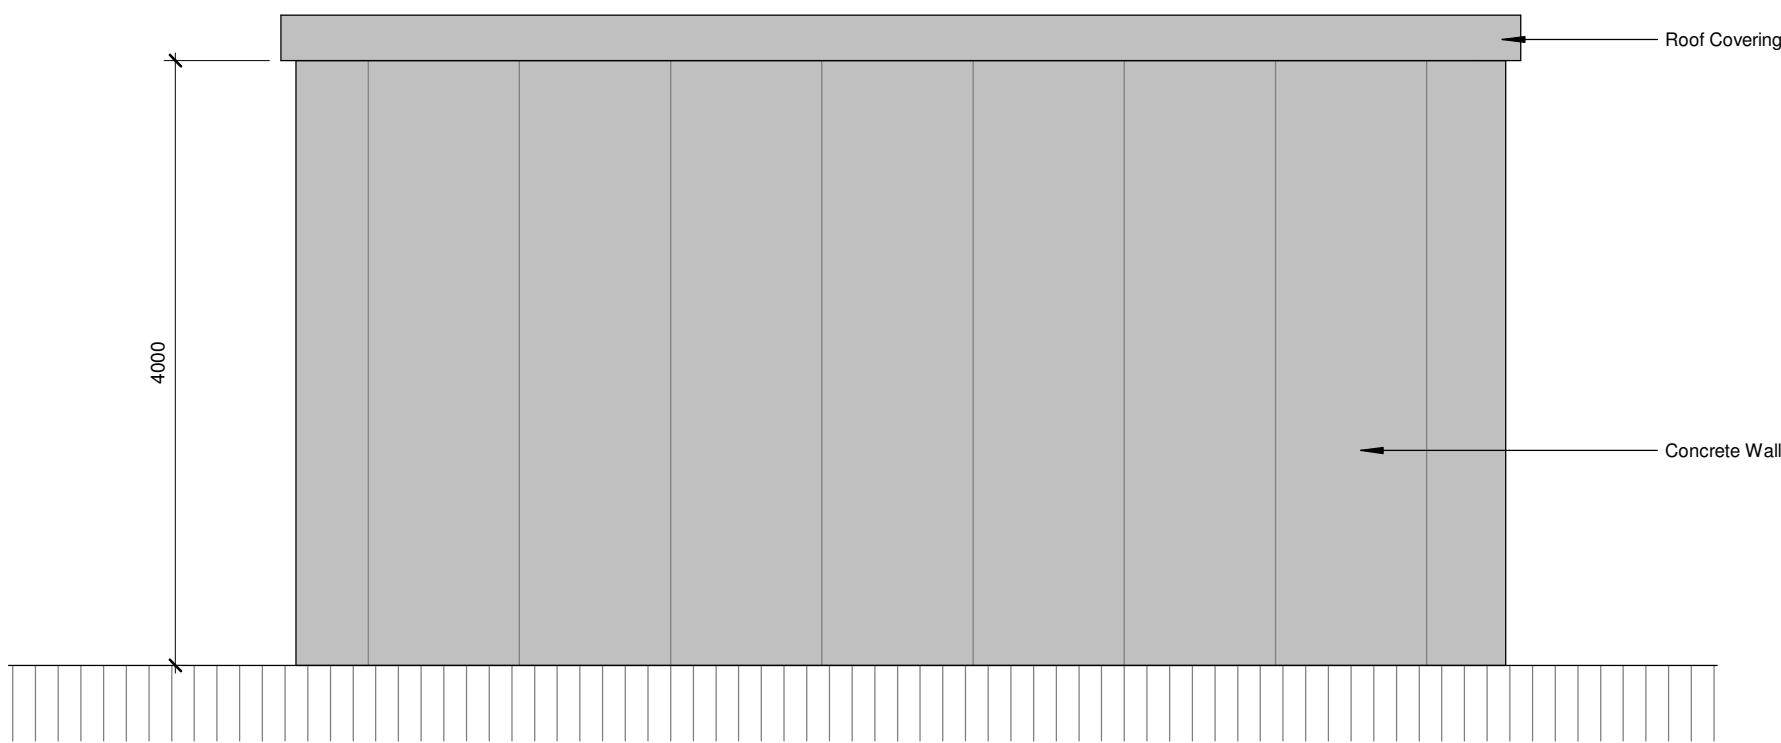

5 2000-Proposed_Membrane_Bioreactor_Plant_Side-Elevation
1 : 50