



Coed Pen-y-nant

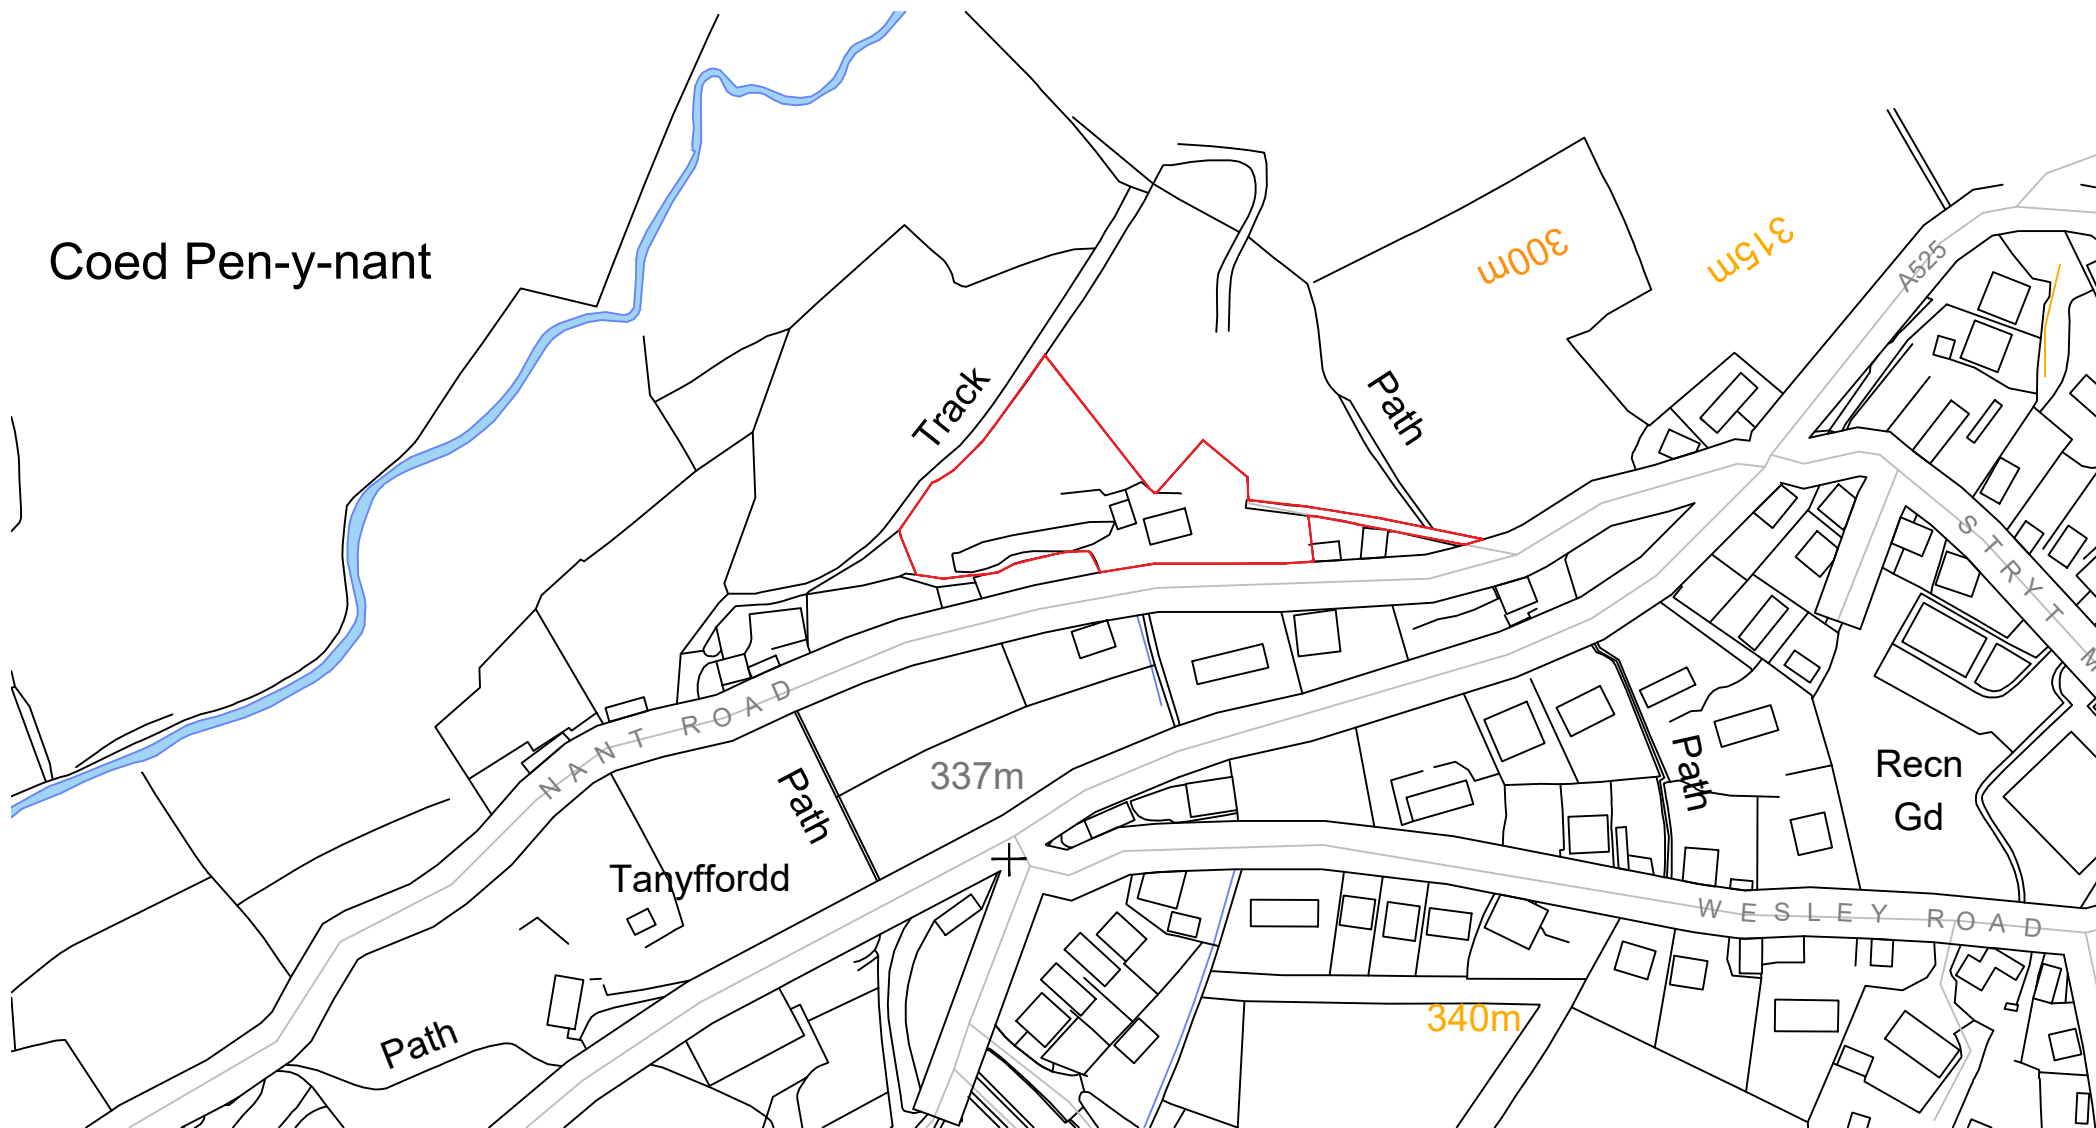

Drawing Revisions - 28/01/2018 -

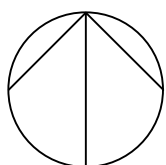


North

Drawing Title

Location Plan

Scale

1:2500 @ A4

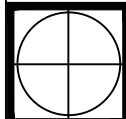

Drawing Number

18-07/PL06

Revision

-

Date

Dec.18

PROJECT

Ty Nant

Bwlchgwyn