


Storage unit @ creative 7

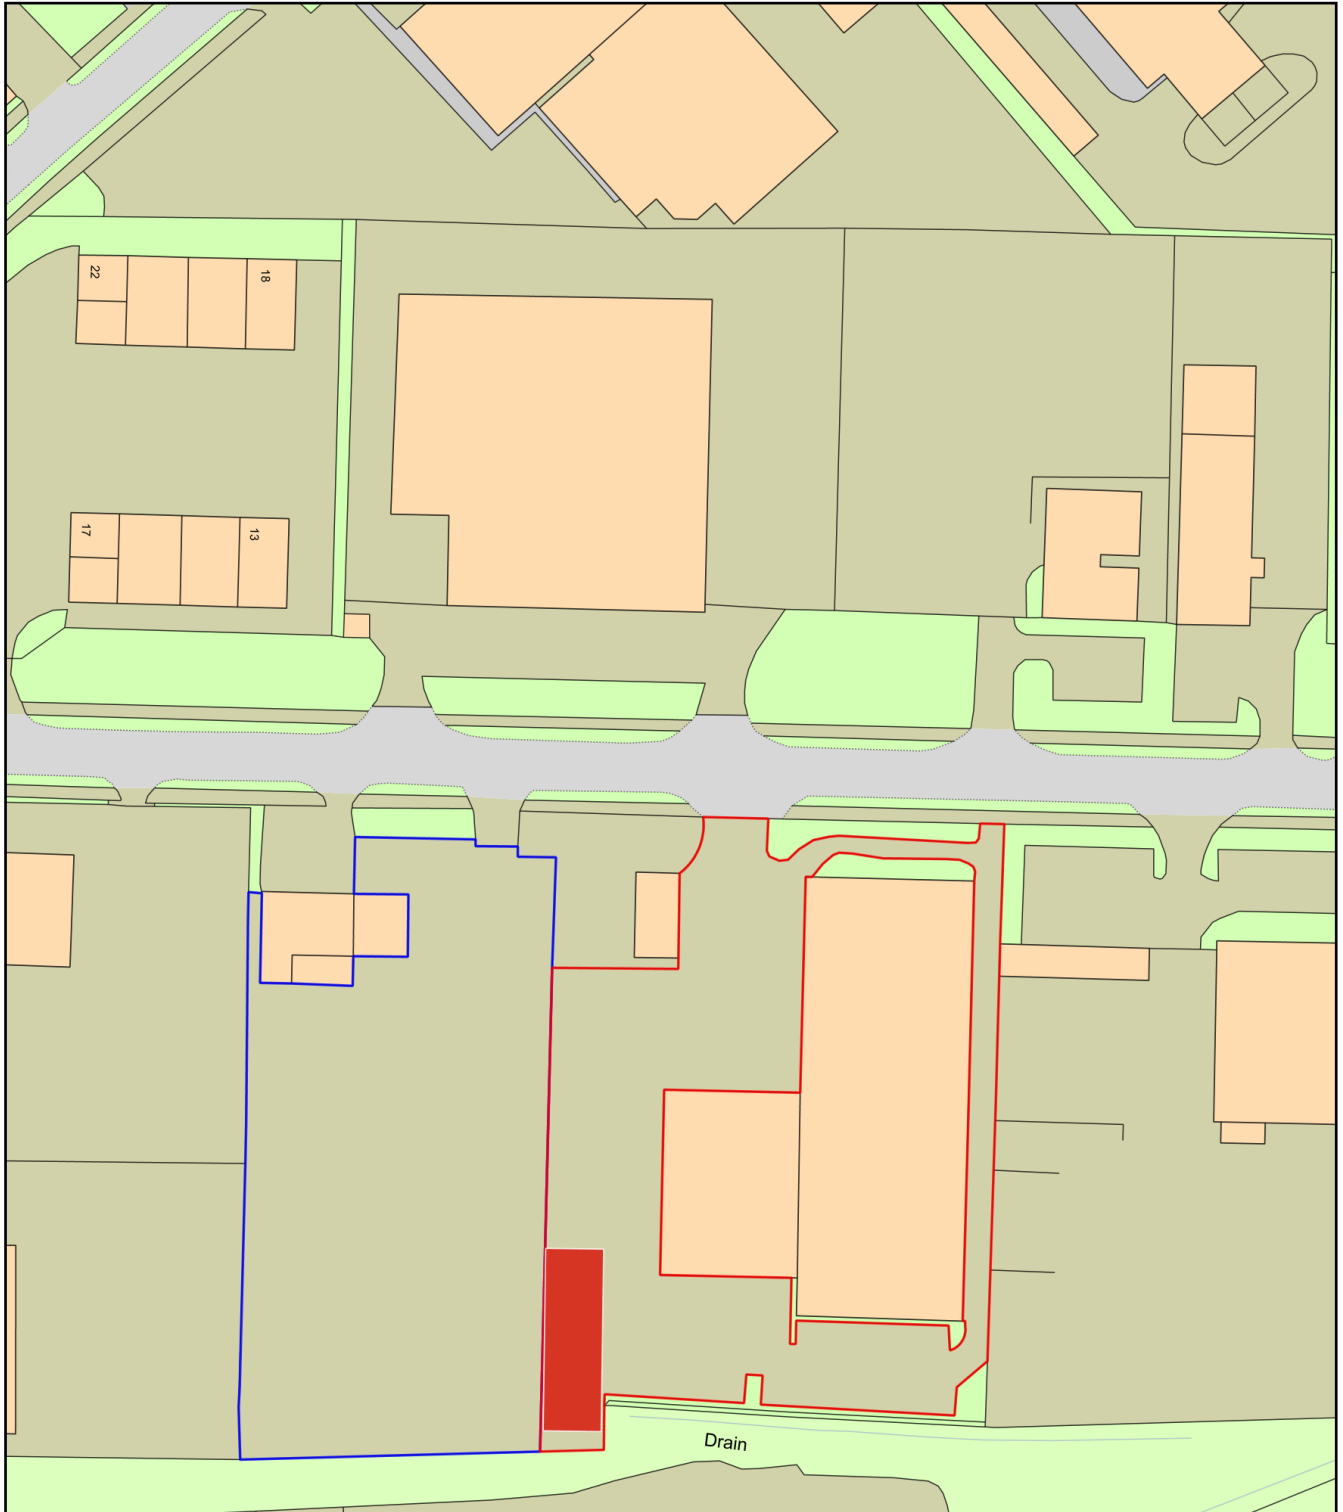

0 50
Metres



Plan Produced for: Wrexham Borough Council

Date Produced: 23 Jan 2023

Plan Reference Number: TQRQM23023135511302

Scale: 1:1250 @ A4