



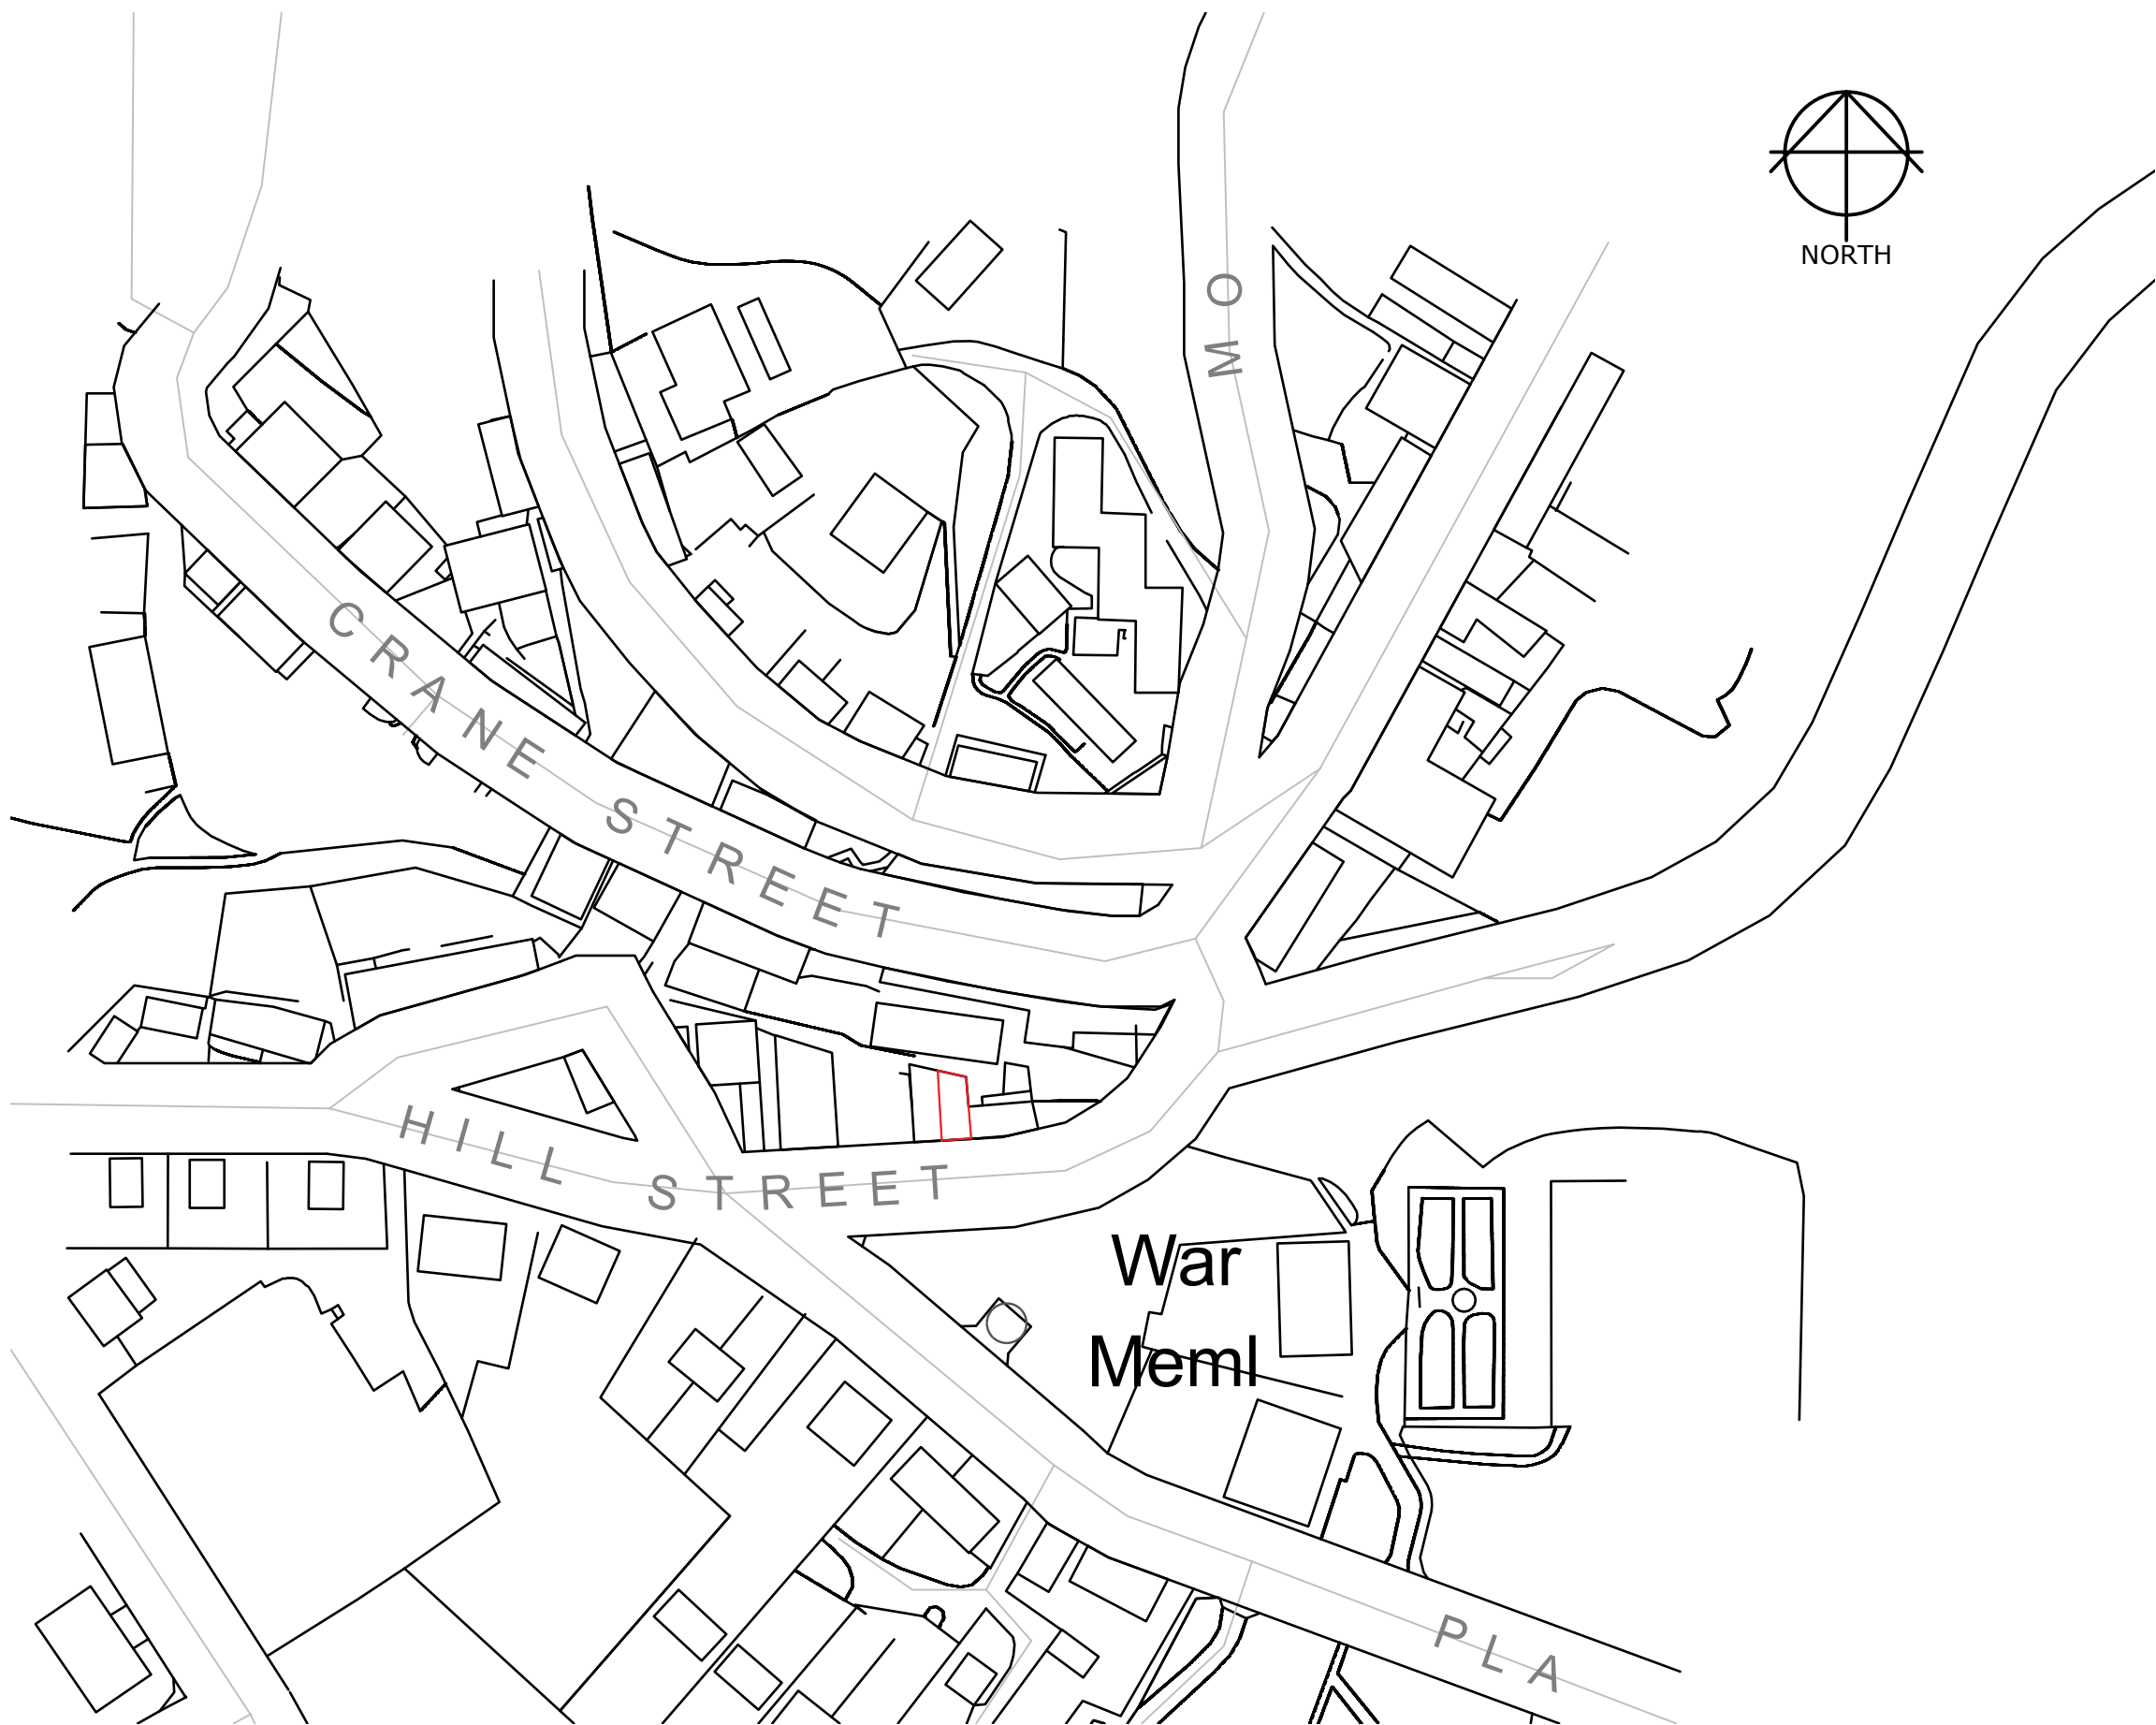

Location Plan
Scale 1:1250

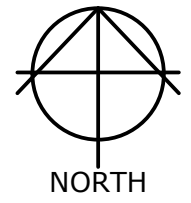

The Contractor must check all dimensions on site before commencing setting out works. Any discrepancies are to be reported immediately.

DO NOT PROCEED IN THE EVENT OF A DISCREPANCY.
DO NOT SCALE FROM THE PRINTS.

Revisions	
Address	
8 Hill Street Cefn Mawr	
Drawing Title	
Location Plan	
Number	Rev
P2	-
Scale	Date
1:1250 @ A3	Aug 22

DO NOT SCALE