


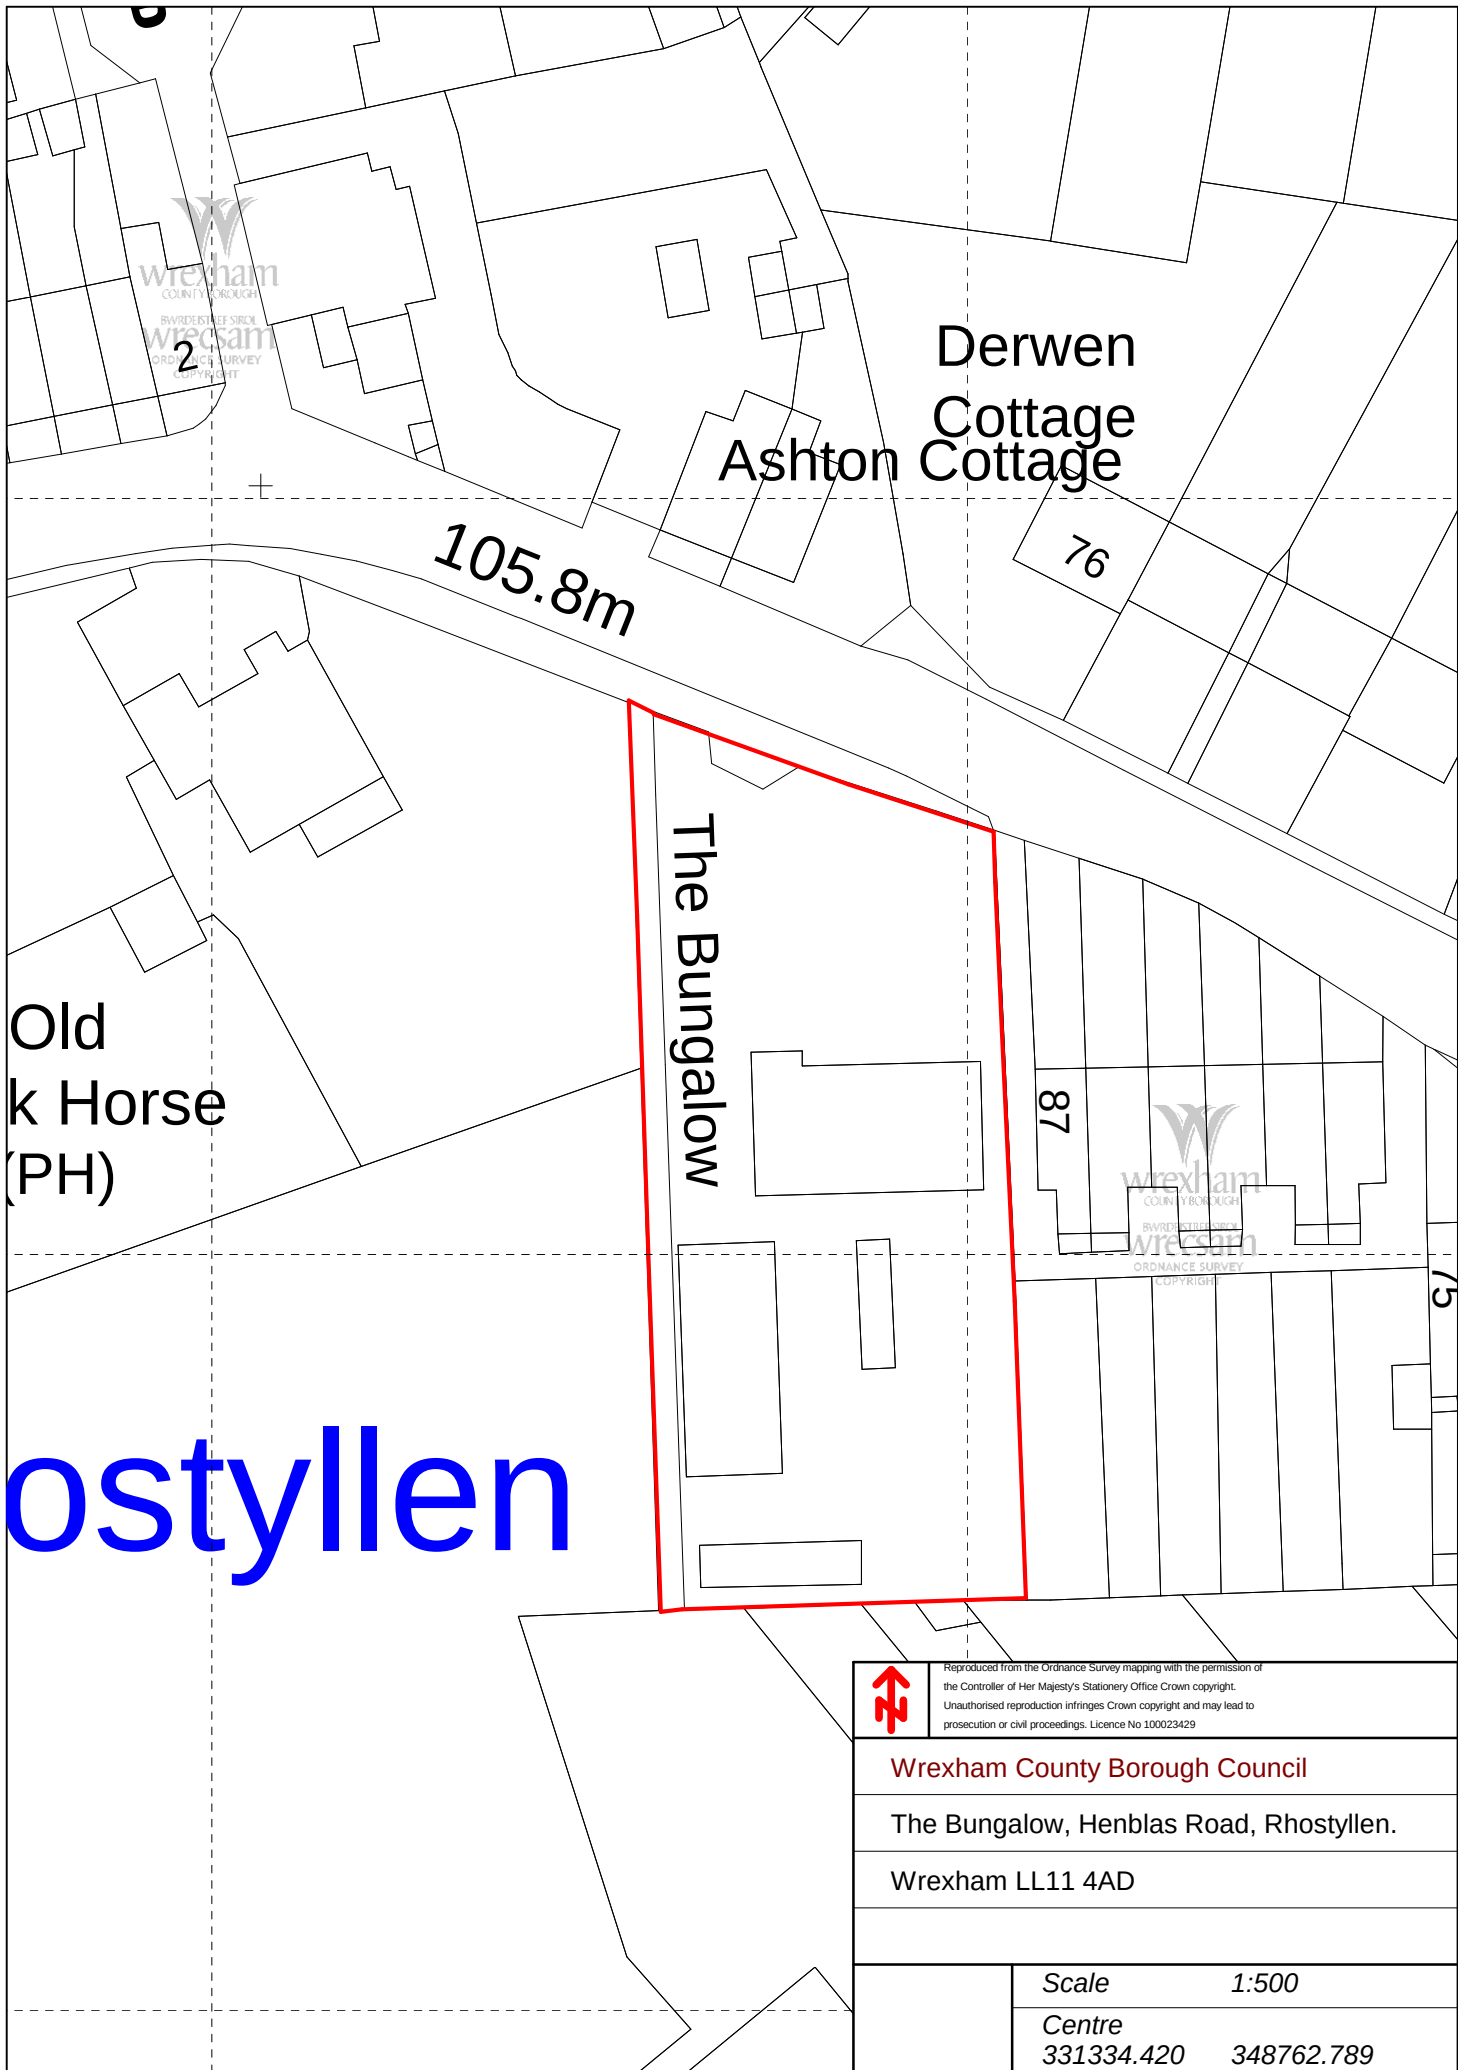

	Reproduced from the Ordnance Survey mapping with the permission of the Controller of Her Majesty's Stationery Office Crown copyright. Unauthorised reproduction infringes Crown copyright and may lead to prosecution or civil proceedings. Licence No 100023429						
Wrexham County Borough Council							
The Bungalow, Henblas Road, Rhostyllen.							
Wrexham LL11 4AD							
	<table><tr><td>Scale</td><td>1:500</td></tr><tr><td>Centre</td><td></td></tr><tr><td>331334.420</td><td>348762.789</td></tr></table>	Scale	1:500	Centre		331334.420	348762.789
Scale	1:500						
Centre							
331334.420	348762.789						