



© Crown copyright 2020 Ordnance Survey 100053143

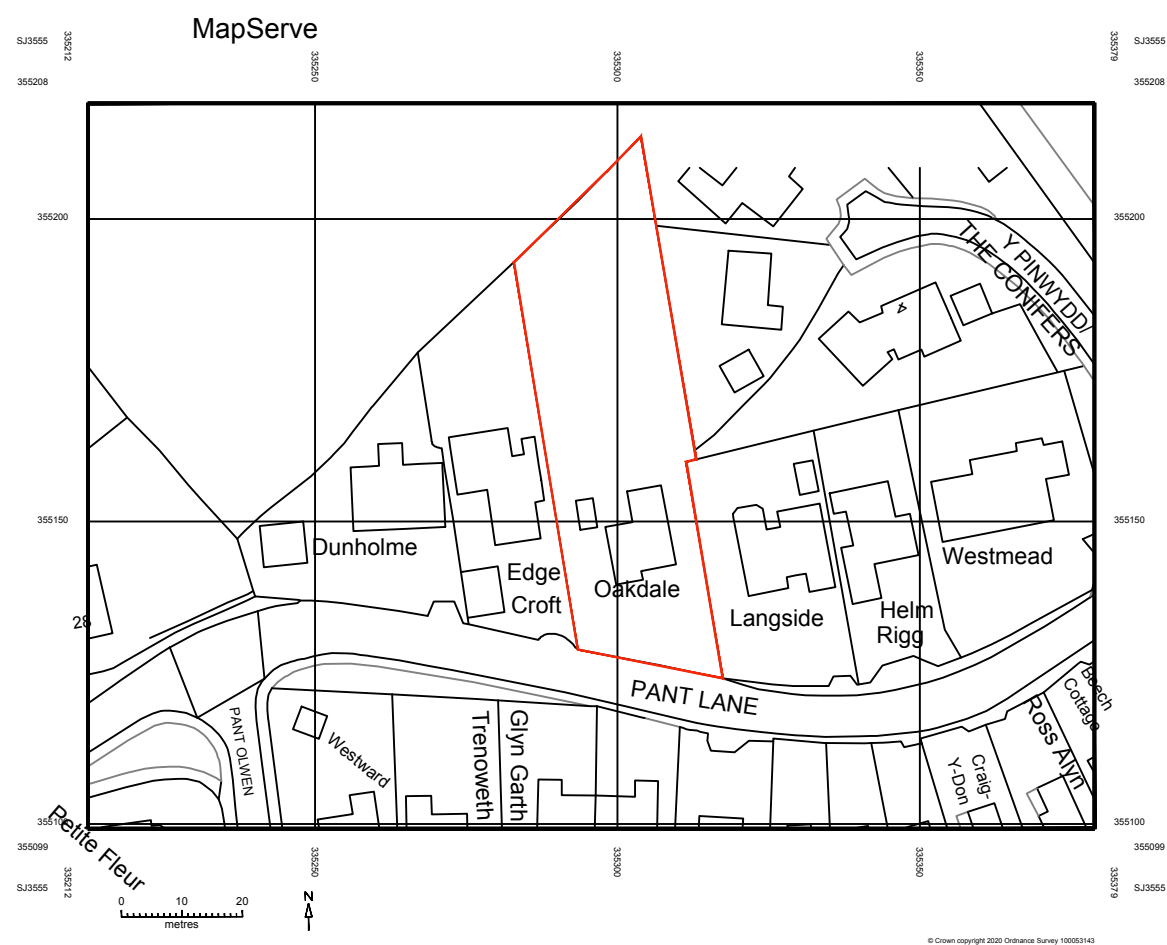

Location plan (1:1250)

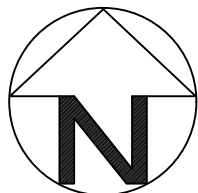

GENERAL NOTES.

ALL CONTRACTORS MUST VISIT THE SITE AND BE RESPONSIBLE FOR FAMILIARISING THEMSELVES WITH THE FULL EXTENT OF THE WORKS AS INDICATED AND / OR TAKING AND CHECKING DIMENSIONS RELATIVE TO THE WORKS SHOWN.

DO NOT SCALE FROM THIS DRAWING, USE FIGURED DIMENSIONS ONLY.

ALL DIMENSIONS TO BE AGREED WITH CLIENT ON SITE.

SPECIFICATION.

REFER TO PLANNING APPLICATION.

BOUNDARY SHOWN IN RED

CLIENT MR & MRS R TYSON	
PROJECT Oakdale Pant Lane Gresford Wrexham LL12 8HB	
DESCRIPTION OF WORKS PROPOSED REAR EXTENSION AND INCREASE ROOF TO FORM EXTRA LIVING SPACE	
SHEET TITLE LOCATION PLAN	
SCALE 1:1250@A3	
DATE NOV 2020	DWG No. 005

ACS88 ARCHITECTURE

Tel: 07414145345

Website: www.ACS88.co.uk

© THIS DRAWING IS COPYRIGHT.

WORKING UNDER THE REGISTERED NAME CW9 CAD SERVICES LTD, REGISTERED COMPANY

THIS DRAWING AND THE BUILDING WORKS DEPICTED ARE THE COPYRIGHT OF CW9 CAD SERVICES

LIMITED AND MAY NOT BE REPRODUCED OR AMENDED EXCEPT BY WRITTEN PERMISSION.

NO LIABILITY WILL BE ACCEPTED FOR AMENDMENTS MADE BY OTHER PERSONS.