


1. Do not scale this drawing - if in doubt ask.
2. All sizes to be checked on site prior to construction.
3. This drawing is the copyright of the author.

Ownership Boundary
(8.45 Acres / 3.42 Hectares) —
Application Boundary —

Ordnance Survey (c) Crown Copyright 2017. All rights reserved. Licence number 100035409

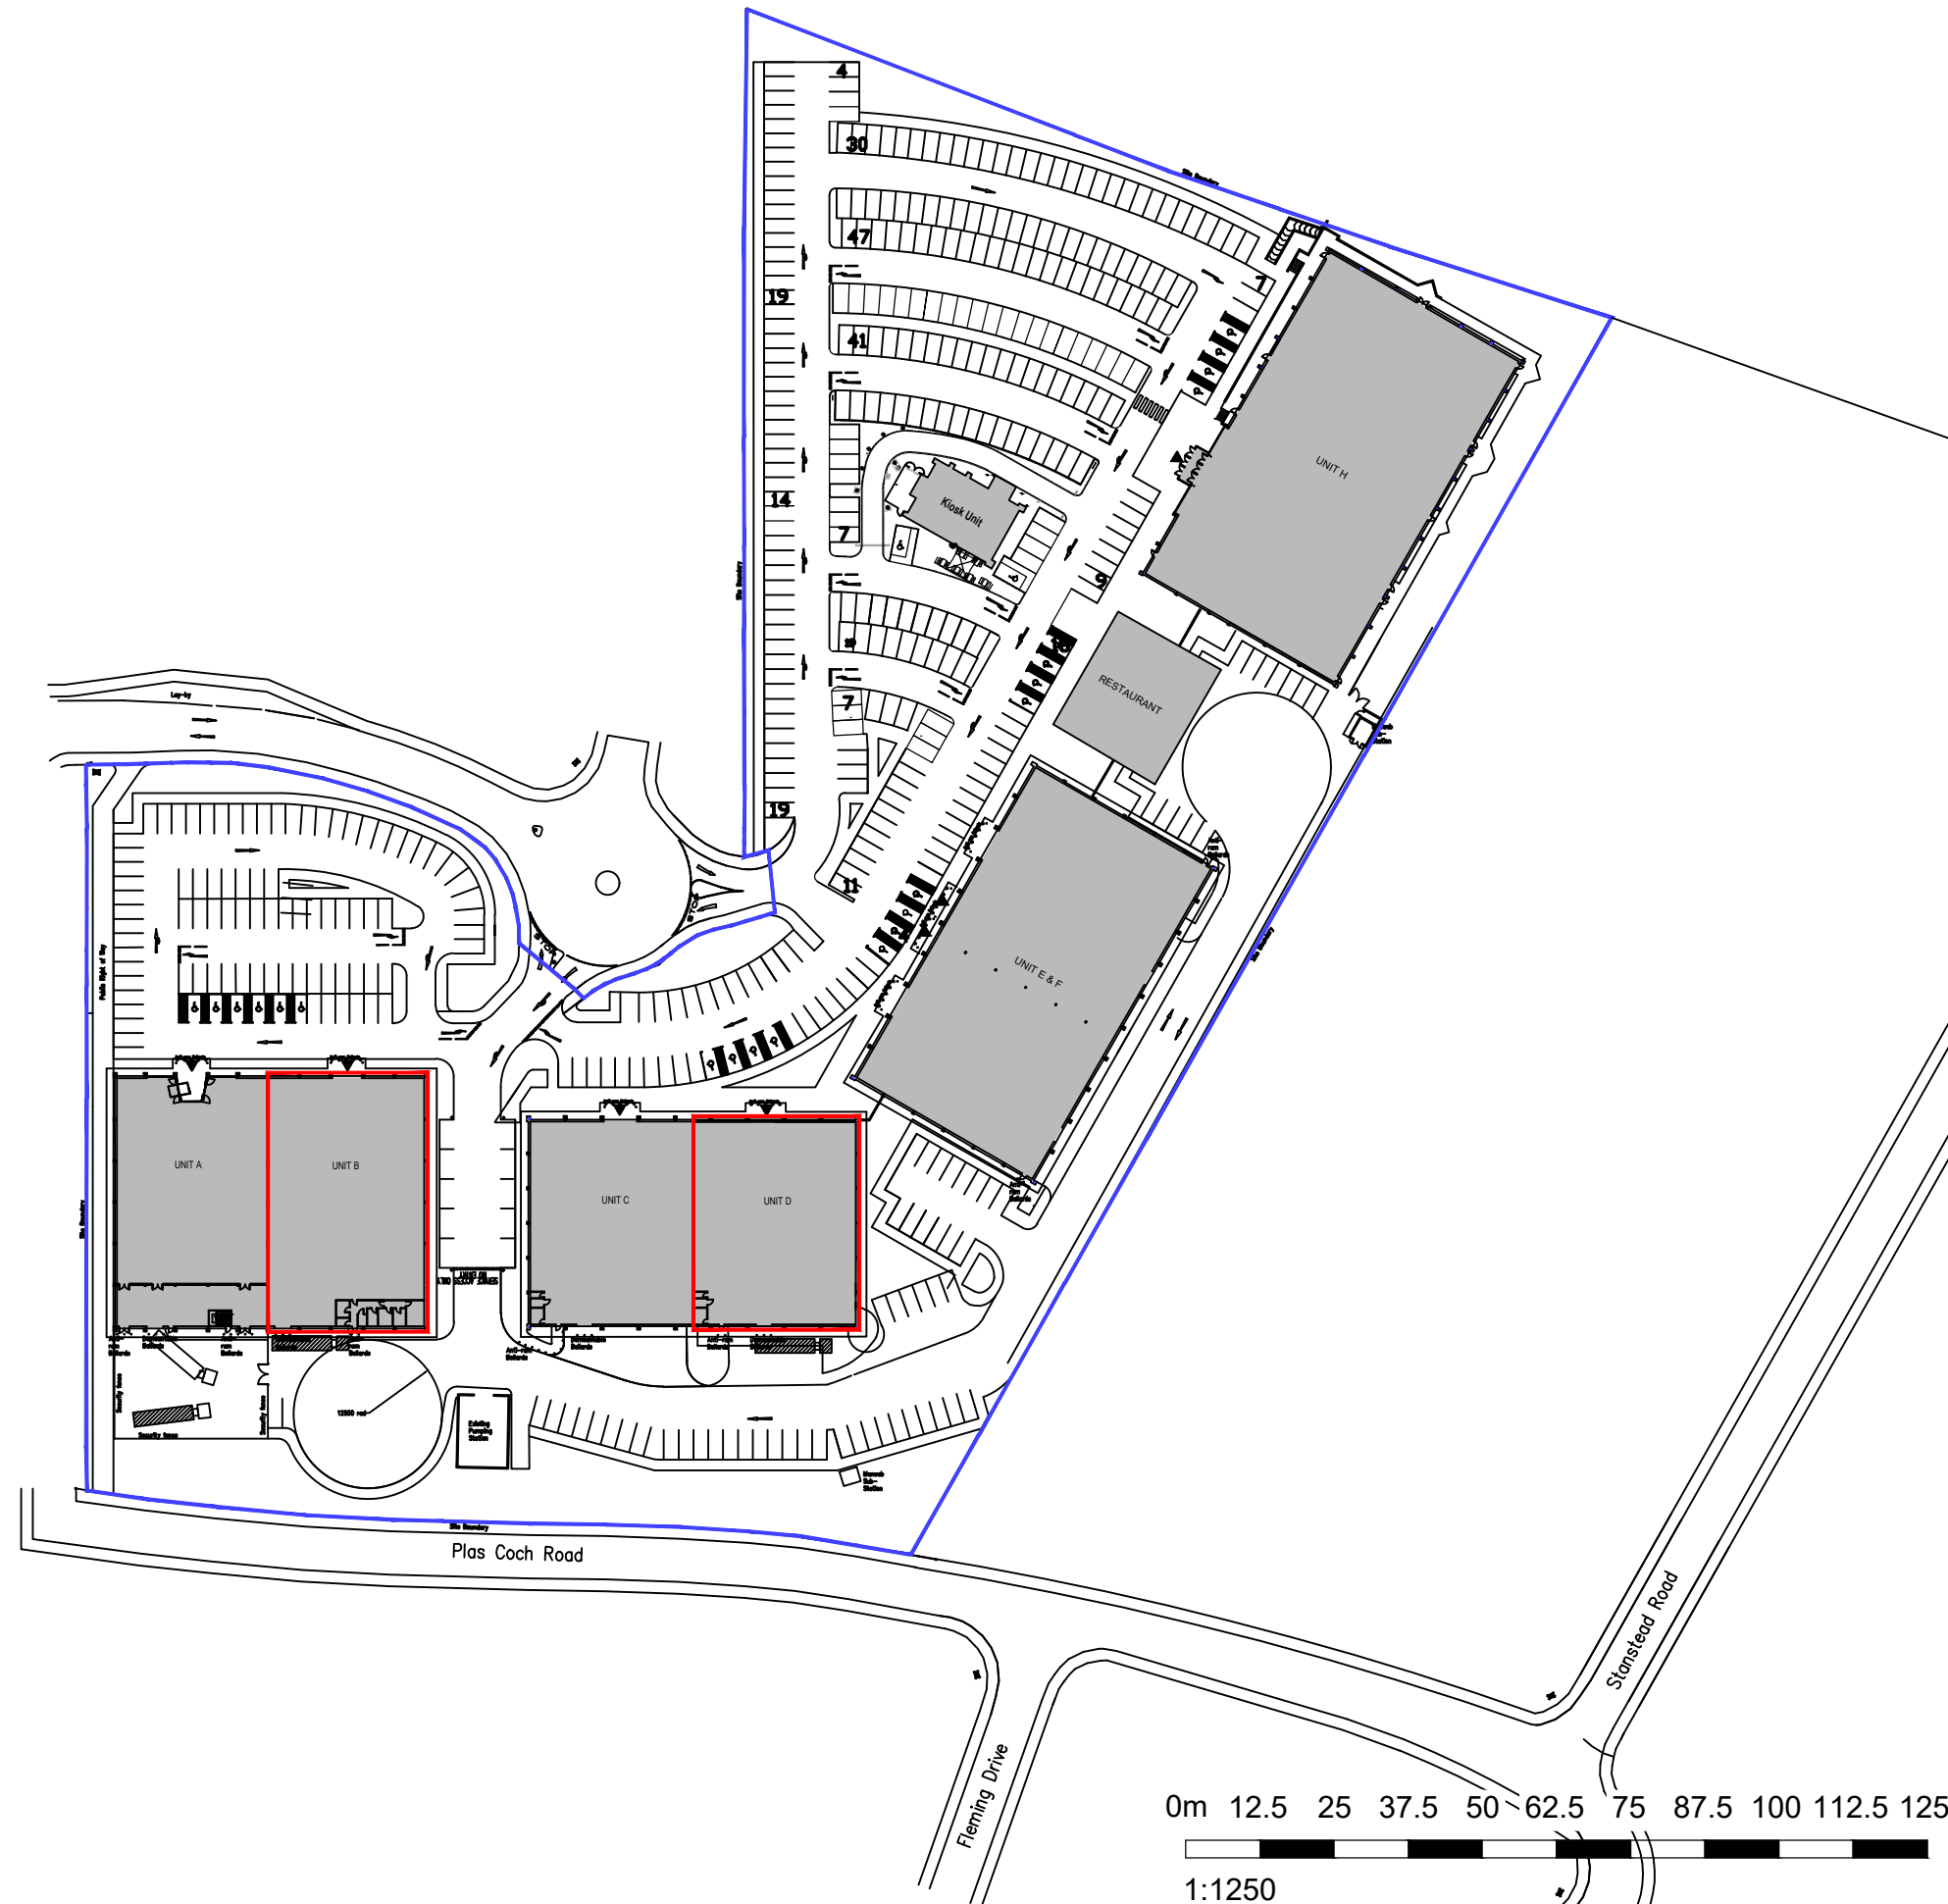

smith design associates
www.smithdesign.co.uk

Chartered Architects
16 Lynedoch Crescent, Glasgow G3 6EQ 0141 353 3501

client Ediston Real Estate

project Plas Coch Retail Park, WREXHAM

drawing Location Plan UNIT B+D original size A3

scale 1:1250 drawn SMC

date 25.01.2022 checked -

status PLANNING passed -

job no. G2983 drawing no. SK220126_04 revision -