



NOTES:
1. DRAWINGS TO BE CHECKED AND CORRECTED ON SITE PRIOR TO ANY WORKS OR FABRICATION.
DO NOT SCALE OFF THIS DRAWING.
ANY ERRORS, OMISSIONS OR DISCREPANCIES ARE TO BE BROUGHT TO THE ATTENTION OF MUNRO ASSOCIATES IMMEDIATELY.

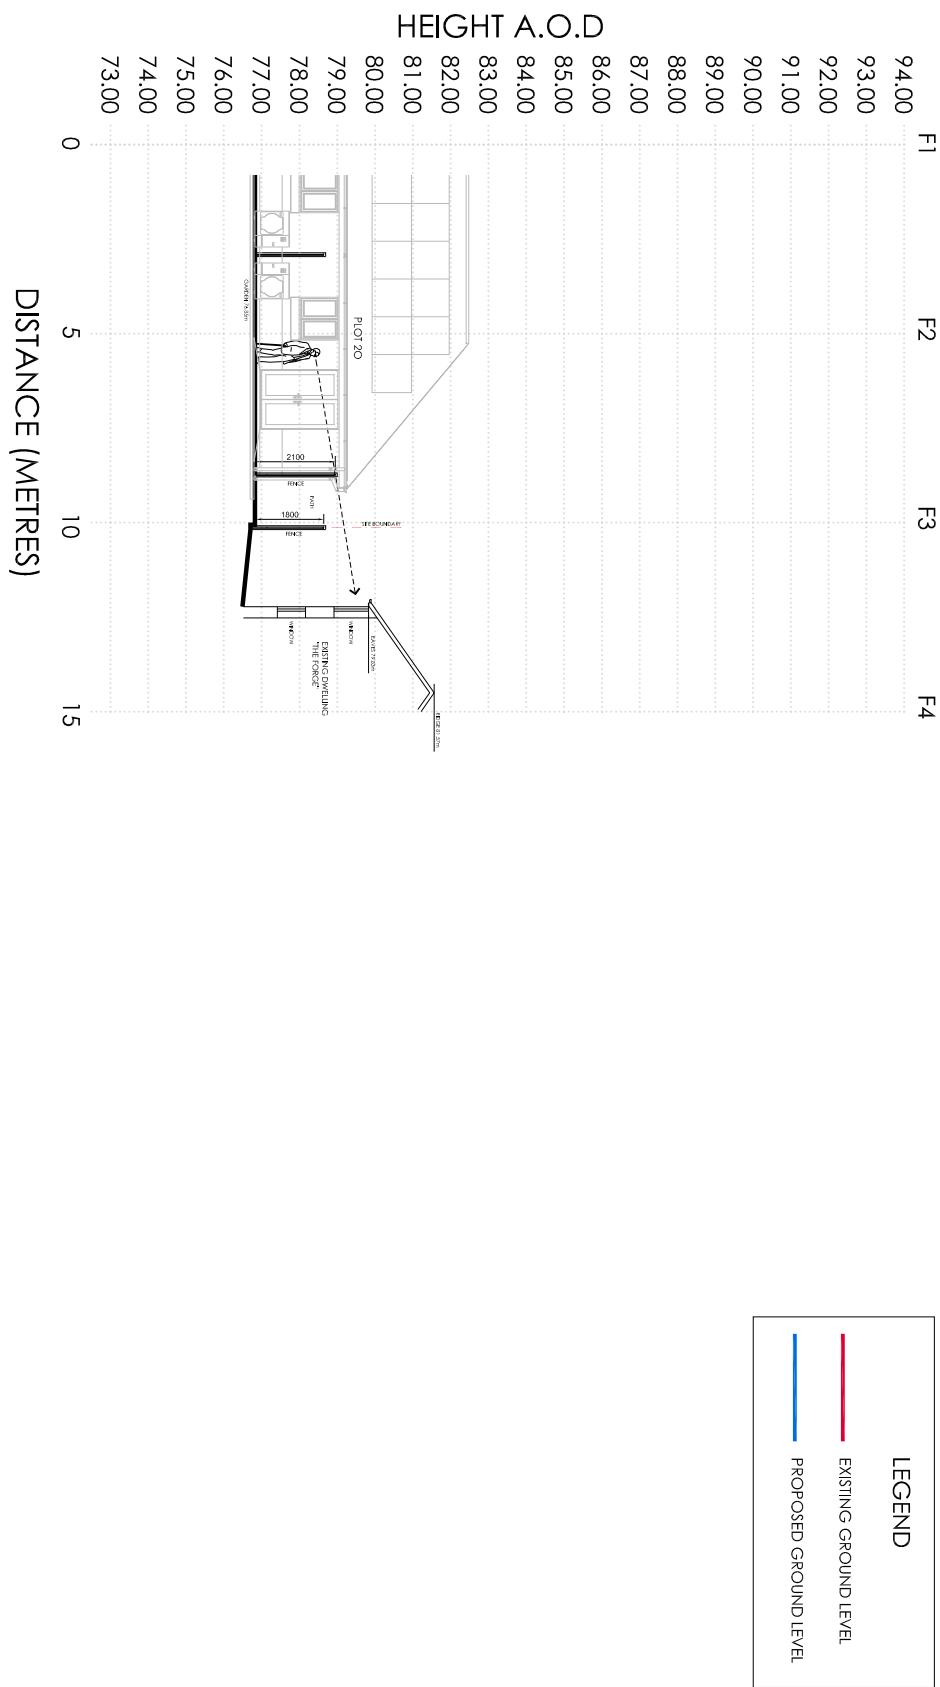

C	Oct 22	Initial Challenge on Eighth Avenue added to Section D and E	PO
B	Aug 22	Section F revised to include additional detail	MC
A	Jul 22	Apartment Building updated	MC
REV/DATE	DESCRIPTION	BY	

PLANNING

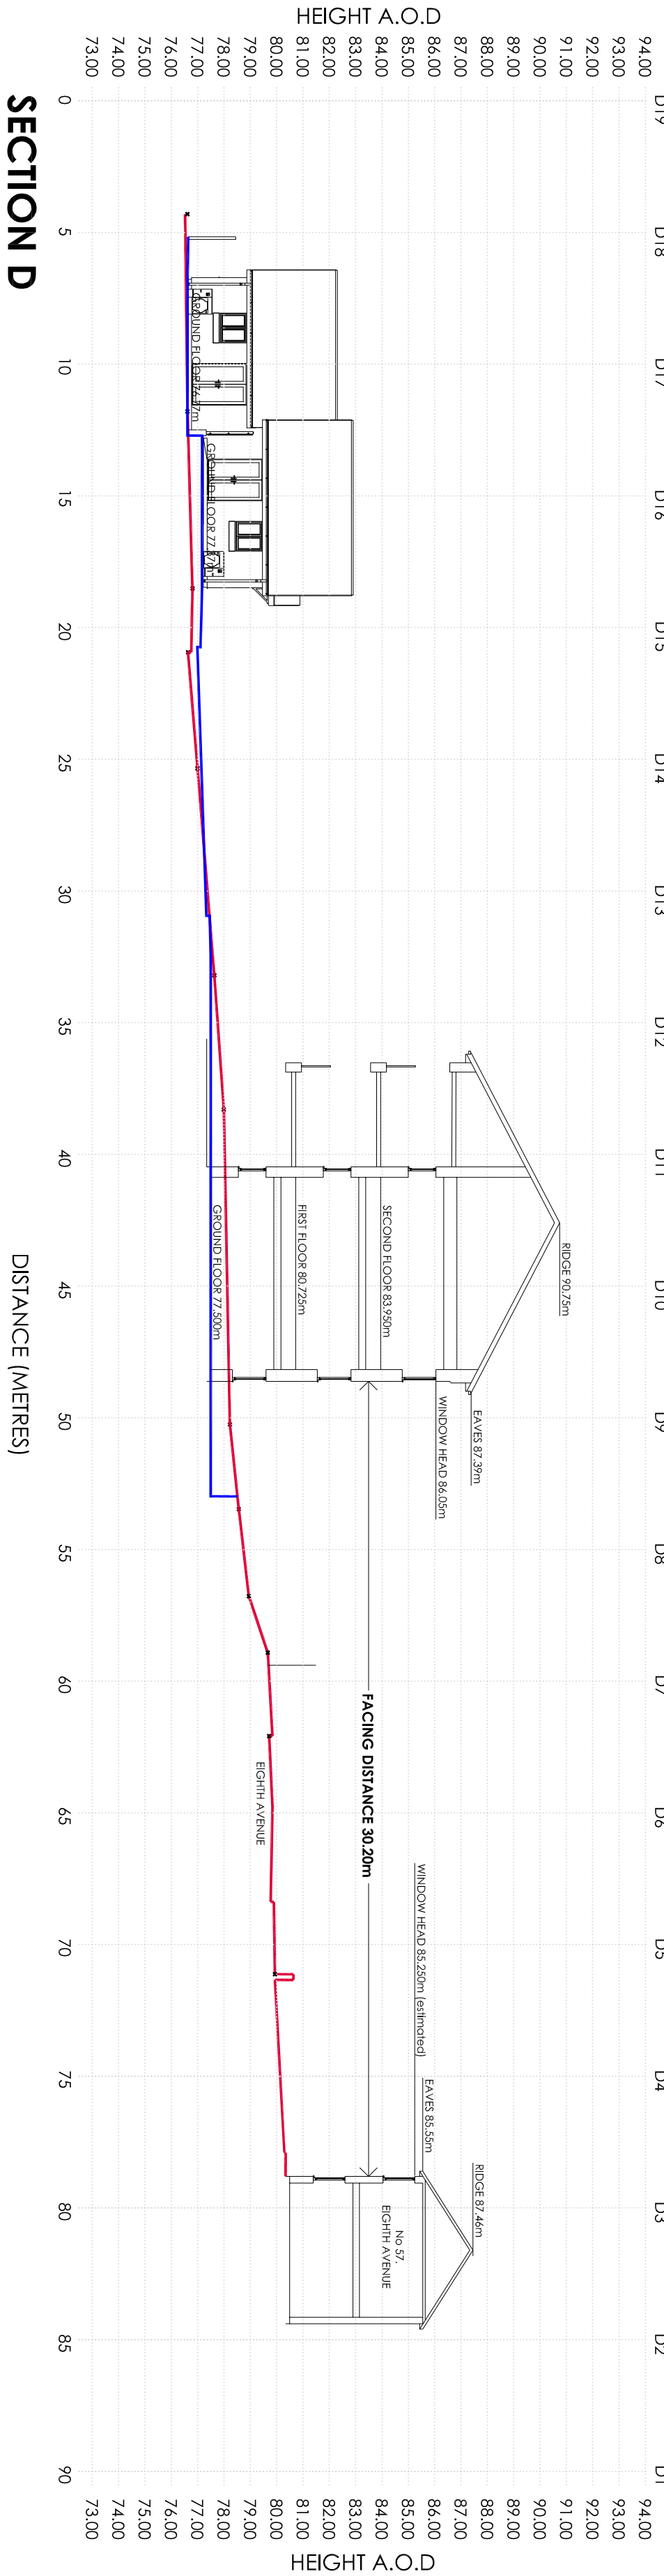

MUNRO ASSOCIATES
17-19 St. James
Exeter, Devon, EX1 1HP
E: info@munro-associates.com

Client	Widles and West Housing
Project	Cwm Pentwrnpath Eighth Avenue Lloy Wrexham LL12 0TT
Scale	1:200 @ A1
Date	December 2021
Drawn	MRC

Site Cross Sections (Sheet 2 of 2)

Project No.	20.211	Drawing No.	P-107	Revision	C
-------------	--------	-------------	-------	----------	---

© THE CONTENTS OF THIS DRAWING ARE THE COPYRIGHT OF MUNRO ASSOCIATES. NO PART OF THIS DRAWING IS TO BE REPRODUCED BY ANY PARTY WITHOUT OUR WRITTEN PERMISSION.

Munro Associates (Architectural Services) Limited
Registered Office: Chilton House, Droyton's Passage,
Shropshire, Shrewsbury, Shropshire, SY1 1HF.
Registered in England and Wales
Registration No. 08117620
Vat No. 650 8629 15

CROSS SECTION IDENTIFICATION PLAN SCALE 1:500