

 
NOTES

- All dimensions and levels are to be checked on site.
- Any discrepancies are to be reported to the architect before any work commences.
- This drawing shall not be scaled to ascertain any dimensions. Work to figured dims only.
- This drawing shall not be reproduced without express written permission from AEW.
- Title overlay drawings and ownership boundaries are produced using all reasonable endeavours. AEW cannot be responsible for the accuracy or scale discrepancy of base plans supplied to them.
- All works are to be undertaken in accordance with Building Regulations and the latest British Standards.
- All proprietary materials and products are to be used strictly in accordance with the manufacturers recommendations.

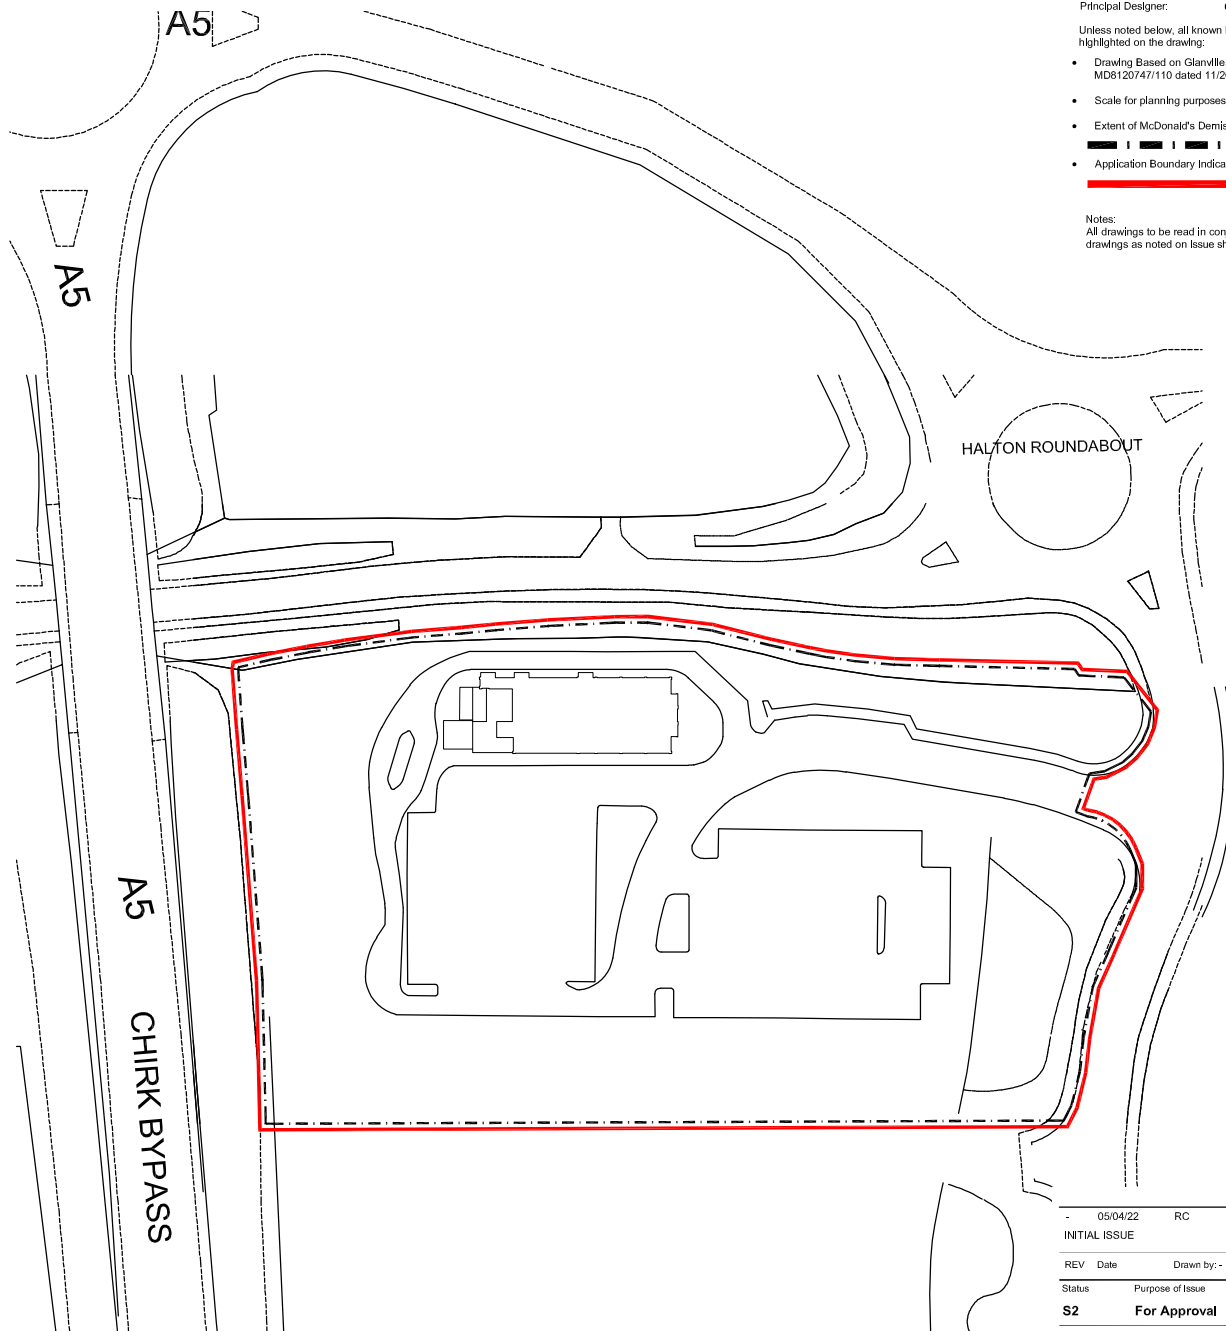
CDM 2015

Client notified of duties: **At Design Workshops**
Principal Designer: **CSS**

Unless noted below, all known hazards have been highlighted on the drawing:

- Drawing Based on Glanville, Drawing No. MD8120747/110 dated 11/2012 and OS Pro map.
- Scale for planning purposes only.
- Extent of McDonald's Demise Indicated:

- Application Boundary Indicated:


Notes:
All drawings to be read in conjunction with all other drawings as noted on Issue sheet.



0 10 20 30 40 50m

Scale 1:1250

LOCATION PLAN

-	05/04/22	RC	JJS
INITIAL ISSUE			
REV	Date	Drawn by: -	Checked by: -
Status	Purpose of Issue		
S2	For Approval		
drawing stage	PLANNING		
cClient			

McDonald's Restaurants Ltd

project	store
CHIRK WREXHAM LL14 5AZ	1023

drawing title
LOCATION PLAN

date	05/04/22	drawn	RC
scale@A4	1:1250	checked	JJS

PLANNING

Rev

-

Job No

12659_AEW_1023_1001

aew architects
0161 214 4370
www.aewarchitects.com



AEW