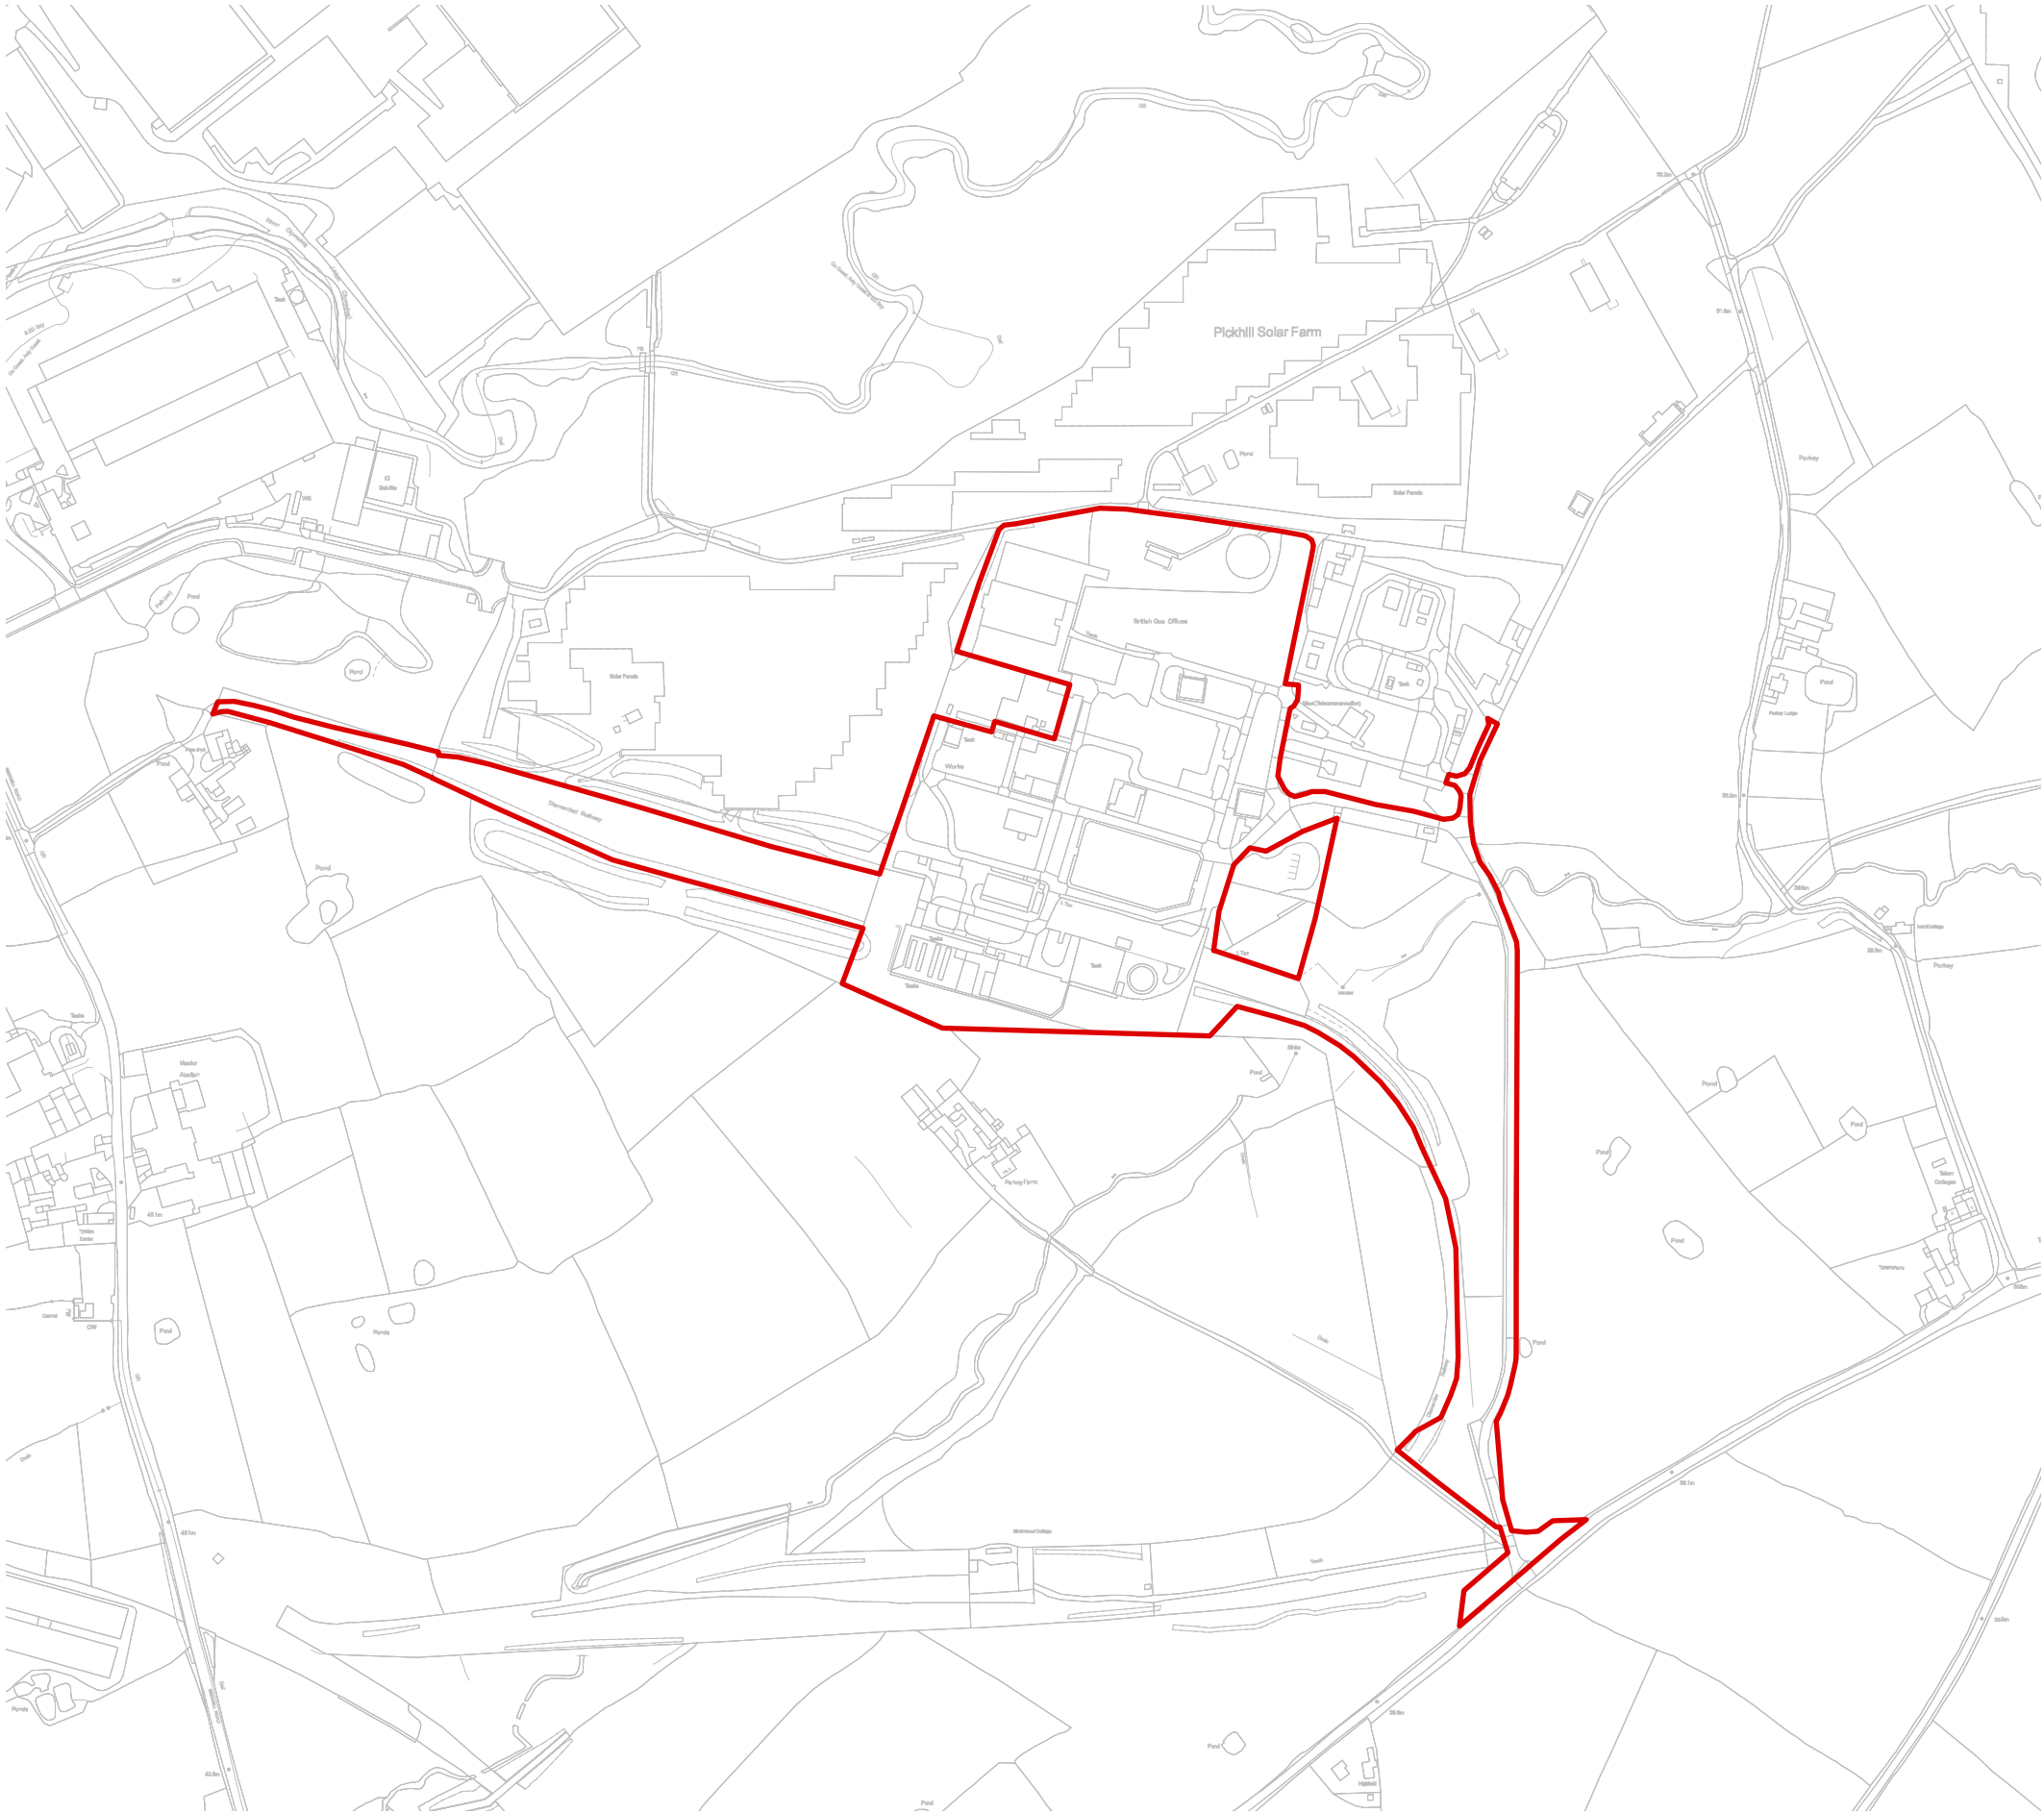


Site boundary

Property at Maelor Works, Marchwiel, Wrexham LL13 0US

DROME
ARCHITECTS

Manchester T 0151 709 2897
M3 5JZ T @drome-arch
Liverpool E mail@drome-architects.com
L3 5PF W www.drome-architects.com

Project:	2007 Maelor Works
Client:	Clover & Thomas Investments Ltd
Drawing Title:	Site Location Plan
Drawing no:	2007-000
Status:	RIBA Stage 1 - Site information
Scale:	1:5000 @ A3
Date:	09.03.2020
Issue:	Revision B - [11.06.2020] - TK
Drawn:	Tom Kirby