


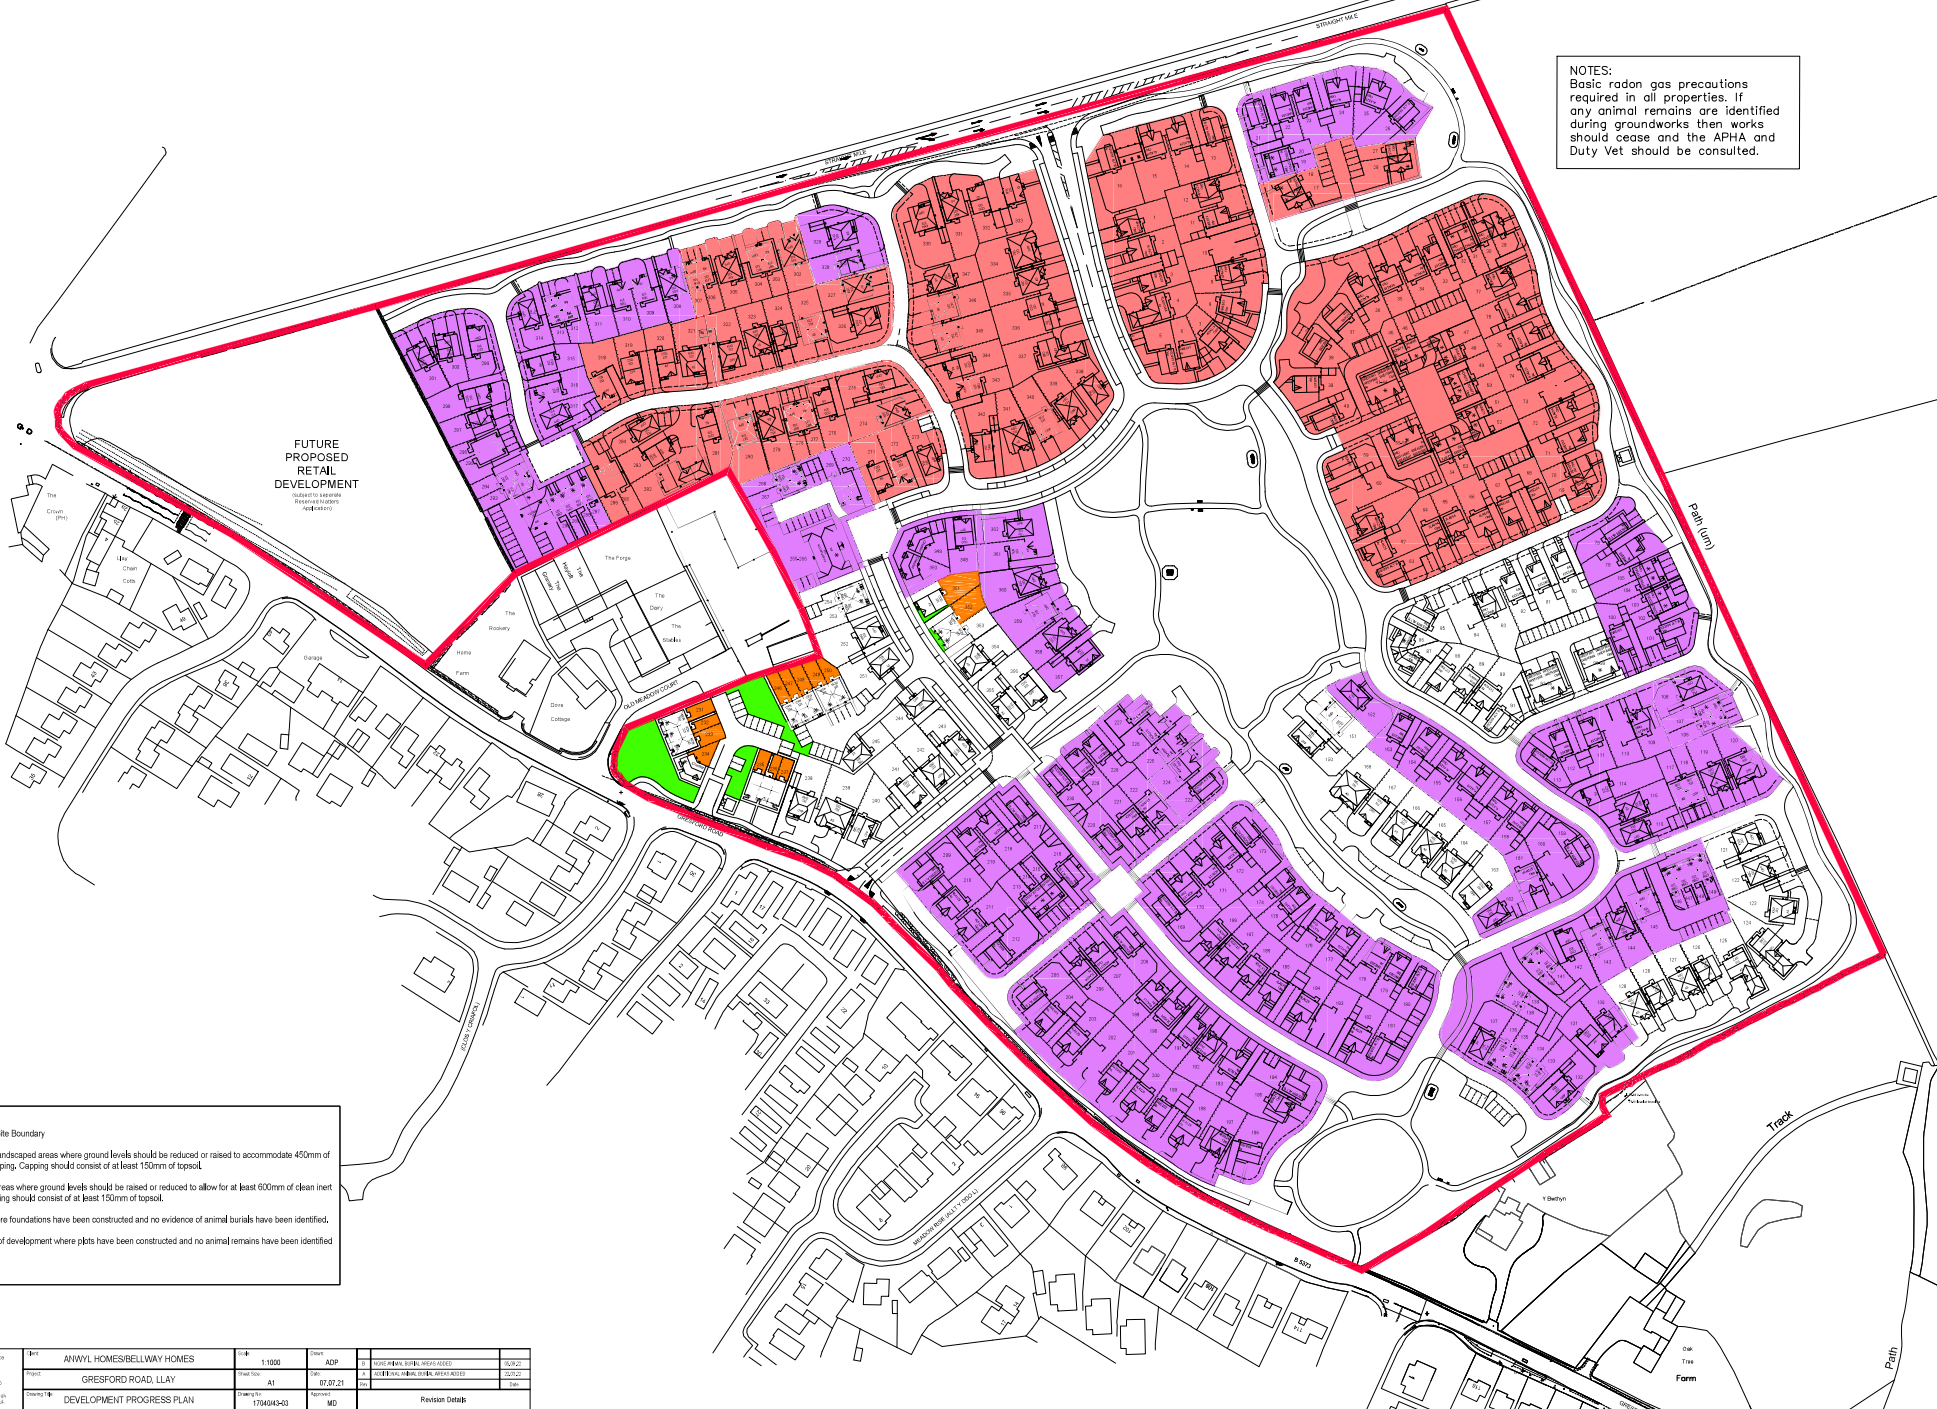

Legend:

-  Approximate Site Boundary
-  Front garden landscaped areas where ground levels should be reduced or raised to accommodate 450mm of clean inert capping. Capping should consist of at least 150mm of topsoil.
-  Rear garden areas where ground levels should be raised or reduced to allow for at least 600mm of clean inert capping. Capping should consist of at least 150mm of topsoil.
-  Plot areas where foundations have been constructed and no evidence of animal burials have been identified.
-  Former areas of development where plots have been constructed and no animal remains have been identified