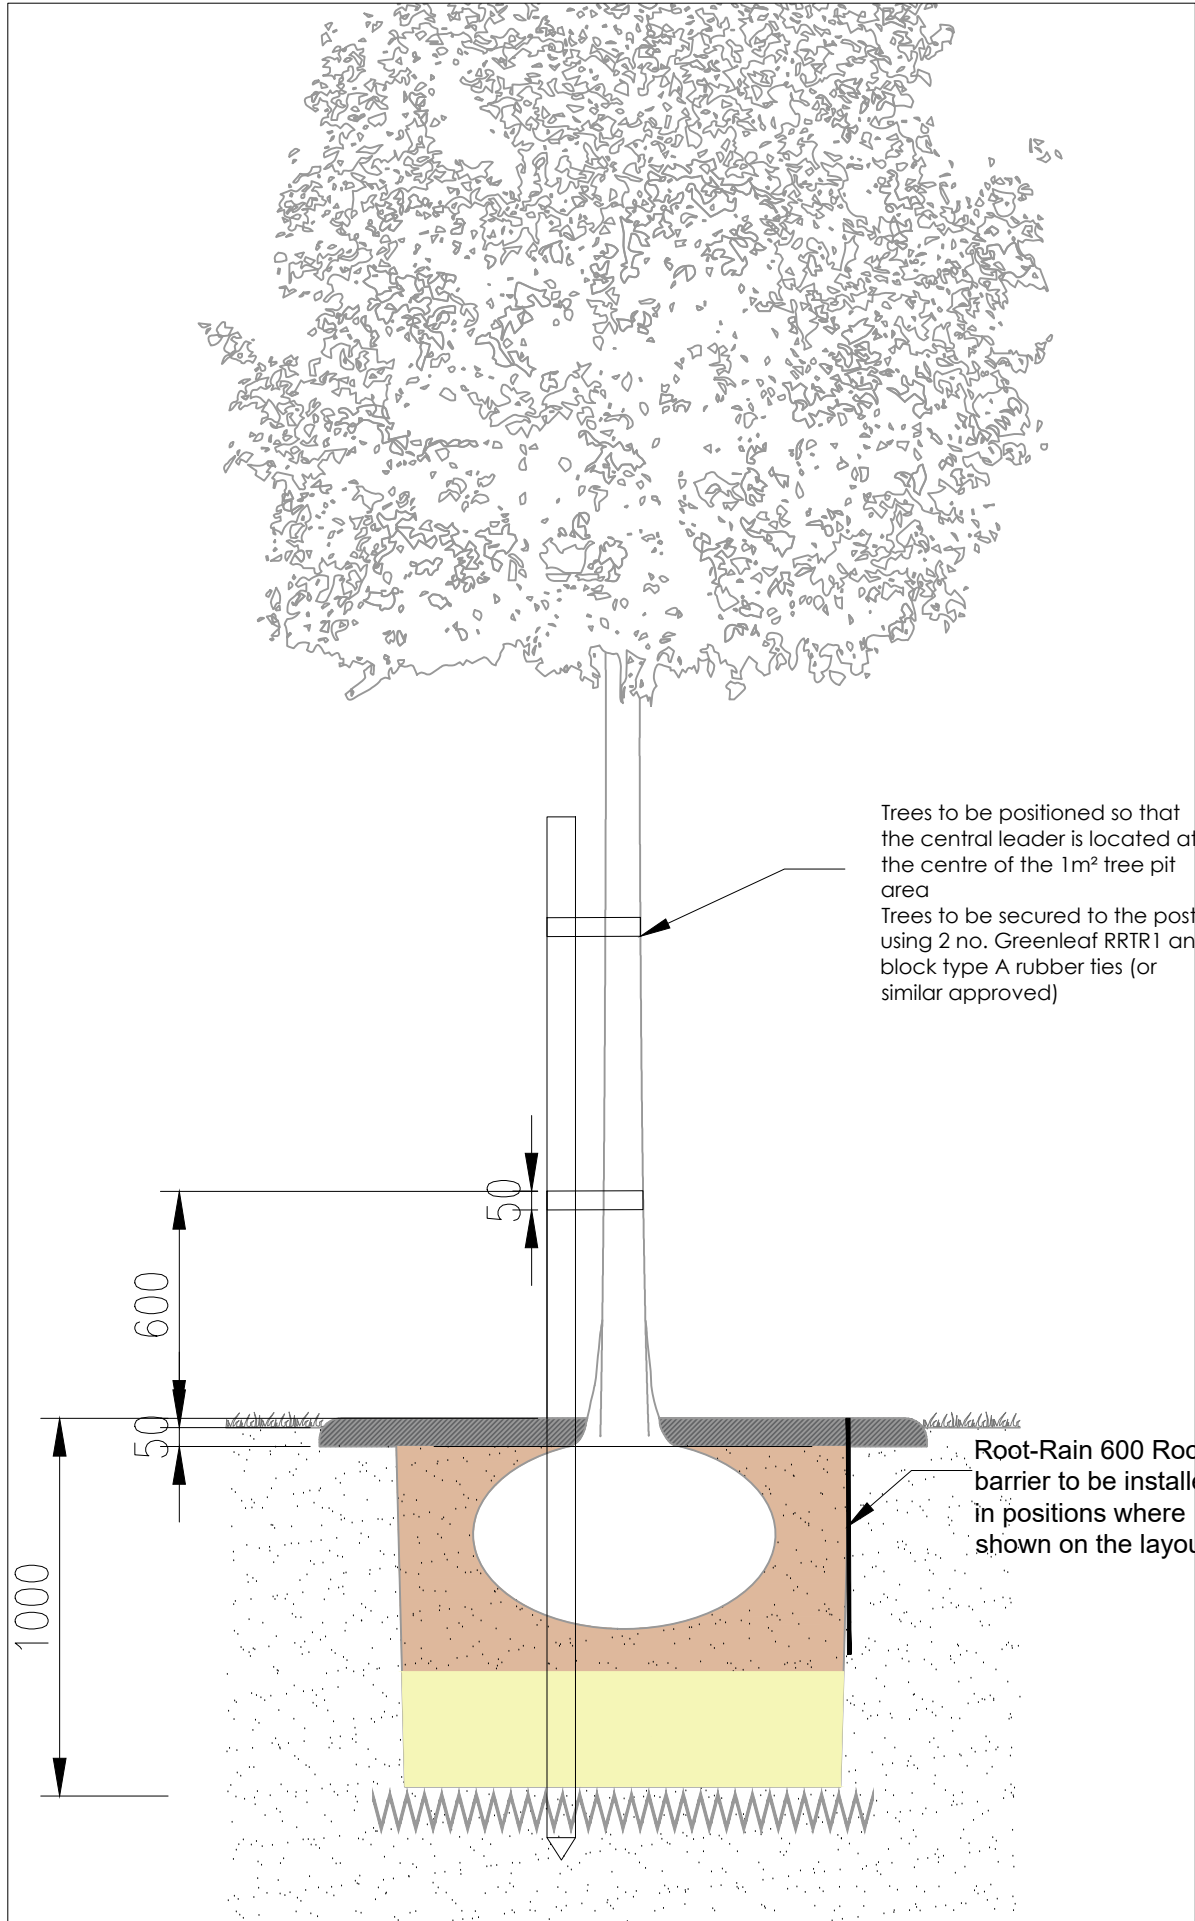


SCALE: NTS

SHRUB PLANTING NOTES

1. Mark out line of planting on site.
2. Excavate trench to depth of 450mm and cart material off site.
3. Break up base of trench and incorporate well rotted manure to depth of 150mm
4. Apply mulch matting and mark out final planting positions and form suitable apertures, as per manufacturers' instructions, to allow for planting.
5. 4. Insert plant to depth it was growing in nursery. Backfill with imported topsoil and fertiliser thoroughly mixed and firm well around plant. Refit mulch mat closely.
5. Apply 50mm ornamental bark mulch to 75mm depth as indicated and as specified.

Notes:

1. Do not scale from this drawing.
2. All dimensions are in millimetres unless otherwise shown.
3. Drawing should be read in conjunction with all other drawings and the Works Package (WP).
4. During the planning of work the assessment of risks from overhead and underground services must be undertaken.
5. All works are to be carried out in accordance with the Specification.
6. All timber to be pressure treated FSC softwood.
7. All timber cut ends to be treated with wood preservative.

Tree planting notes

1. The tree planting area should be excavated to allow adequate clearance between the perimeter of the root-ball and the side of the pit.
2. The depth of the planting areas should be a minimum of 1000mm and at least 75mm greater than the depth of the root-ball.
3. Fork the bottom and sides of the pit to break up the subsoil.
4. Import premium grade topsoil to tree pit
5. Drive in the stakes so that they are a minimum of 300mm below the bottom of the pit and 600mm above ground level. The stakes are to be 2m length 50mm Ø peeled larch poles, pointed at one end, preserved to resist rot for their intended lifespan.
6. Plant the trees, ensuring that the original depth is maintained and the soil is carefully firmed back up to the existing ground level.
7. Install a Root-Rain 600 Root barrier, as specified where shown on the planting layouts.

Revisions:



**Canal &
River Trust**

Design & Development

Project:

Trevor Hire Boat Base

Drawing Title:

Planting Details

CANAL & RIVER TRUST COPYRIGHT RESERVED

Drawn By: RS	Checked By:
Authorised By:	Date: JULY 2022
Drawing Scale (A3) 1.20	Rev. -
Drg. No. 2019 38 143	