


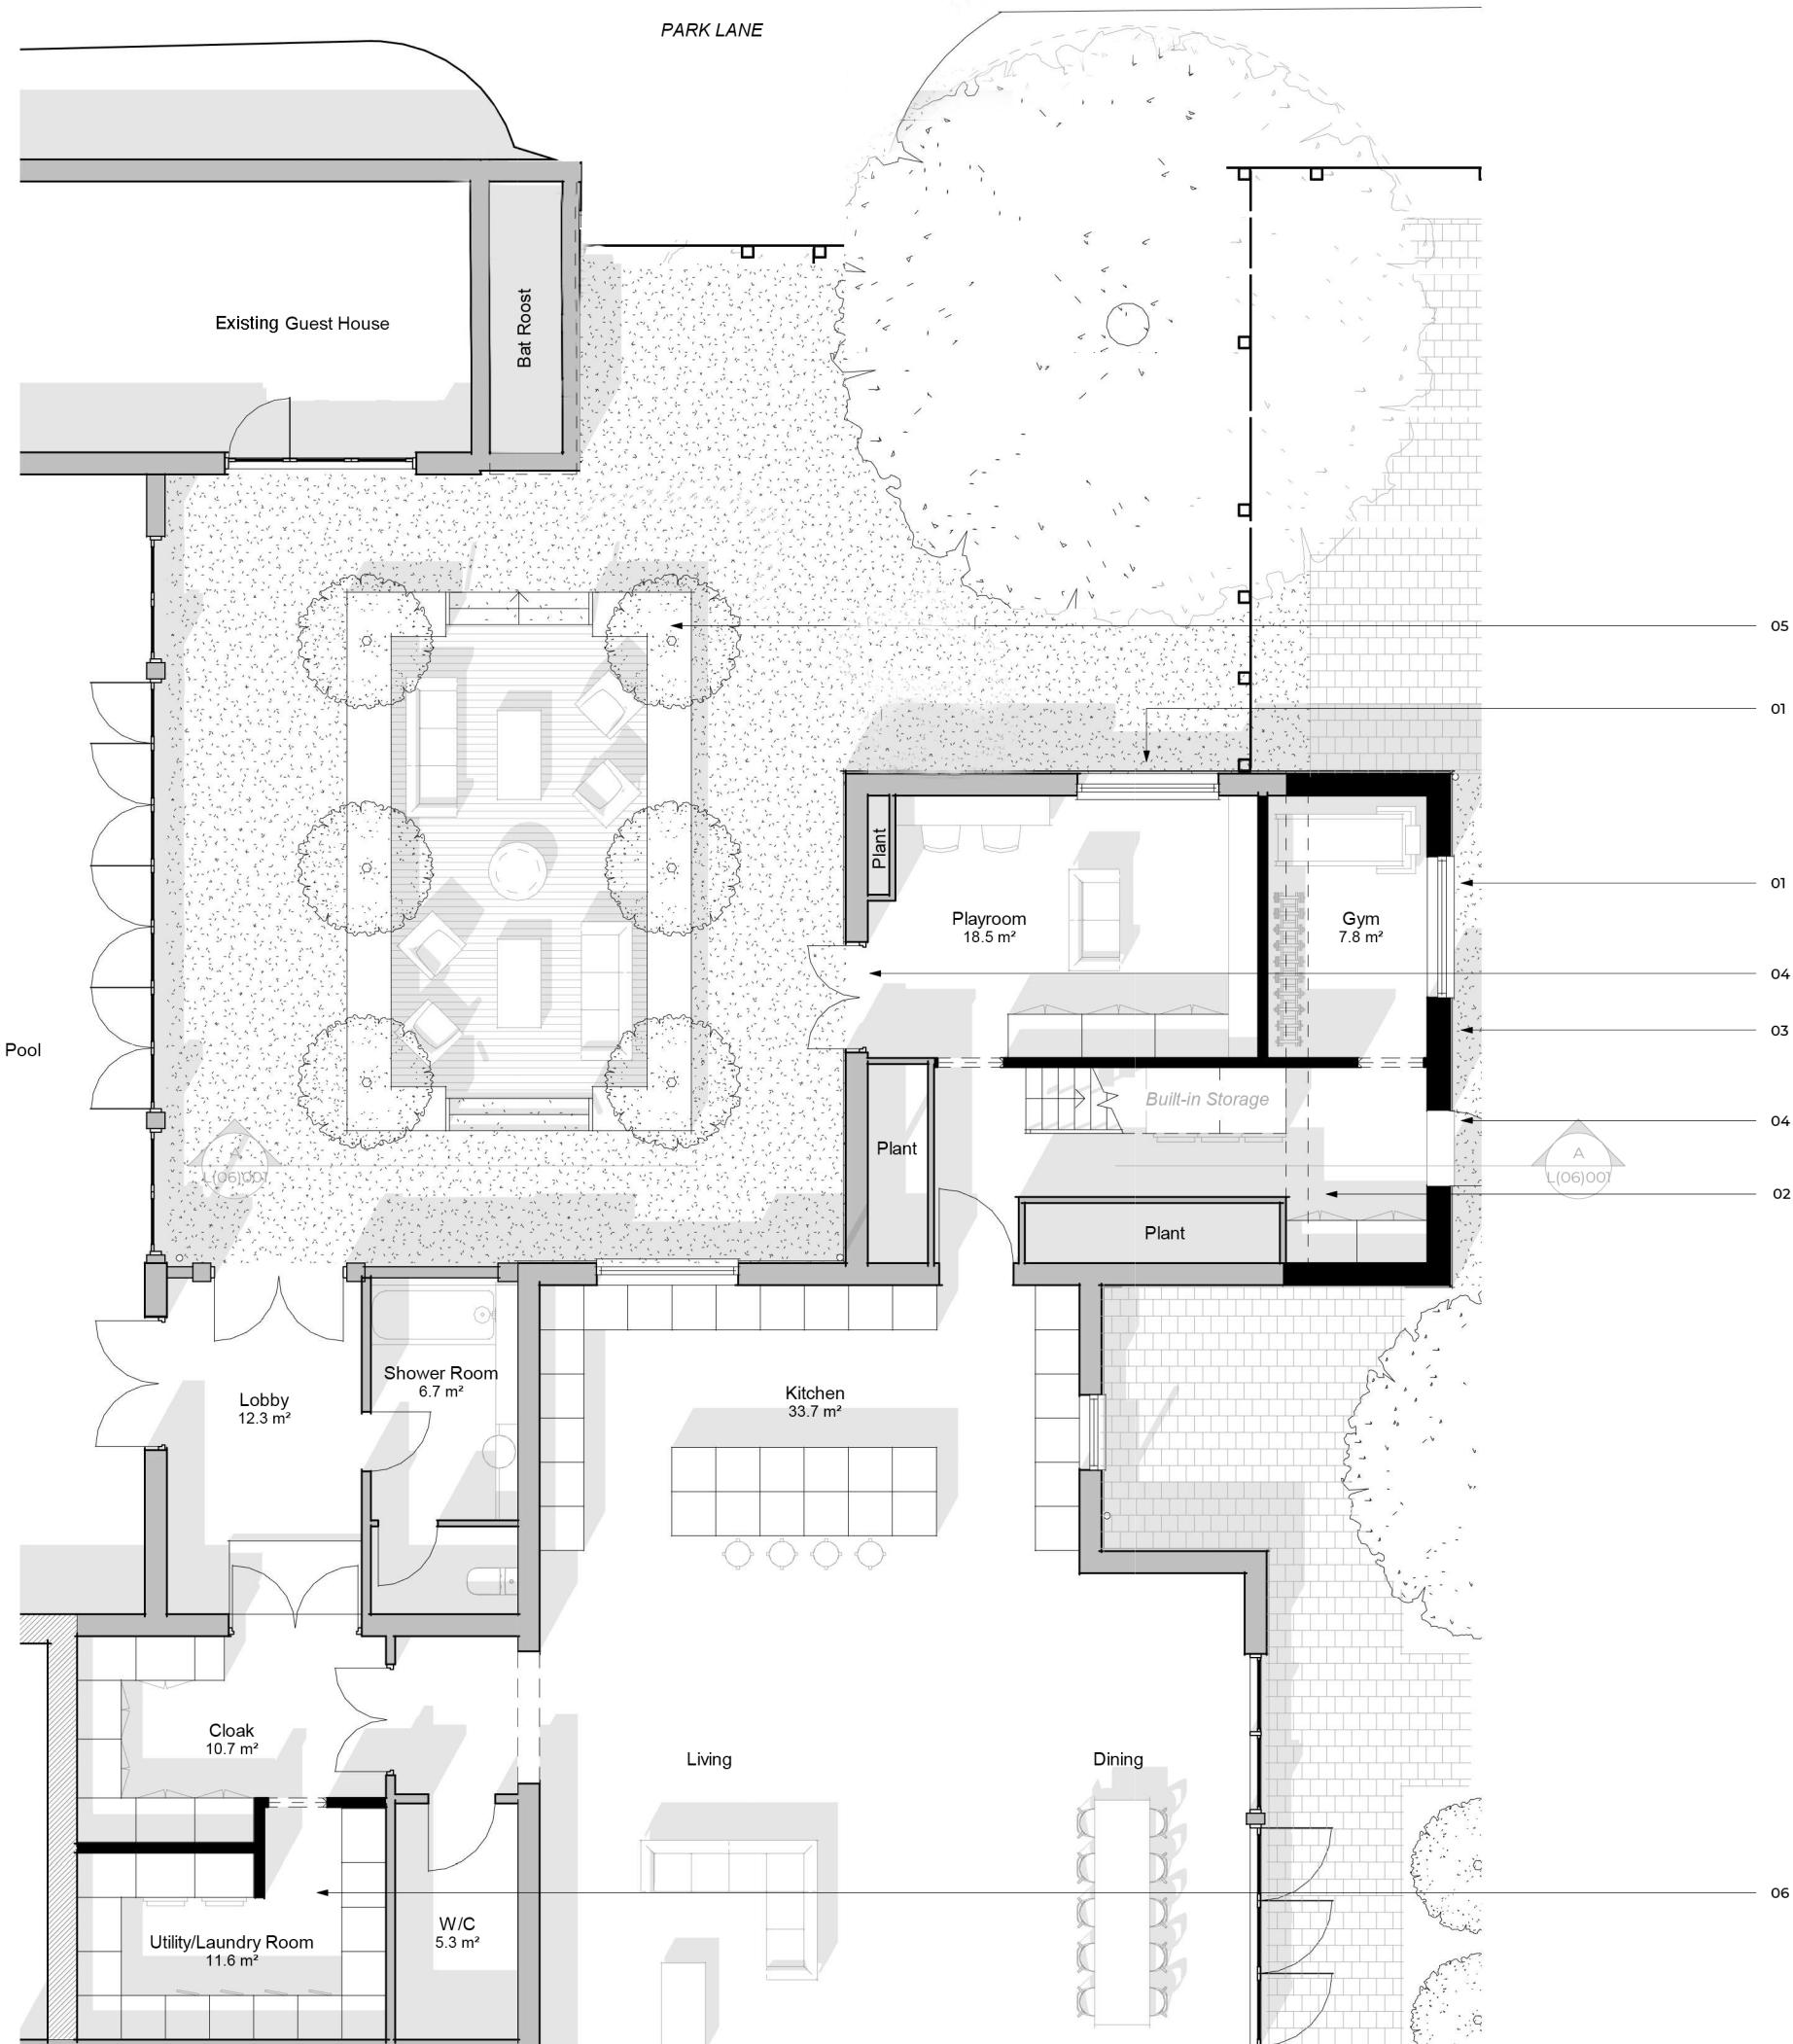

Arch.Haus

Arch Haus Studio
e: mail@arch.haus
t: 07879 693 165

Client: Mr & Mrs Green
Project Name: Hoseley House
Project Ref: 21015
Project Address: Hoseley House, Marford, LL12 8YD

Notes:

- 01 - Proposed bespoke timber frame window colour and style to match existing.
- 02 - Existing wall line
- 03 - Proposed external wall (extension) render finish to match existing.
- 04 - Proposed bespoke timber frame single / french / bi-fold doors colour and style to match existing.
- 05 - Proposed sunken courtyard with perimeter planter (landscaping)
- 06 - Internal reconfiguration only (no extension).
- 07 - Proposed roof tiles to match existing.
- 08 - Existing roof re-enforced and finished as high level external terrace.

NOT TO BE USED FOR CONSTRUCTION

Revision:

P1	02/11/2022	Planning Issue
P2	06/01/2023	Guest House Extension omitted

Drawing Status: PLANNING

Sheet Name: Proposed Ground Floor
Sheet Number: L(04)003 Date: 18/10/2022
Drawn by: TPG Rev: P2
Checked by: Scale: 1 : 100

All dimensions to be checked on site. Figured dimensions to be read in preference to scaled. Arch.Haus accepts no responsibility for any unauthorised amendments to the drawing and does not permit unauthorised copying of the drawing. This drawing is copyright and remains the property of Arch.Haus unless otherwise agreed.