



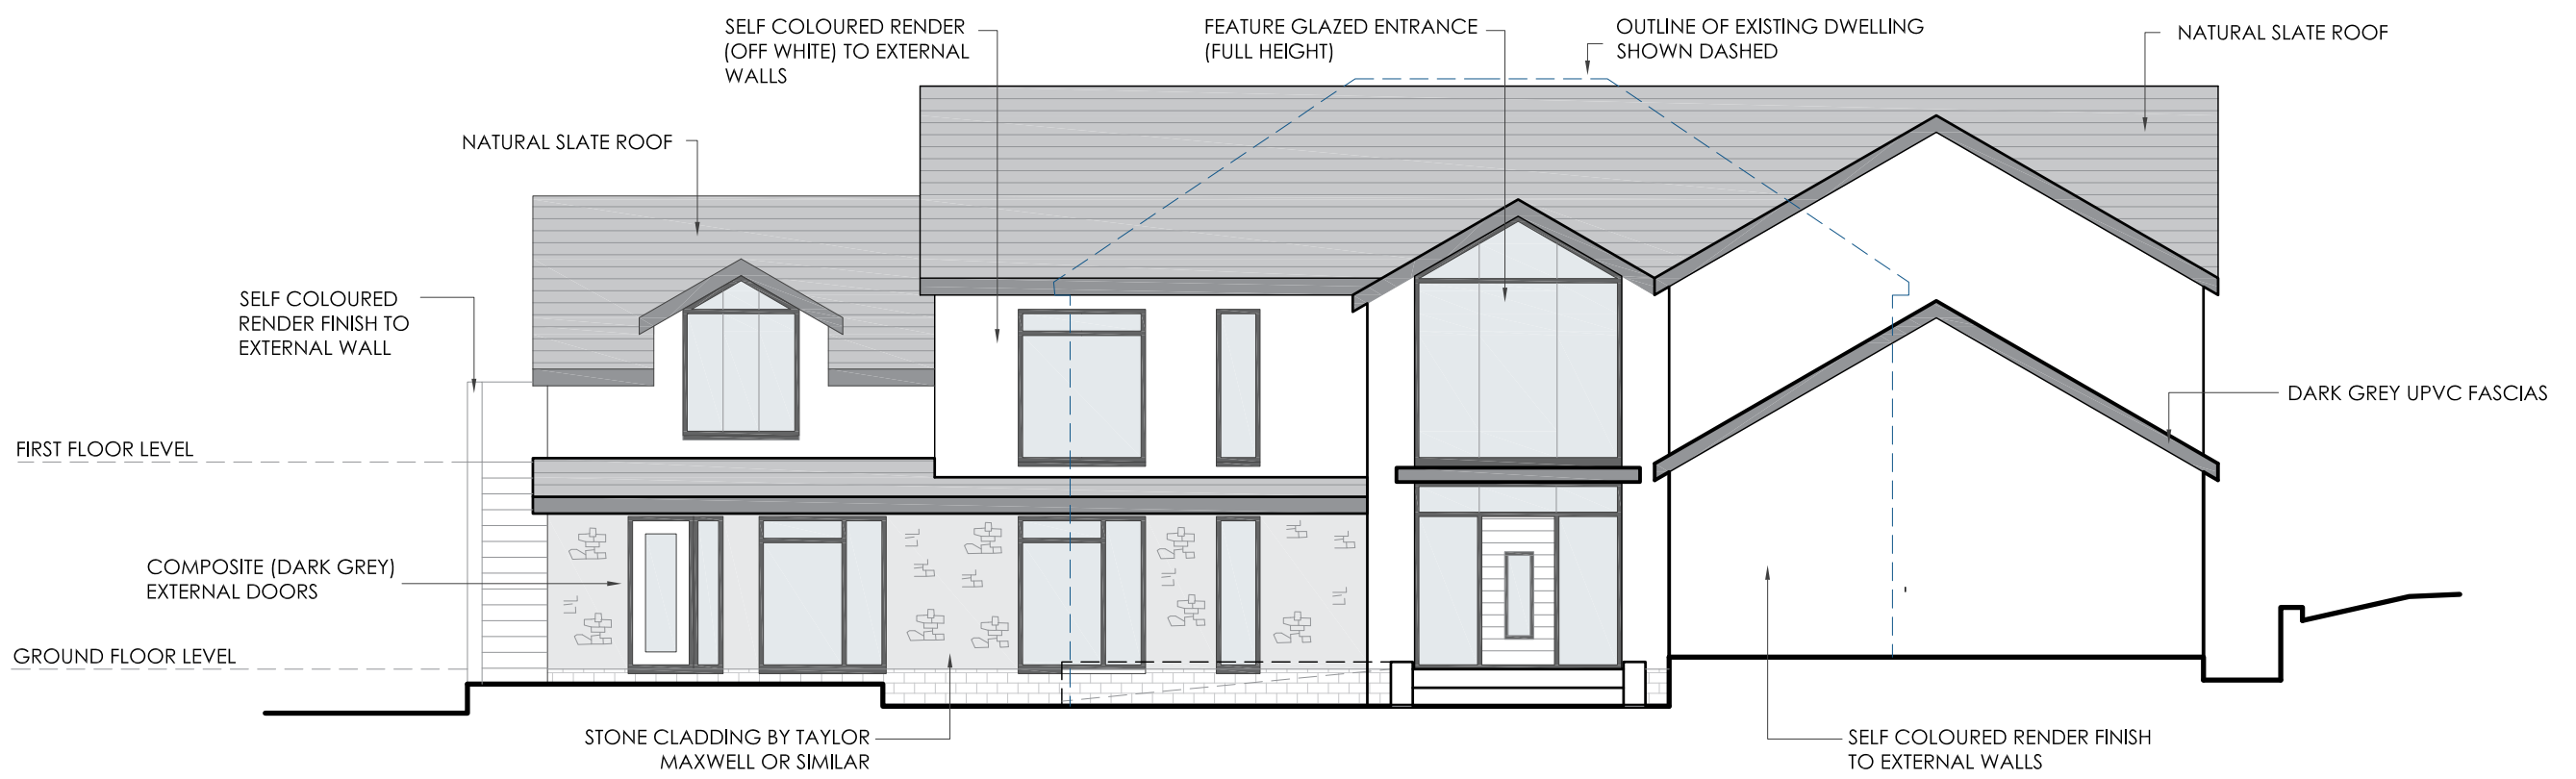


PROPOSED FRONT ELEVATION


EXTERNAL FINISHES
EXTERNAL WALLS - SELF COLOURED RENDER (OFF WHITE RAL 9016) / STONE CLADDING BY TAYLOR MAXWELL (NORDIC 33RB-MF DARK GREY BRICK PUNTH
ROOF - NATURAL SLATE
WINDOWS - UPVC / ALUMINIUM (DARK GREY RAL 7015)
ROOFLIGHTS - DARK GREY ROOFLIGHTS BY VELUX OR SIMILARLY APPROVED
DOORS - COMPOSITE / TIMBER (DARK GREY RAL 7015)
RAINWATER GOODS - GREY UPVC (BY MARLEY OR SIMILAR)
FASCIAS - GREY UPVC (DARK GREY)
TERRACES - FRAMELESS GLASS

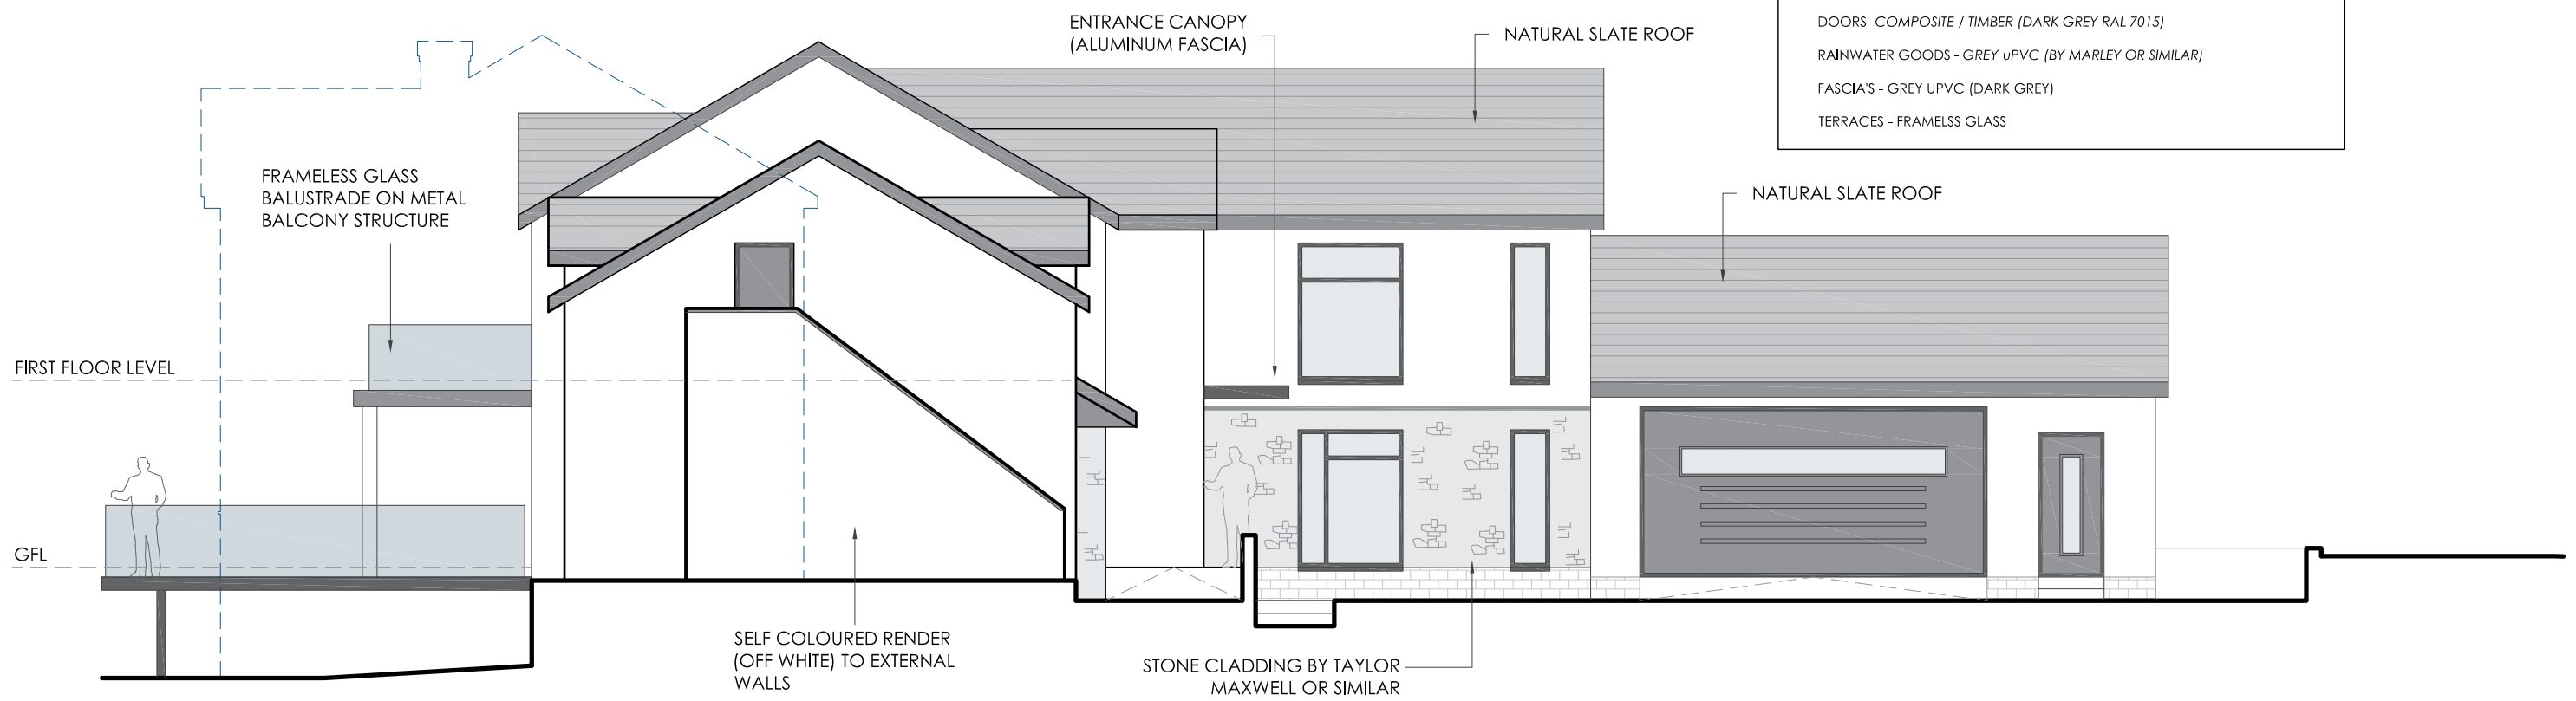

PROPOSED SIDE ELEVATION 1

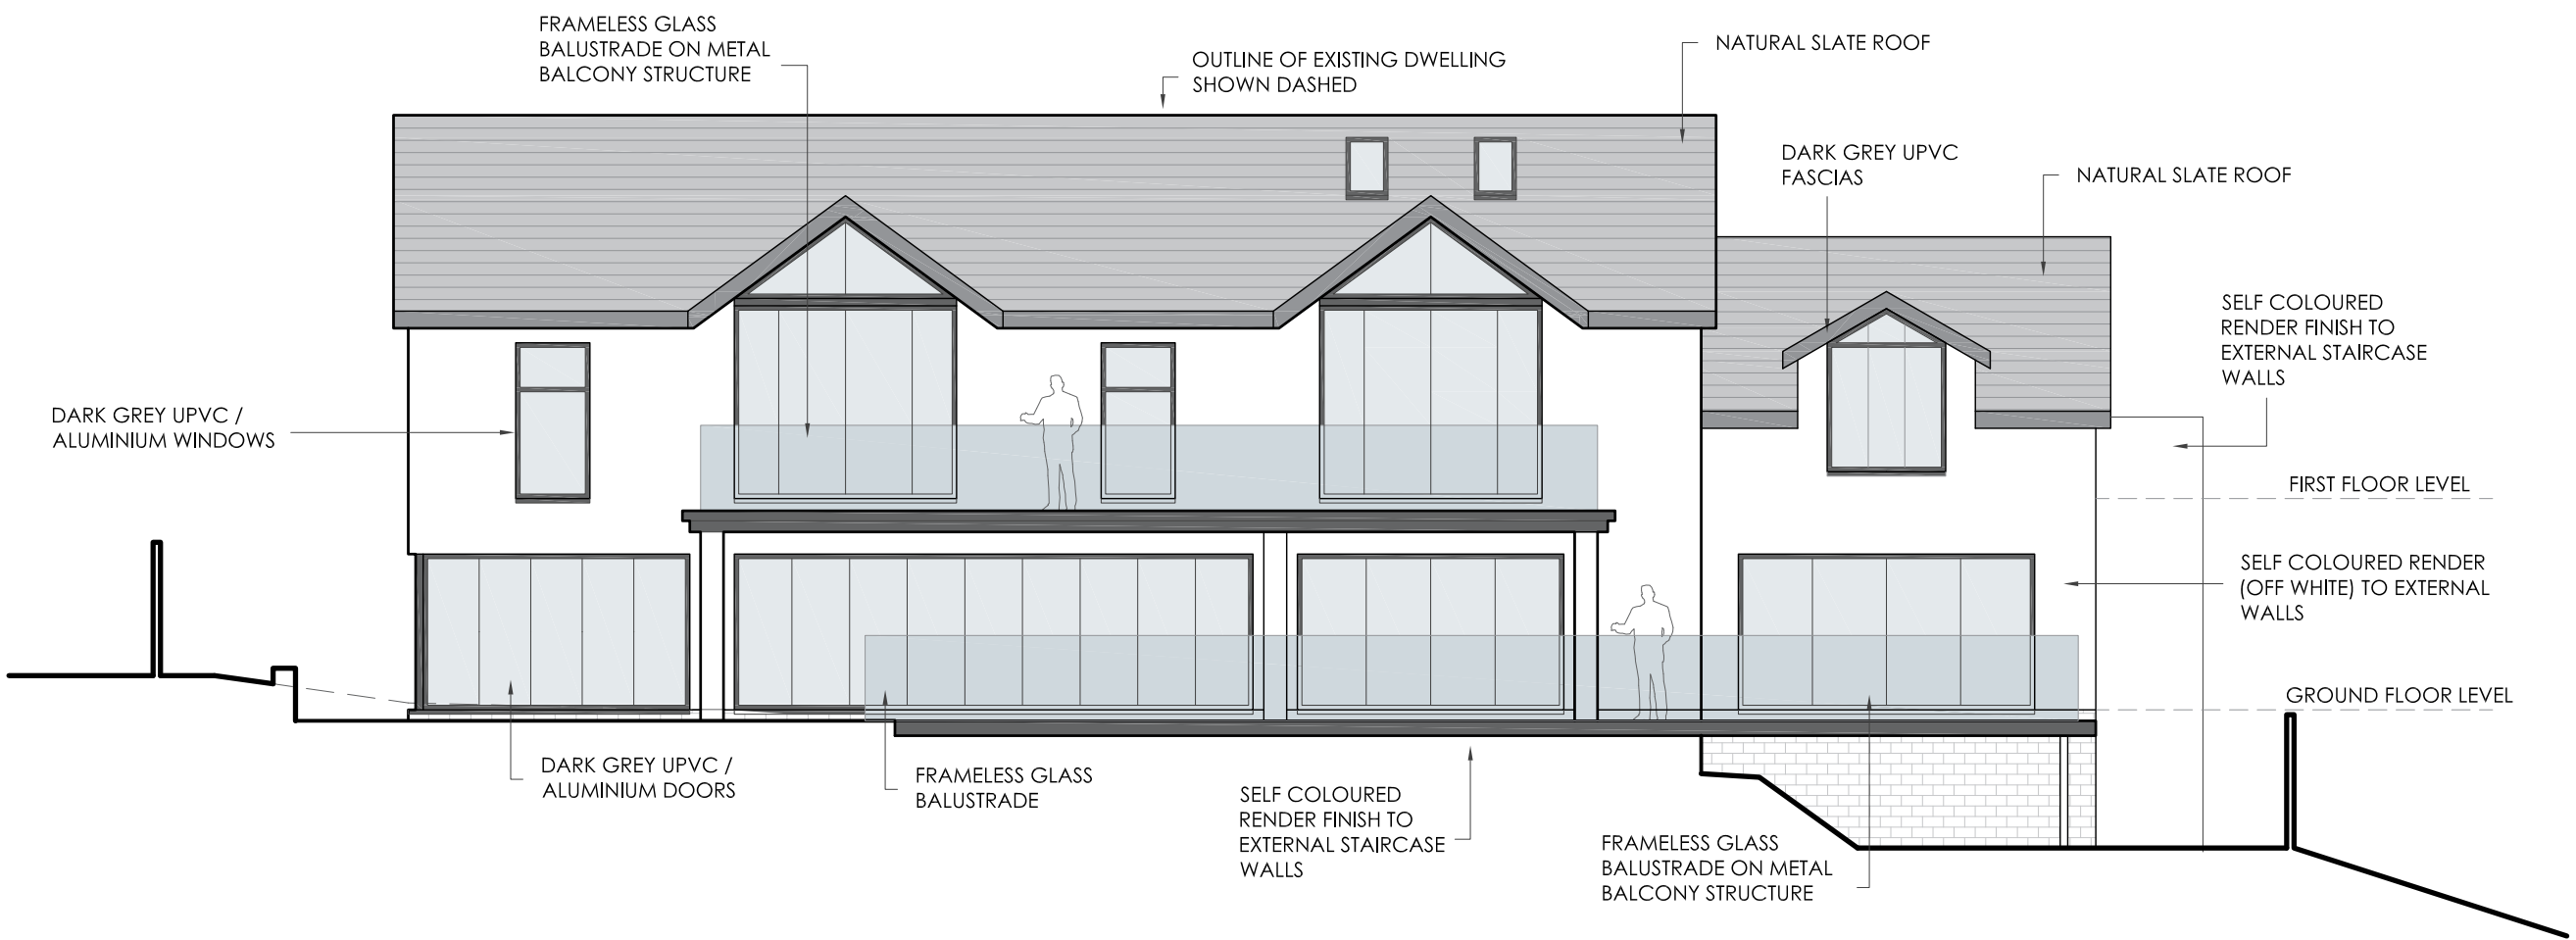

PROPOSED REAR ELEVATION

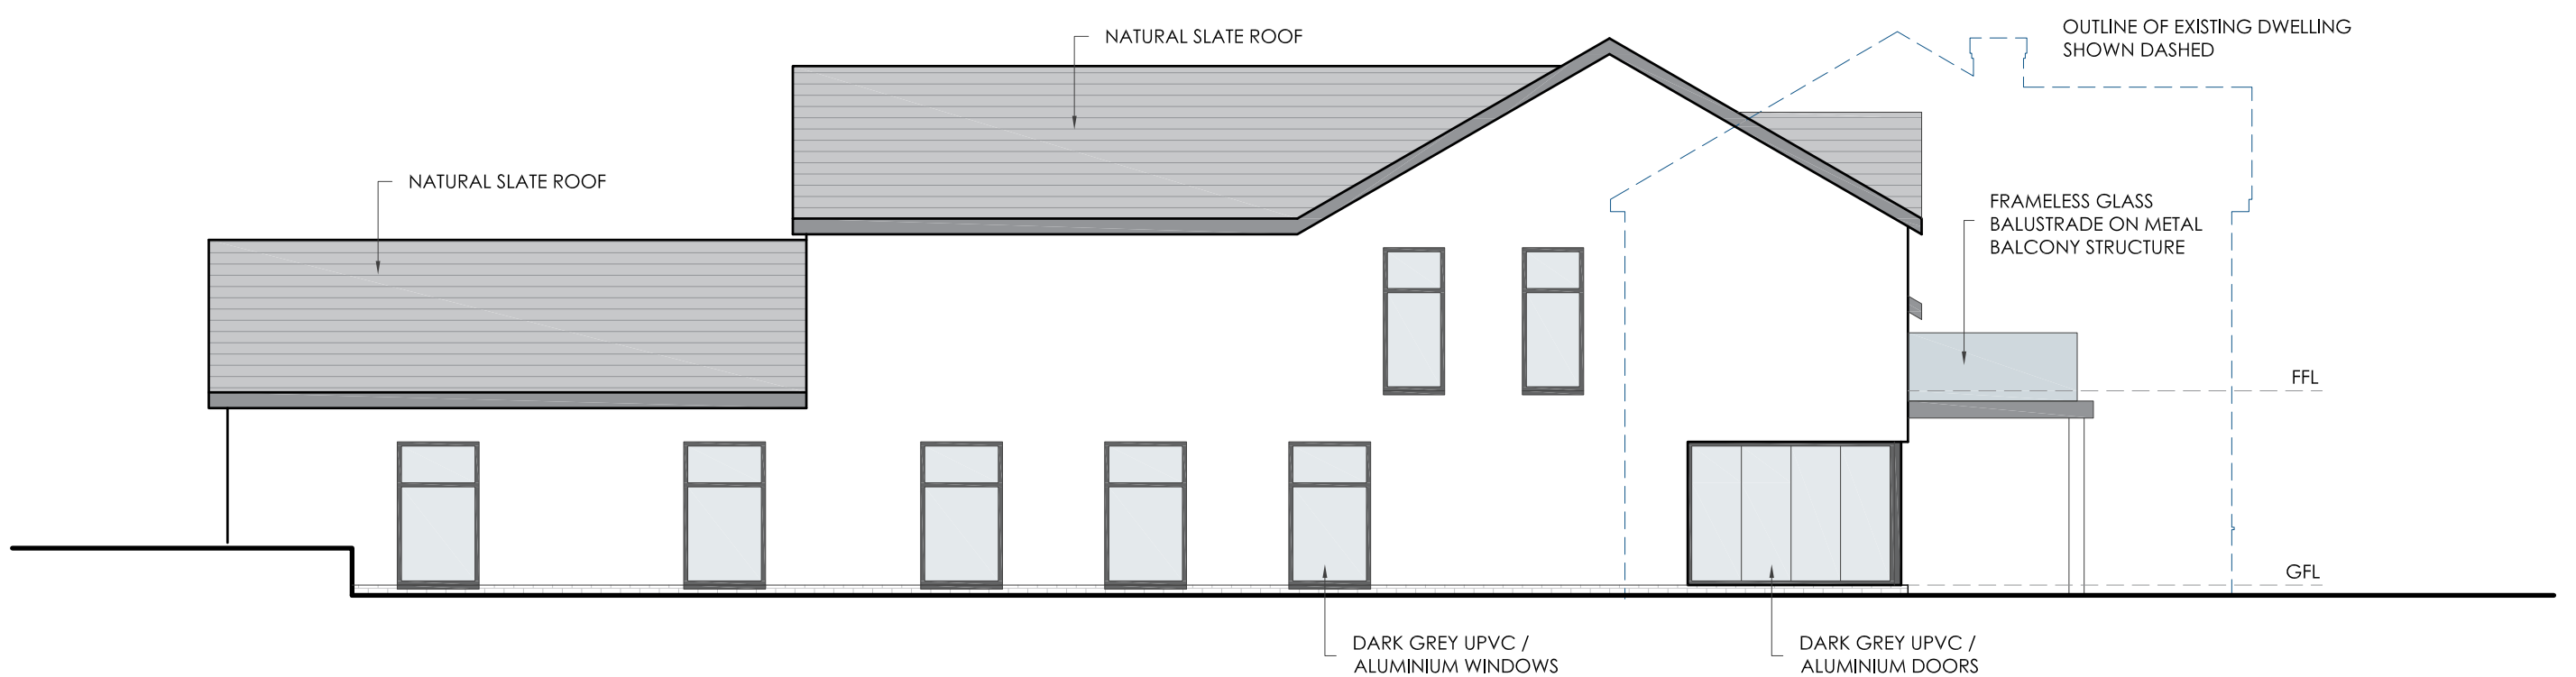

PROPOSED SIDE ELEVATION 2