


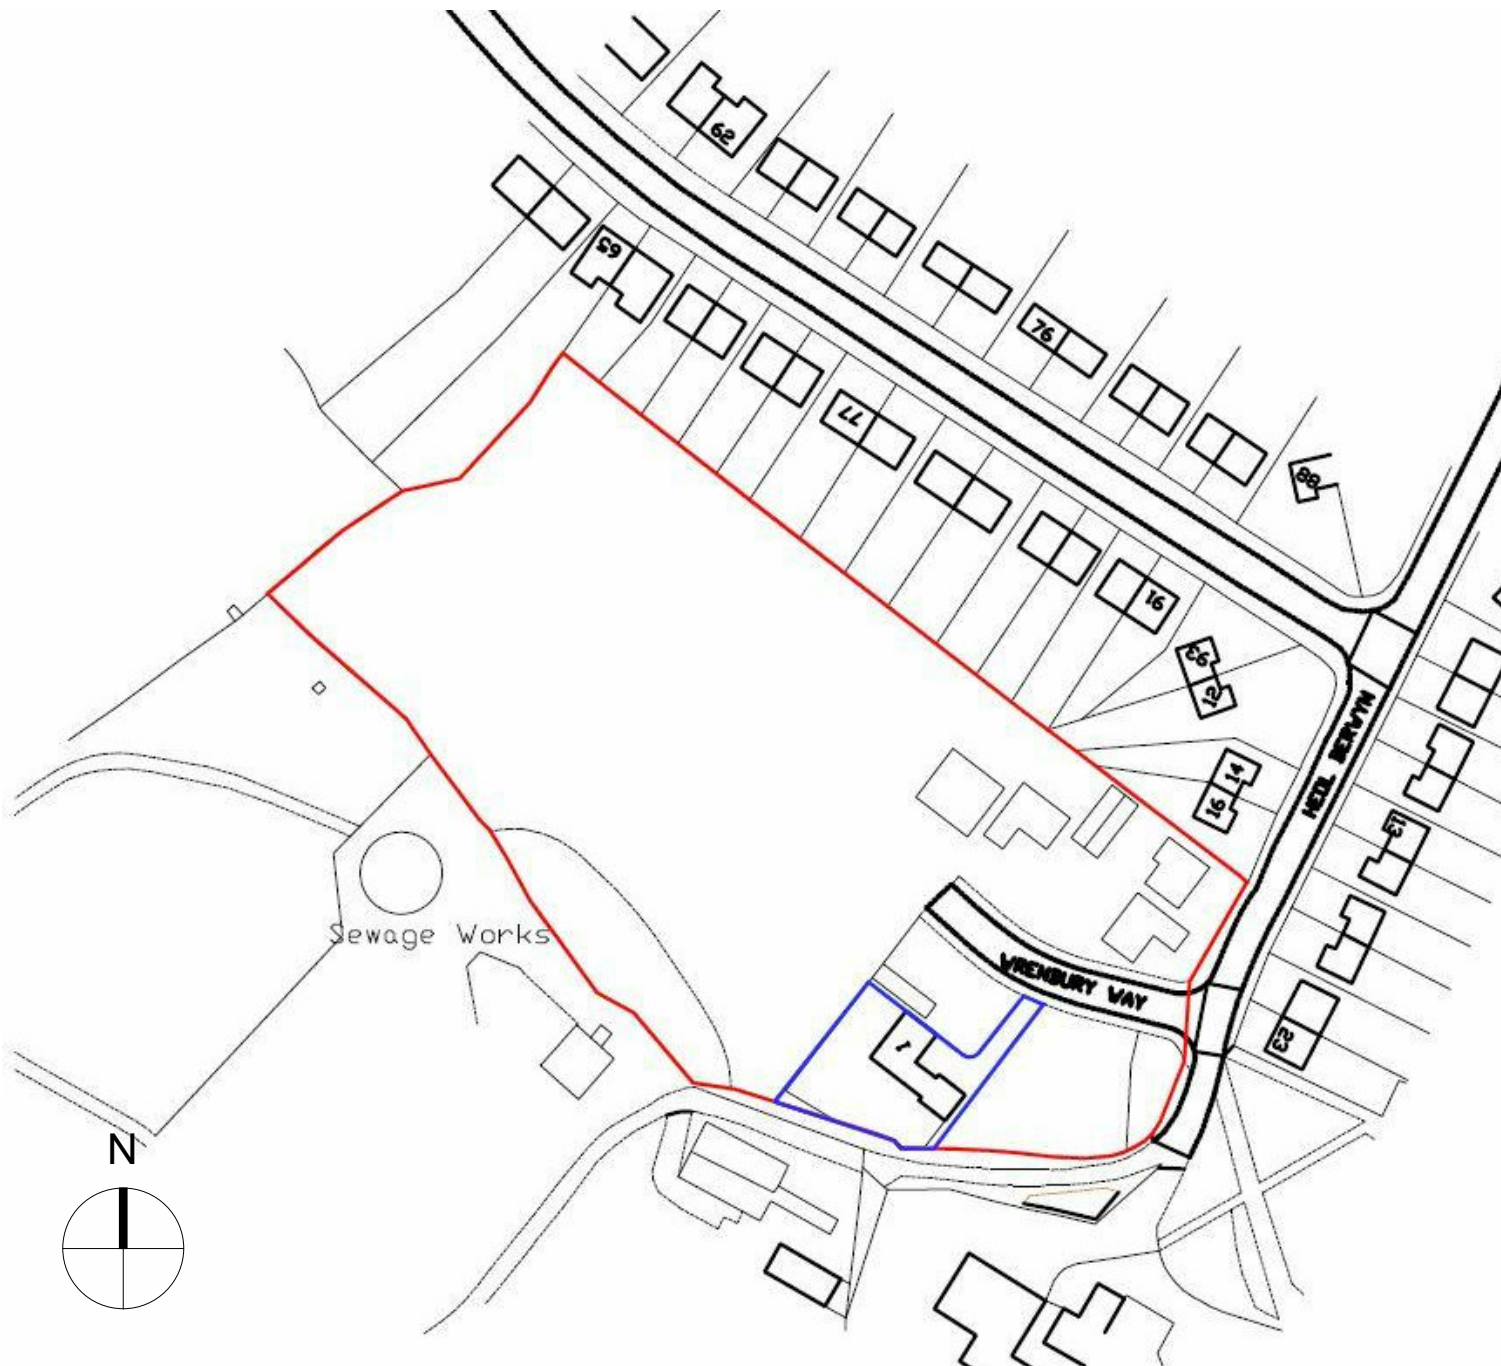

Ordnance Survey (c) Crown Copyright 2018. All rights reserved. Licence number 100022432

General Notes

1. Contractor to verify all dimensions and check level datums on site
2. All of the designs are the sole property of TACP Architects Ltd and may not be used without their written agreement
3. All prints, specifications and their copyright are the property of TACP Architects Ltd
4. Do not scale off drawings
5. All dimensions shall be checked on site before commencement of shop drawings, manufacture and all discrepancies must be reported to TACP Architects Ltd

Revisions

Rev	Date	Description	By	Check

Consultants

Client

Wales & West Housing

Project Title

Heol Berwyn Cefn Mawr

Drawing Title

Location Plan

Scale 1:1250 @ A4 Date 02/04/2020 Drawn By KA Checked By MG Office Wrexham

Job Number 19030 Project HBCM -TACP- PS- ZZ- DR- A- 700

TACP Architects Ltd
Pembroke House
Ellice Way, Wrexham Technology Park,
Wrexham, LL13 7YT
01978 291161

admin@tacparchitects.co.uk
www.tacparchitects.co.uk

Architecture • Interior Design • Healthcare Planning • Conservation • Masterplanning • Sustainable Design

