


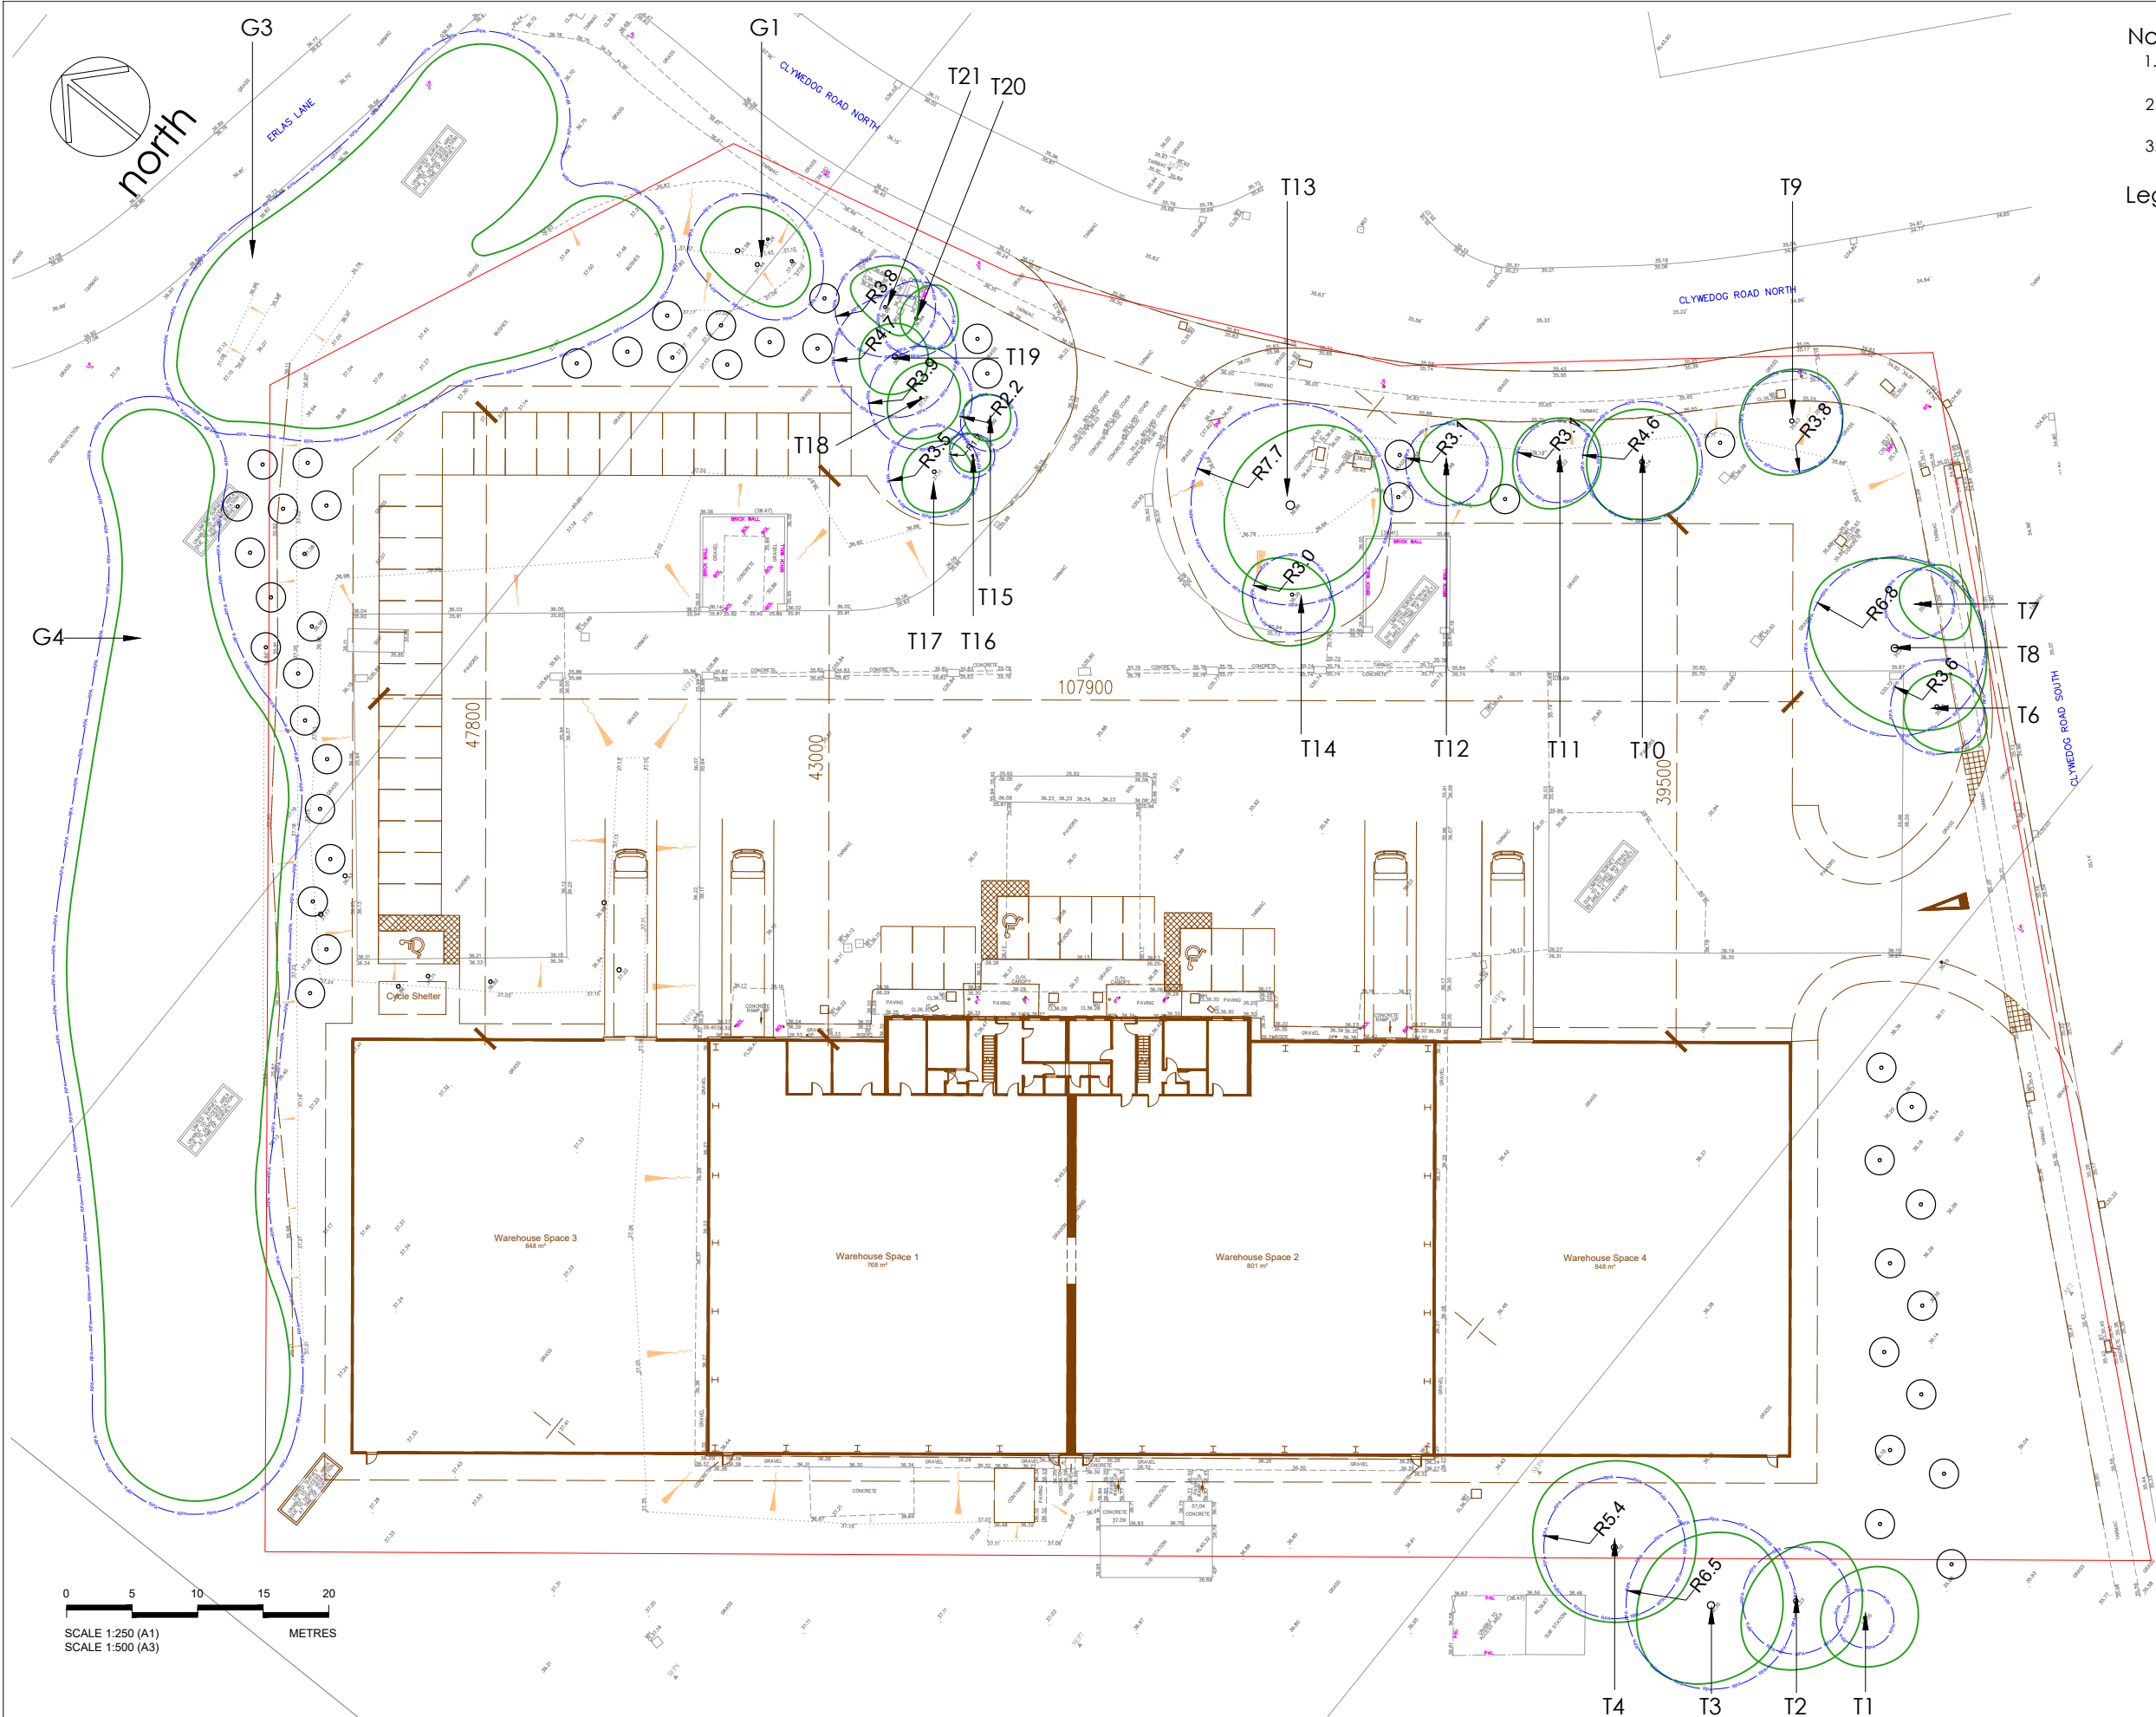

- Notes
1. Dimensions are given in metres and millimetres as stated on the drawing.
 2. Centre of site is located at approximately grid reference SJ 37258 49684 .
 3. Drawing must be reproduced in colour.

- Legend
- Trees categorised in accordance with BS5837:2012 Trees in relation to design, demolition and construction : Recommendations
This drawing must be reproduced in colour
- TREE, GROUP OR WOODLAND TO BE RETAINED
 - ROOT PROTECTION AREA
 - REFERENCE tree, group
 - EXTENT OF PROPOSED WORKS
 - MITIGATION PLANTING

- Proposed mitigation planting
- Trees to be planted in mixed groups and include the following:
- 10 Pinus sylvestris 60-100cm container grown;
 - 10 Betula pendula 200-250cm feathered bare root;
 - 10 Quercus robur 10-12cm girth select standard rootballed;
 - 5 Acer campestre 175-200cm feathered bare root;
 - 5 Malus sylvestris 8-10cm standard bare root; and
 - 5 Prunus avium 10-12cm girth select standard bare root.

Drawing references

197/T/300 TREE CONSTRAINTS PLAN
224/T/200 TREE RETENTION, PRUNING AND REMOVAL PLAN
224/T/300 TREE PROTECTION PLAN

Project	DRAGON PACKAGING, CYLWEDOG ROAD NORTH, WREXHAM	Dwg No	224/T/400	Revision	Date	Reason	Initials	    mdlandscape 6 Kinderton Close High Legh Knutsford Cheshire WA16 6LZ 07710 498231
Title	ARBORICULTURAL IMPACT ASSESSMENT - MITIGATION PLAN	Scale	1:250 @ A1 / 1:500 @ A3	Date	15/08/2022	Drawn	MD	