
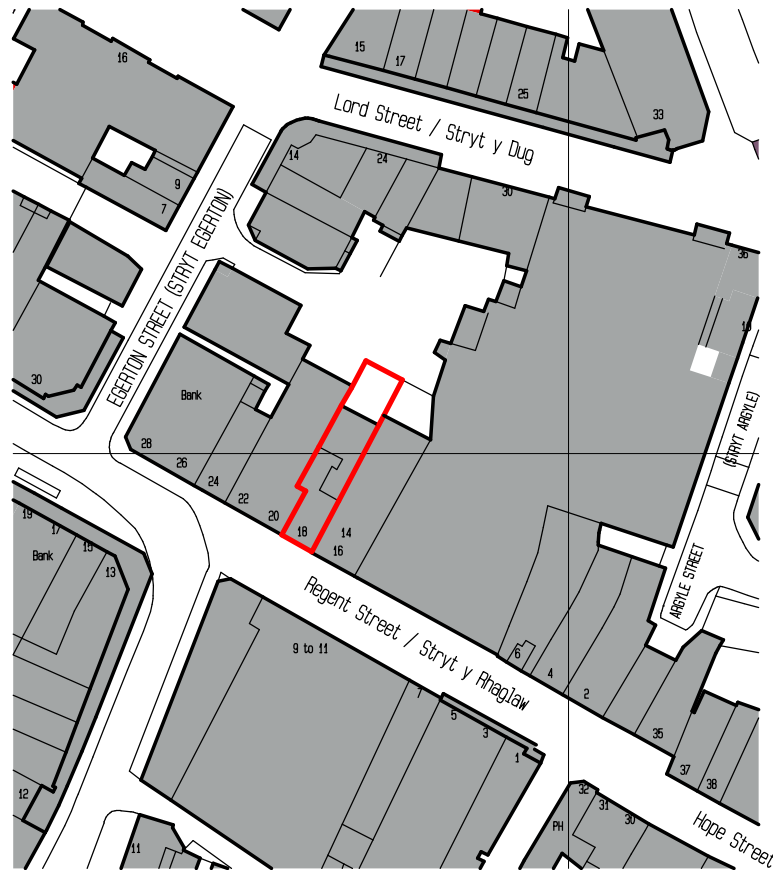


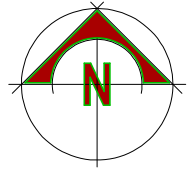

Ordnance Survey, (c) Crown Copyright 2017. All rights reserved. Licence number 100022432

PROPOSED CONVERSION  
To FORM TWO  
1-BED APARTMENTS  
at 18, REGENT STREET,  
WREXHAM, LL11 1SA.  
For HARDING COMMERCIAL.

LOCATION PLAN.

Scale 1:1250@A4.

Dwg No. 10603-01-dsj.