

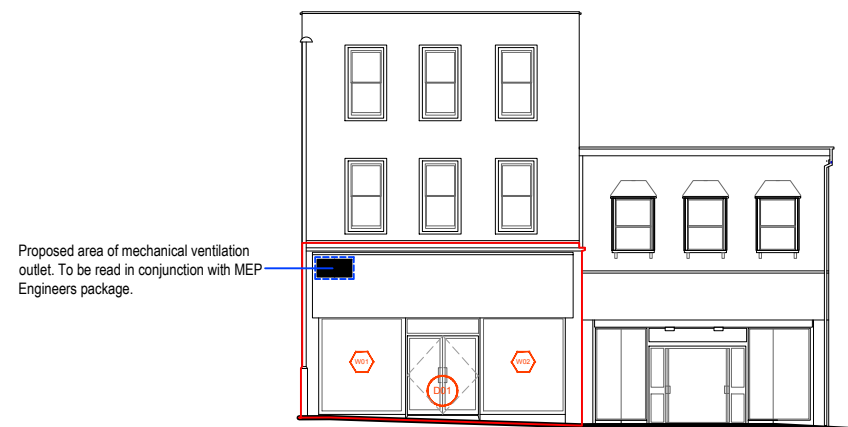


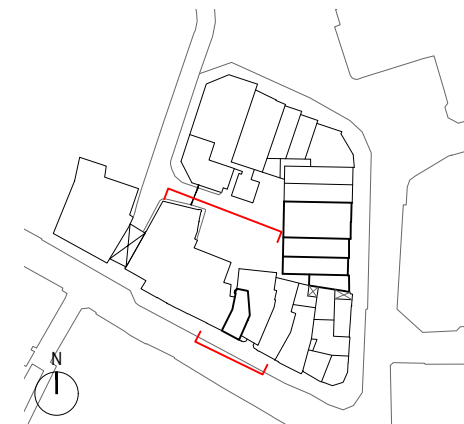

Proposed area of mechanical ventilation outlet. To be read in conjunction with MEP Engineers package.

01 HOPE STREET SOUTHERN ELEVATION

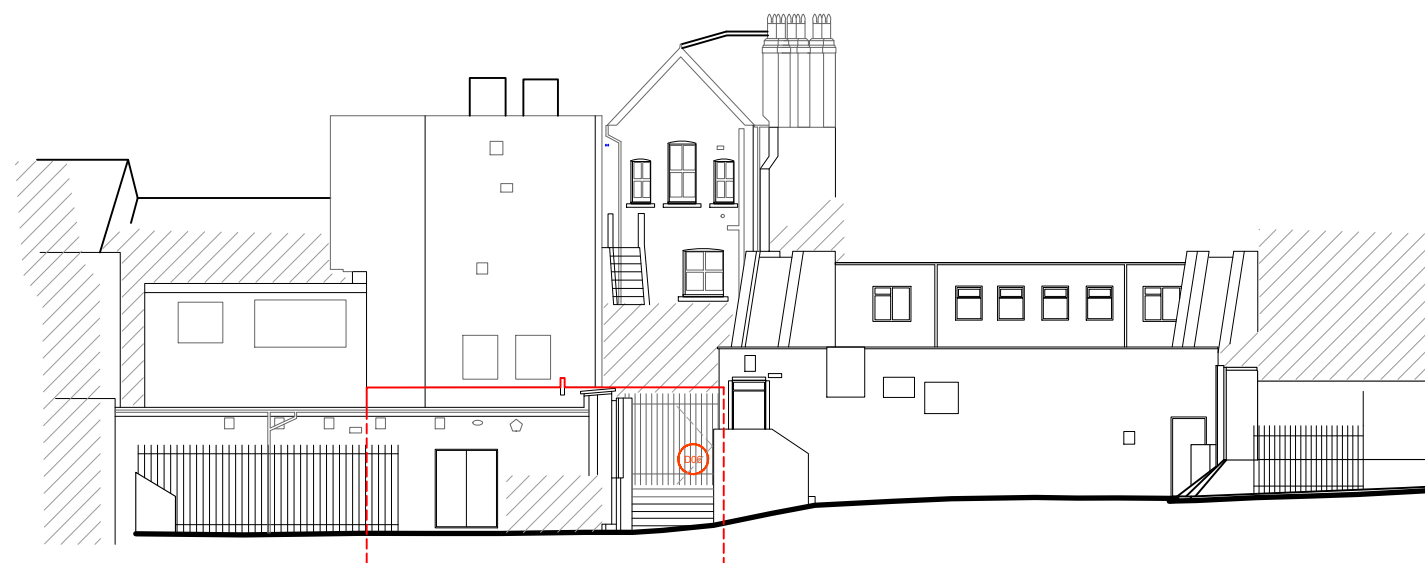

02 HOPE STREET NORTHERN ELEVATION

**KEY:**

PHASE 01

PHASE 02

| REVISIONS: |                                       |            |     |
|------------|---------------------------------------|------------|-----|
| A          | Rear Hope Street Doors Updated        | 22.06.2022 | HLT |
| B          | Ventilation Outlet Demarcation Added  | 16.09.2022 | HLT |
| C          | Ventilation Outlet Demarcation Edited | 27.09.2022 | HLT |
| D          | Project Phase Demarcation Added       | 11.10.2022 | HLT |
| E          | Key Notation Updated                  | 18.10.2022 | HLT |

CA·UK·IN

CAUKIN STUDIO LTD.  
info@caukinstudio.com  
www.caukinstudio.com

Notes:  
Do not scale from this drawing.  
This drawing is to be read in conjunction with all other consultants' drawings and specifications for the project. Representation of structural elements is purely indicative. All structural elements to be specified by a certified structural engineer.  
This drawing is the copyright of CAUKIN Studio Ltd (registered in England).  
Reproduction without the express consent of CAUKIN Studio Ltd is prohibited and the information contained on this drawing may not be used for any purpose other than that which is stated on this drawing.  
The construction (Design and Management) Regulations 2015 (CDM) is the responsibility of the client/contractor unless otherwise agreed in writing.

Project:  
**CHAPTER COURT**  
Drawing:  
**PROPOSED HOPE STREET  
EXTERNAL ELEVATIONS**

Job No.: **22.06**  
Drawing Number: **T201**  
Rev: **E**

Scale: **1:200@ A3**  
Date: **19.04.22**  
Drawn by: **HLT**