




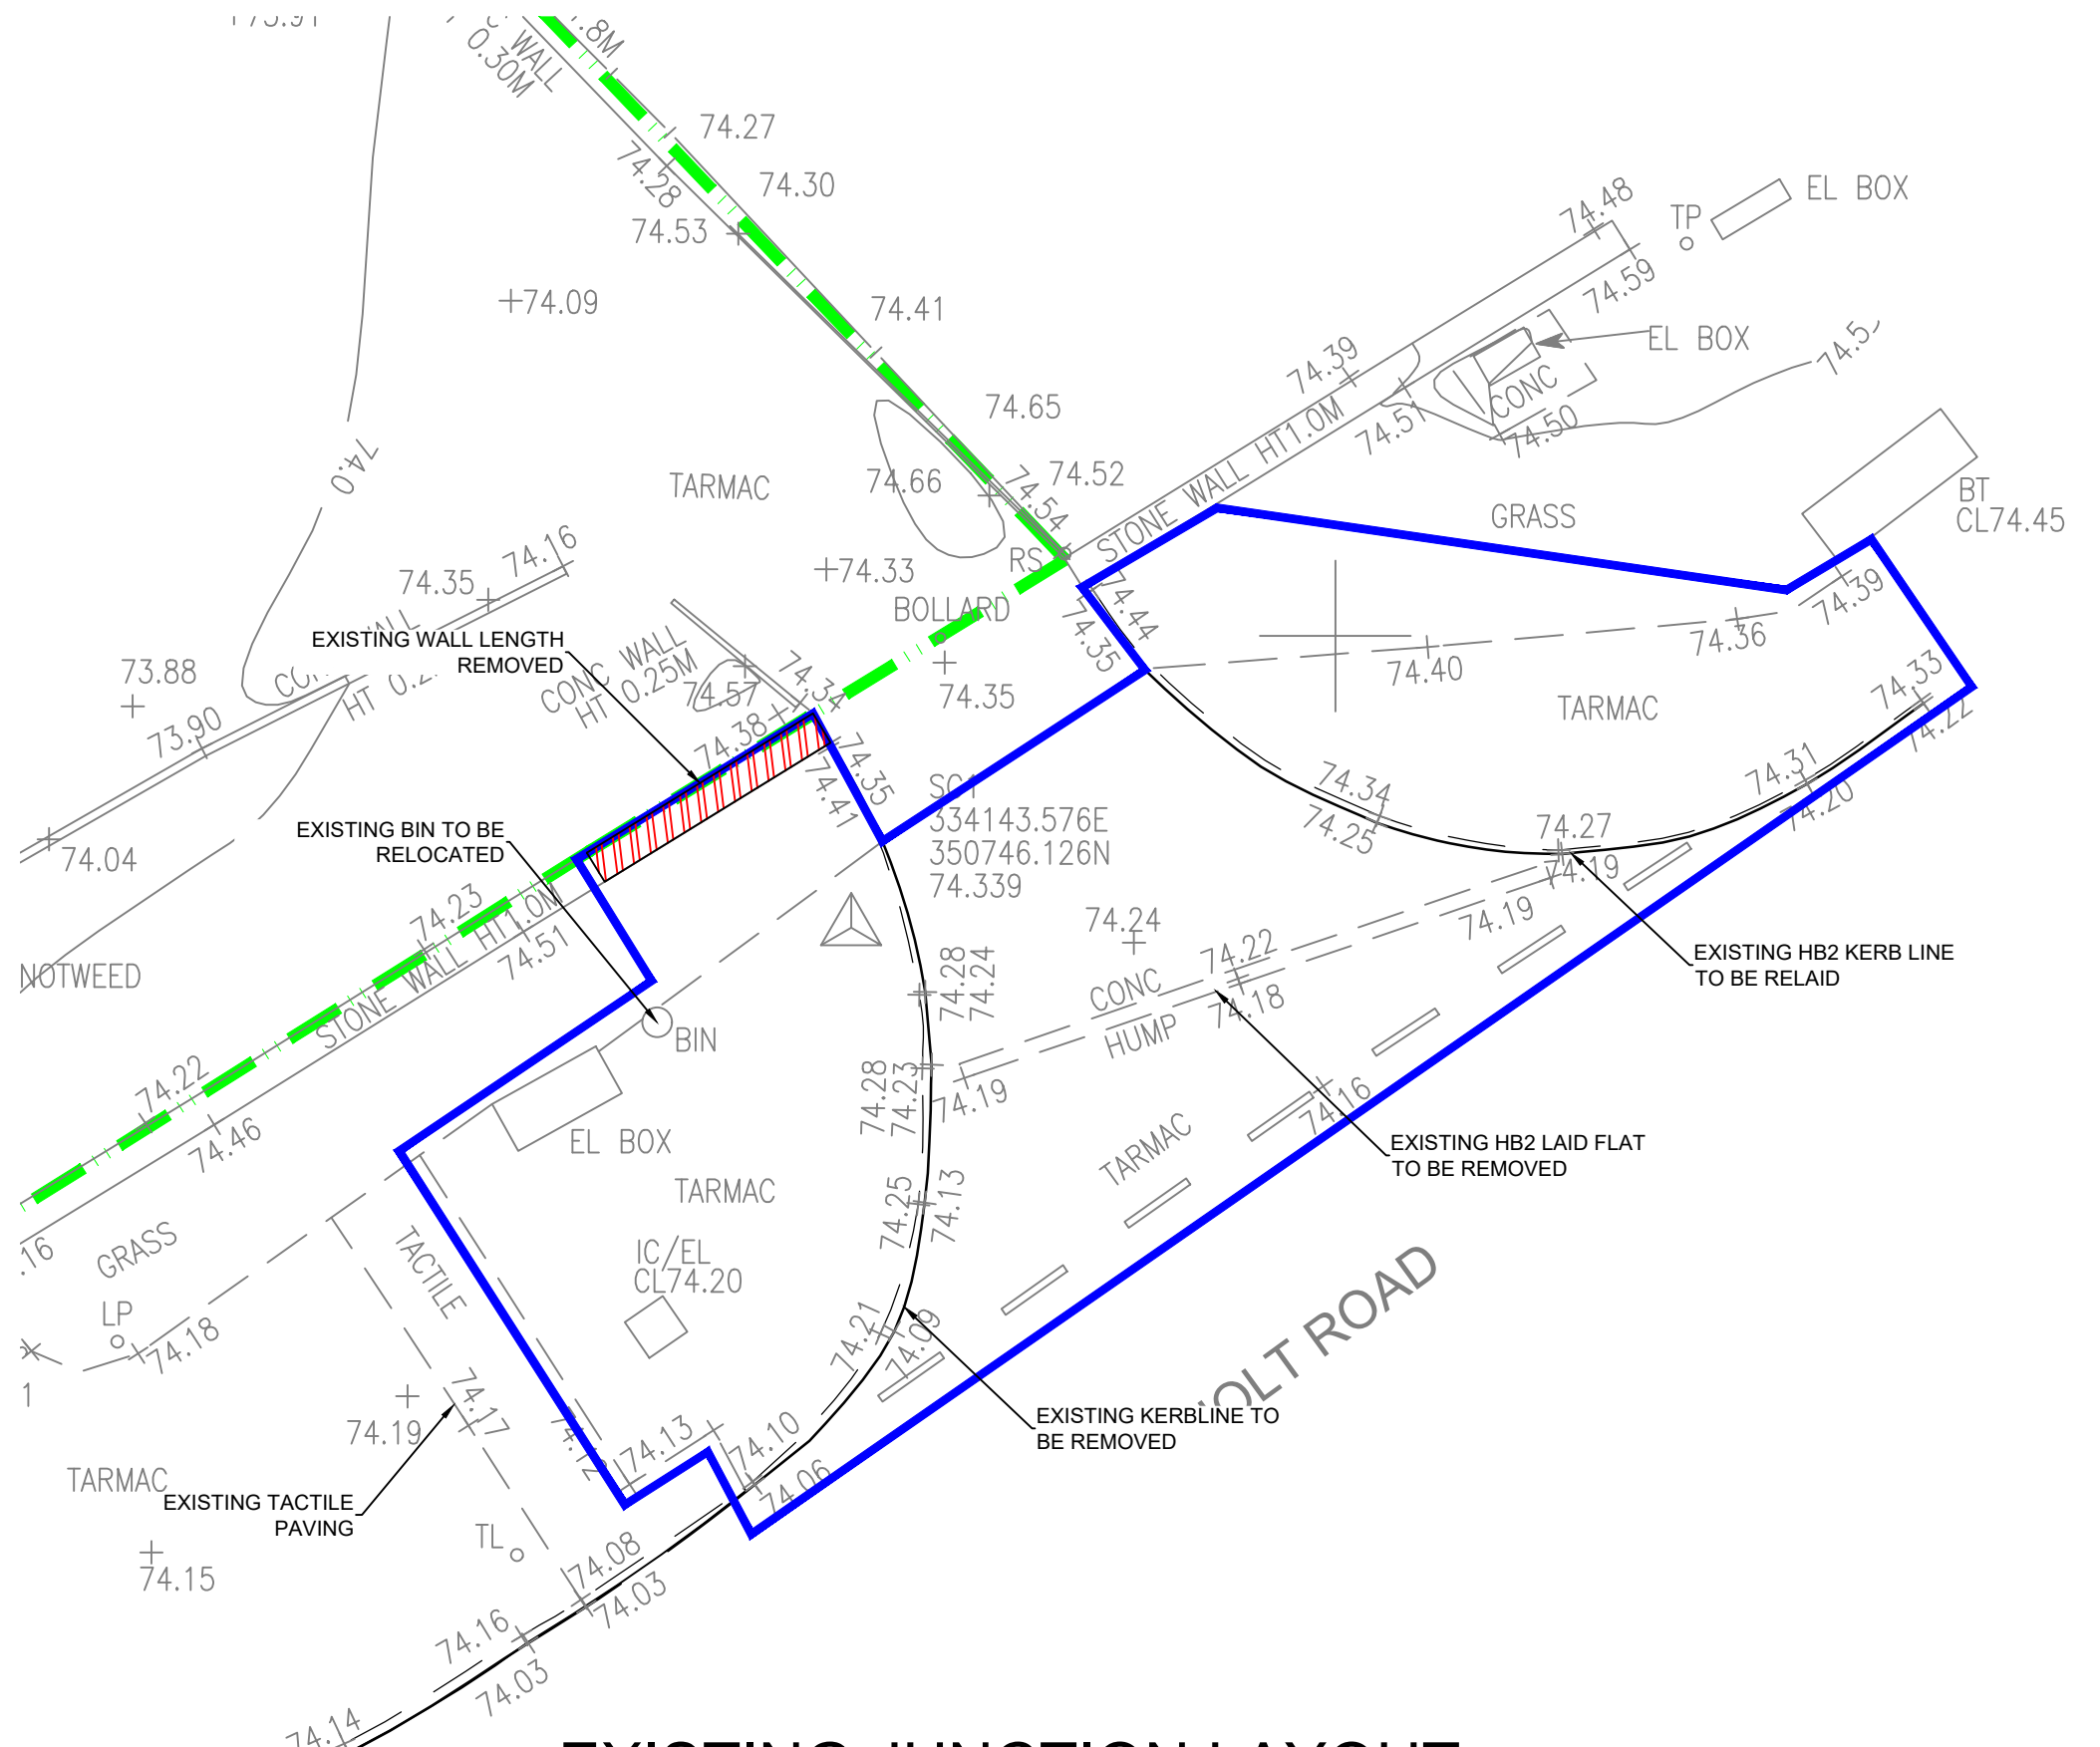


EXISTING JUNCTION LAYOUT
1:100

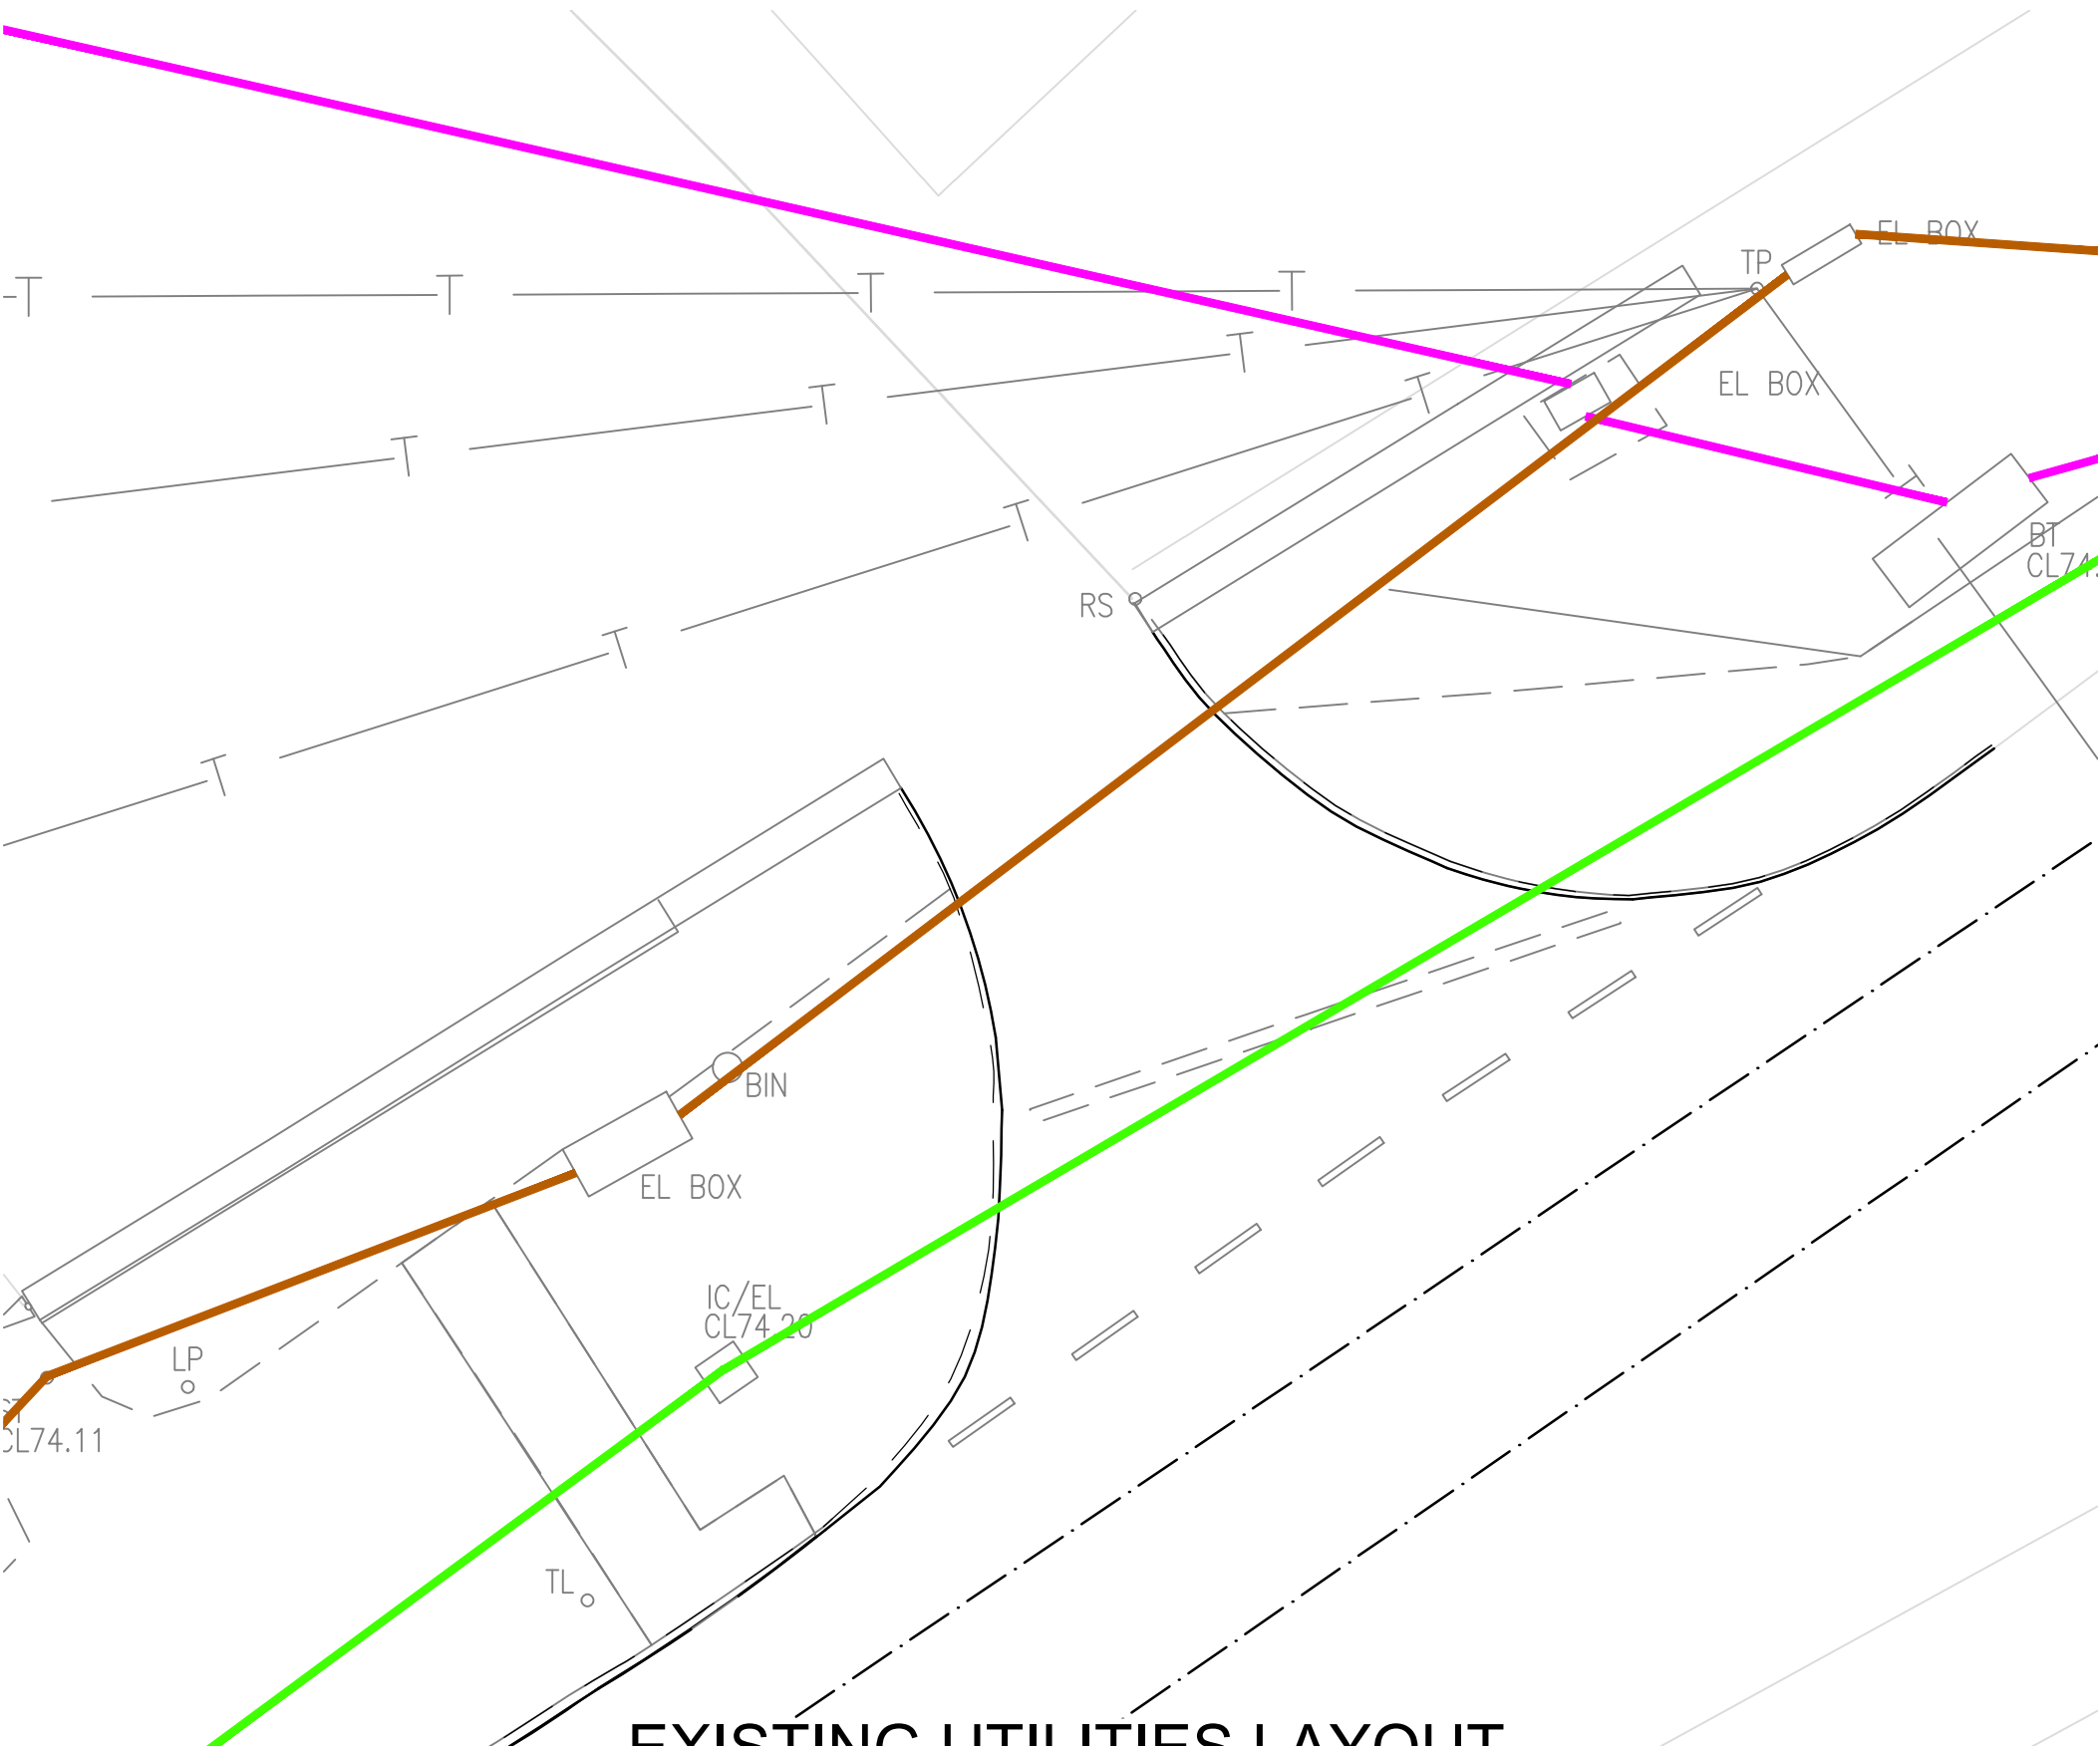

EXISTING UTILITIES LAYOUT
1:100

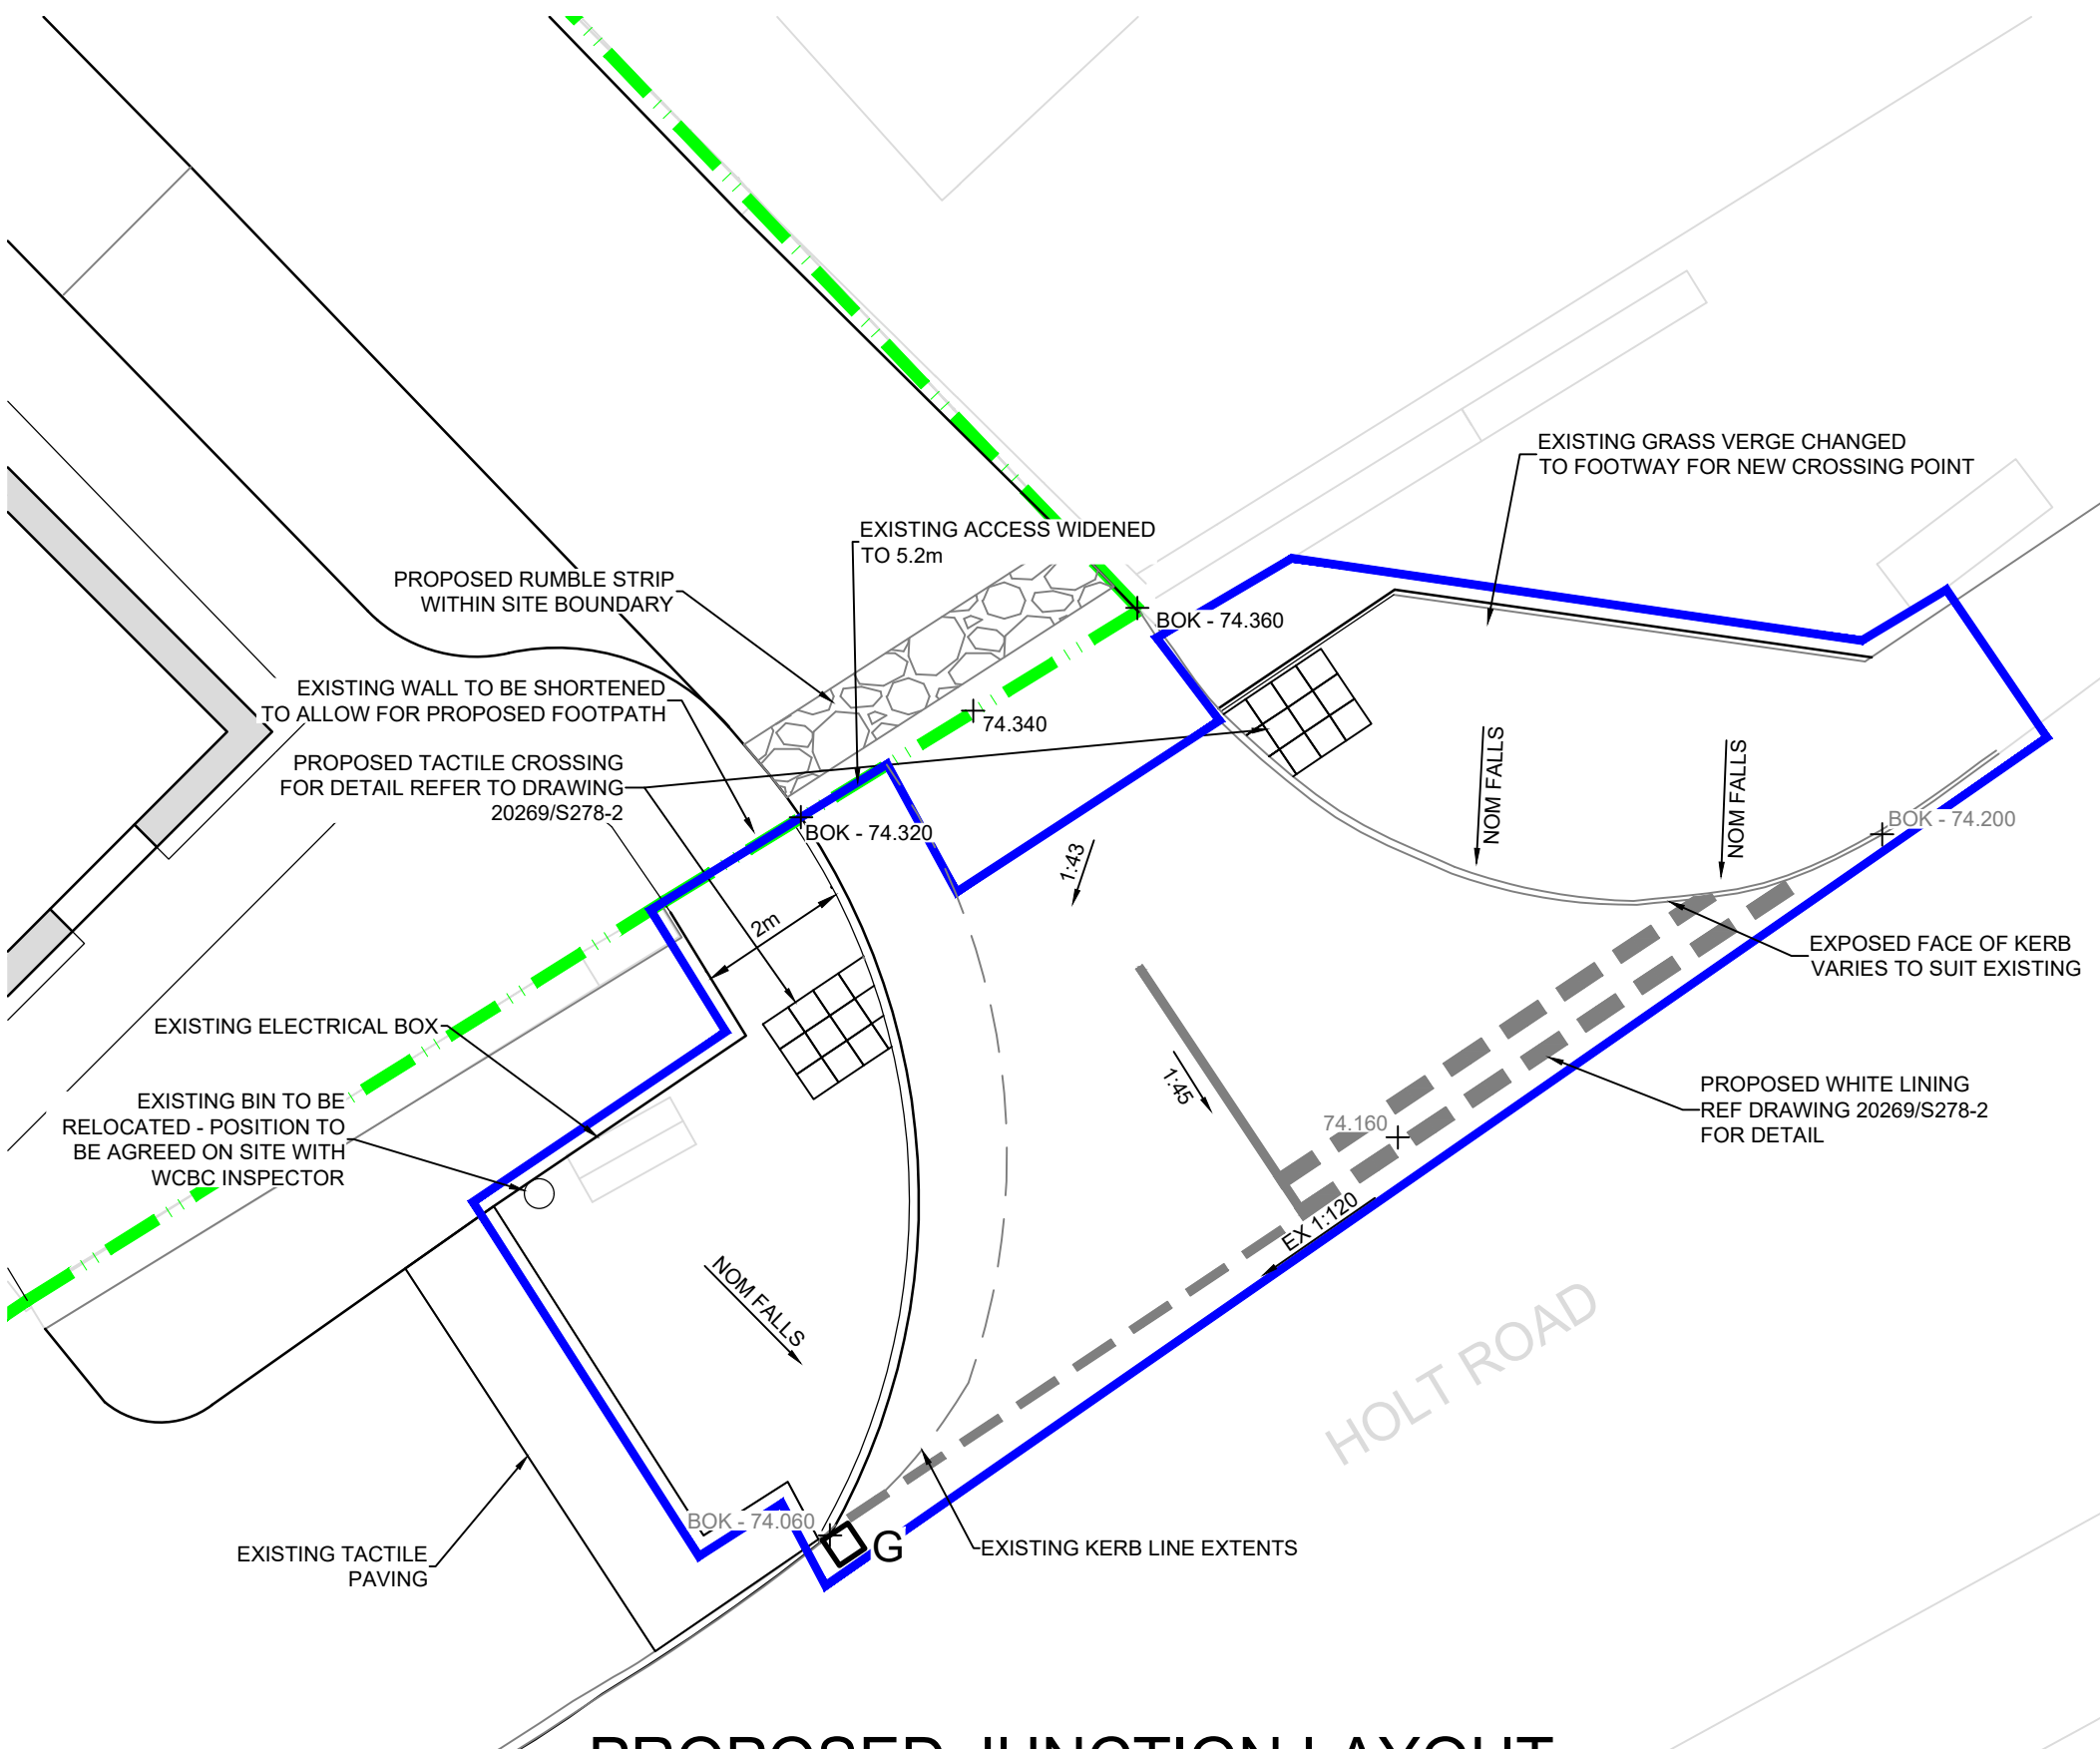

PROPOSED JUNCTION LAYOUT
1:100

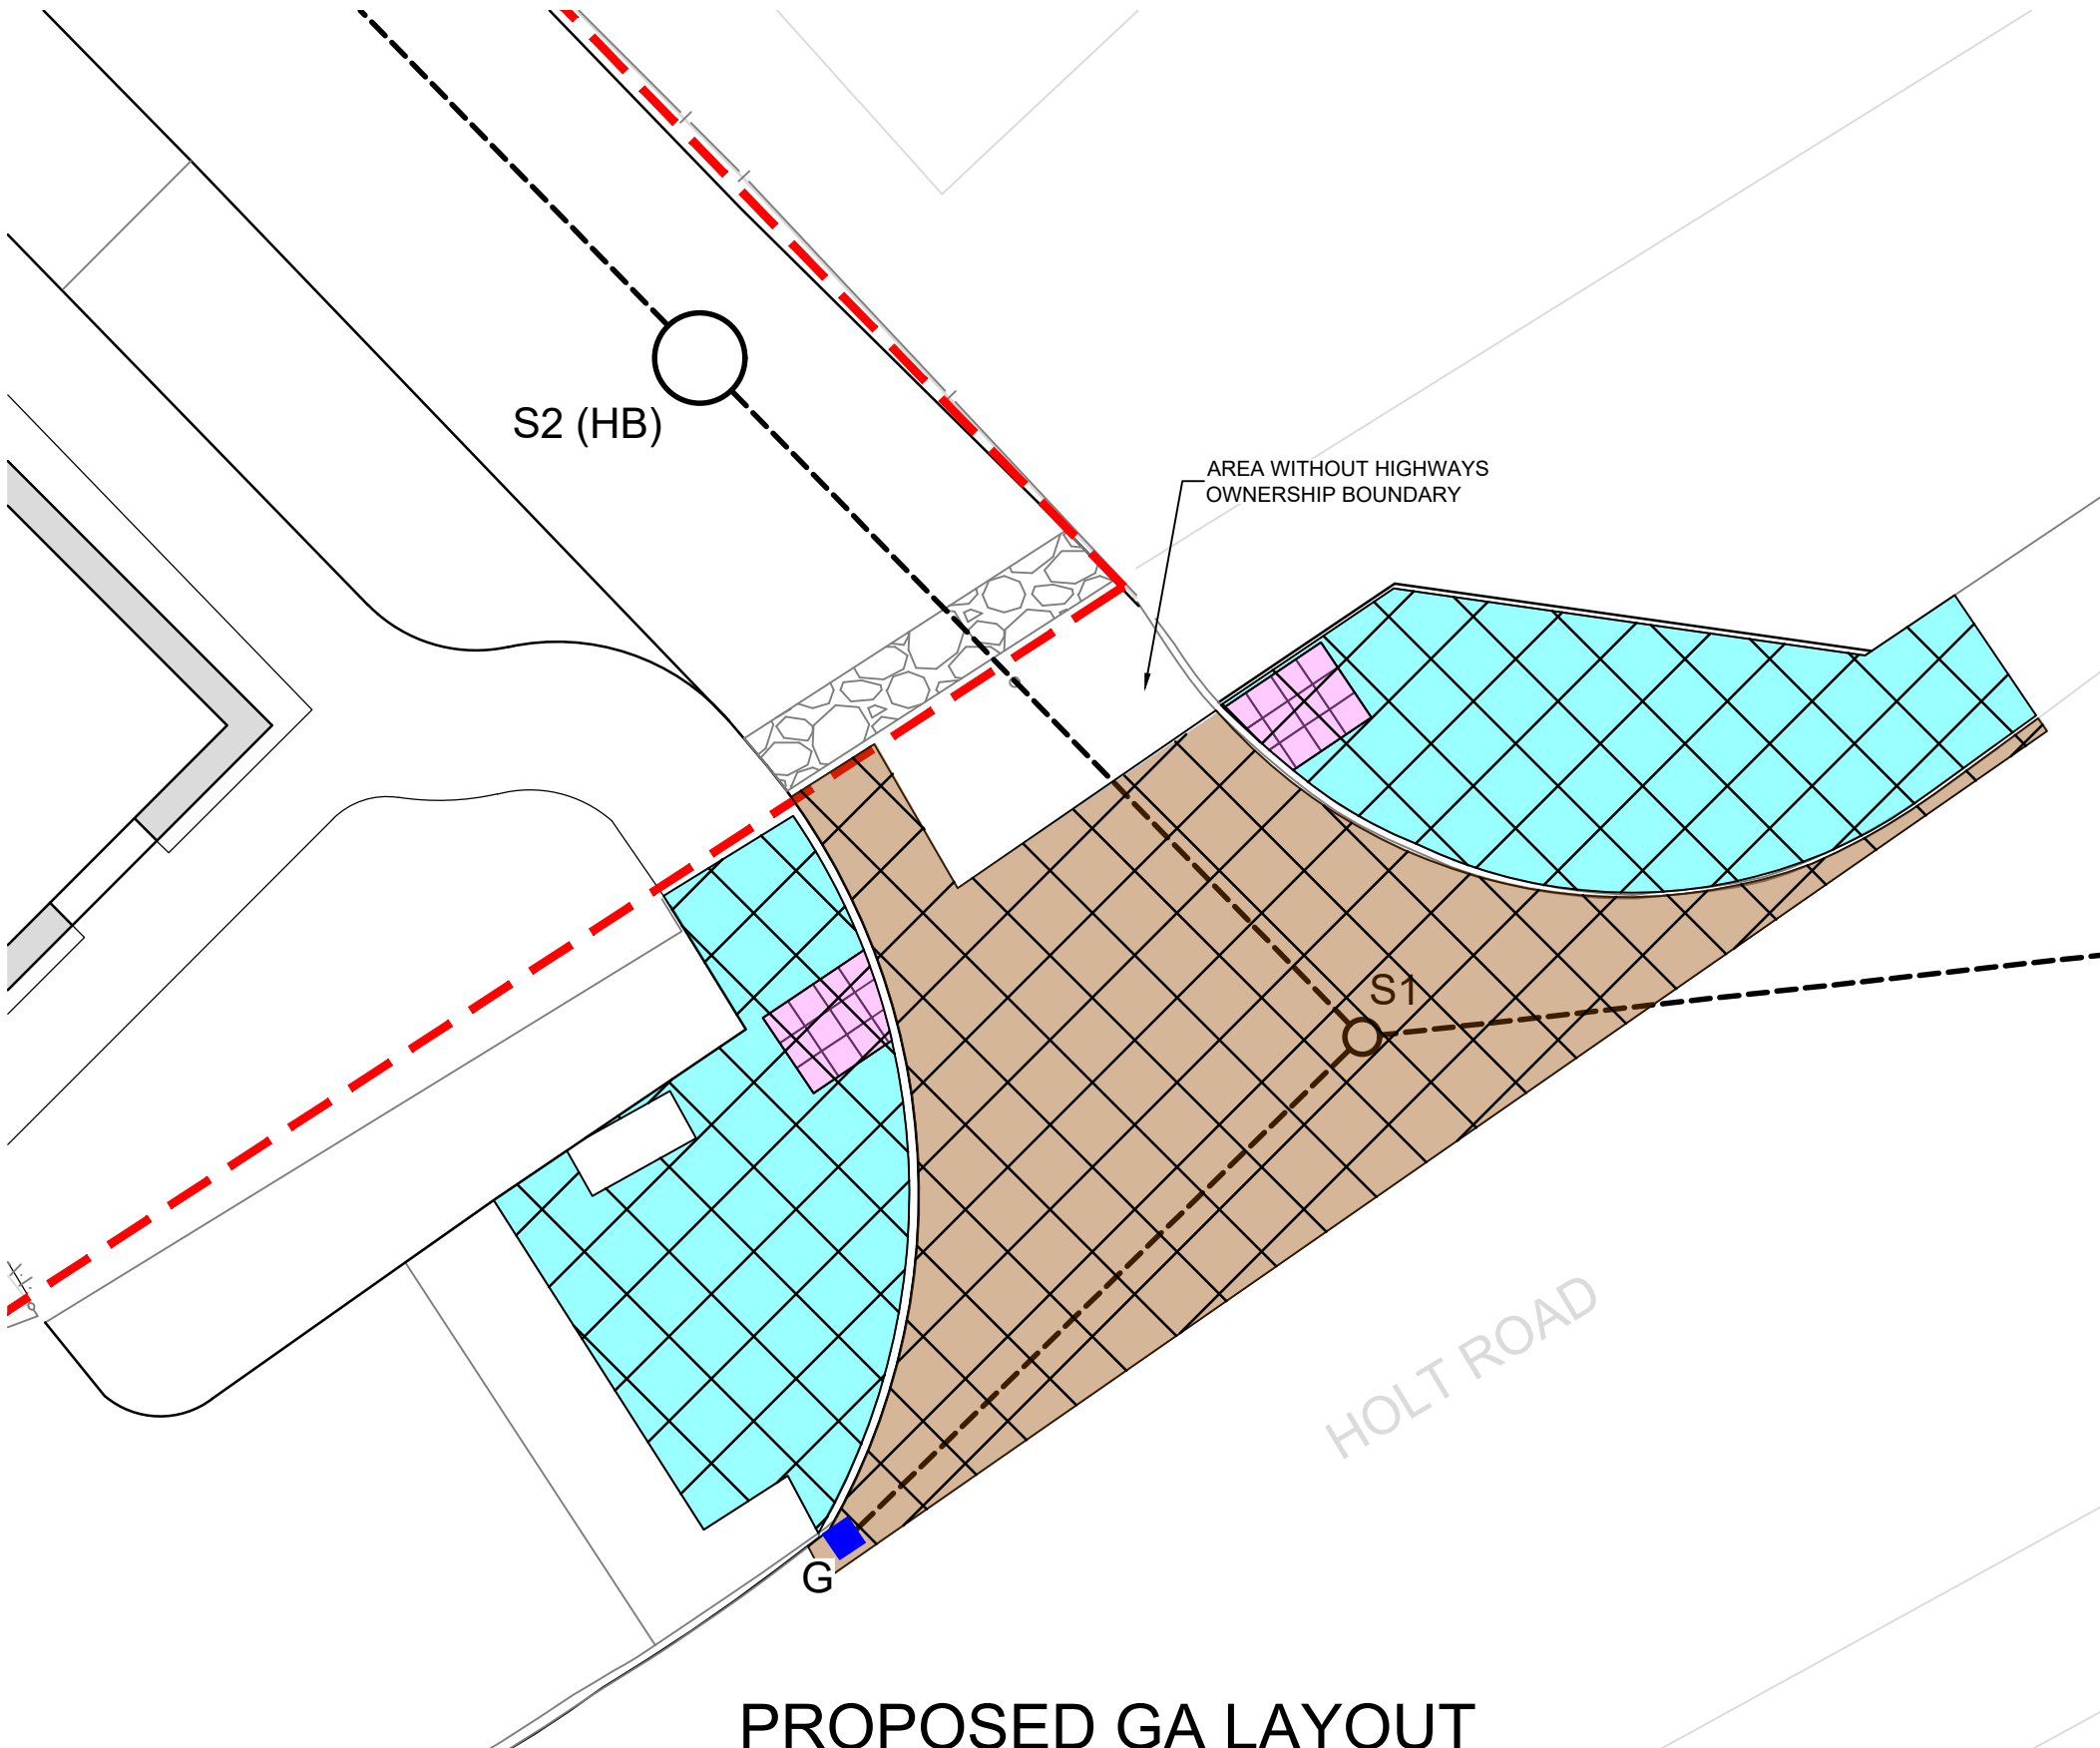

PROPOSED GA LAYOUT
1:100

- GENERAL NOTES**
1. ALL DIMENSIONS IN MILLIMETRES & ALL LEVELS IN METRES UNLESS NOTED OTHERWISE ON THE DRAWING
 2. THIS DRAWING IS TO BE READ IN CONJUNCTION WITH ALL OTHER RELEVANT ENGINEER'S AND ARCHITECT'S DRAWINGS AND RELEVANT SPECIFICATION CLAUSES
 3. ALL WORKS IN ACCORDANCE WITH SPECIFICATION FOR HIGHWAY WORKS
 4. LOCATION OF ALL EXISTING SERVICES TO BE CONFIRMED BY CONTRACTOR
 5. CONNECTION TO SEWER SUBJECT TO SECTION 104 AND SECTION 106 AGREEMENT WITH DCWW
 6. ALL OPERATIVES UNDERTAKING ADAPTABLE WORKS TO BE STREETWORKS ACCREDITED.
 7. PART N NOTICE TO BE SUBMITTED IN ADVANCE OF WORKS
 8. REFER TO DATRYS DRAWING 20269/S278-2 FOR CONSTRUCTION DETAILS
 9. ALL WORKS SHALL BE CONSTRUCTED TO ADAPTABLE STANDARDS IN ACCORDANCE WITH WBCB STANDARD DETAILS
 10. ALL FOUNDATION DESIGN/MATERIALS TESTING SHALL BE CARRIED OUT IN ACCORDANCE WITH WBCB RESIDENTIAL ROADS & FOOTPATHS - APPENDIX D MINIMUM CONSTRUCTION SPECIFICATION. ALL TEST RESULTS/CERTIFICATES SHALL BE SUBMITTED TO WBCB (I.E. STREETSCENE) FOR FURTHER APPROVAL
 11. ROAD MARKINGS SHALL COMPLY WITH THE TRAFFIC SIGNS REGULATIONS AND GENERAL DIRECTIONS 2002 AND TRAFFIC SIGNS MANUAL (CHAPTER 5) ROAD MARKINGS 2003

KEY

- SITE BOUNDARY
- EXTENT OF S278 ADOPTION
- EXISTING LOW VOLTAGE CABLE
- EXISTING 33KV CABLE
- EXISTING BT CABLE
- EXISTING OVERHEAD TELECOM CABLE
- SITE BOUNDARY
- EXTENT OF SECTION 278 WORKS
- PROPOSED FOOTPATH TO BE ADOPTED
- PROPOSED CARRAGEWAY TO BE ADOPTED
- PROPOSED TACTILE PAVING/CROSSING TO BE ADOPTED
- PROPOSED HIGHWAYS GULLY

D	24.11.21	AMENDED PER COMMENT DATED 23.11.21	JP		
C	16.11.21	AMENDED PER COMMENTS DATED 15.11.21	JP		
B	22.10.21	AMENDED PER COMMENTS DATED 21.10.21	JP		
A	18.10.21	AMENDED PER COMMENTS DATED 15.09.21	JP		
REV	DATE	DESCRIPTION	BY	CHK	APR
REVISIONS					

FOR APPROVAL

CLIENT

PROJECT

Ty Nos, Holt Road
Wrexham

TITLE

Section 278
Sheet 1

Cwmarnfon:
Unit 6 Box A, Dwy Ffwrdd
Caernarfon, LL55 1TH
Tel: 01286 671027
Mold:
Unit 4a, Broncoed House
Ffordd Brynwr Gwlad, Mold,
CH7 1HP. Tel: 01352 706205
info@datrys.coop | www.datrys.net

DRAWN JP

CHECKED LI

PASSED AC

DATE 21.07.21

CLIENT'S REF.

SCALE AT A1 1:100

AUTOCAD REF. 20269/S278

DRAWING No.

20269/S278-1

REVISION

D

FOR APPROVAL