




EXISTING BUILDINGS AT CLOY BANK FARM

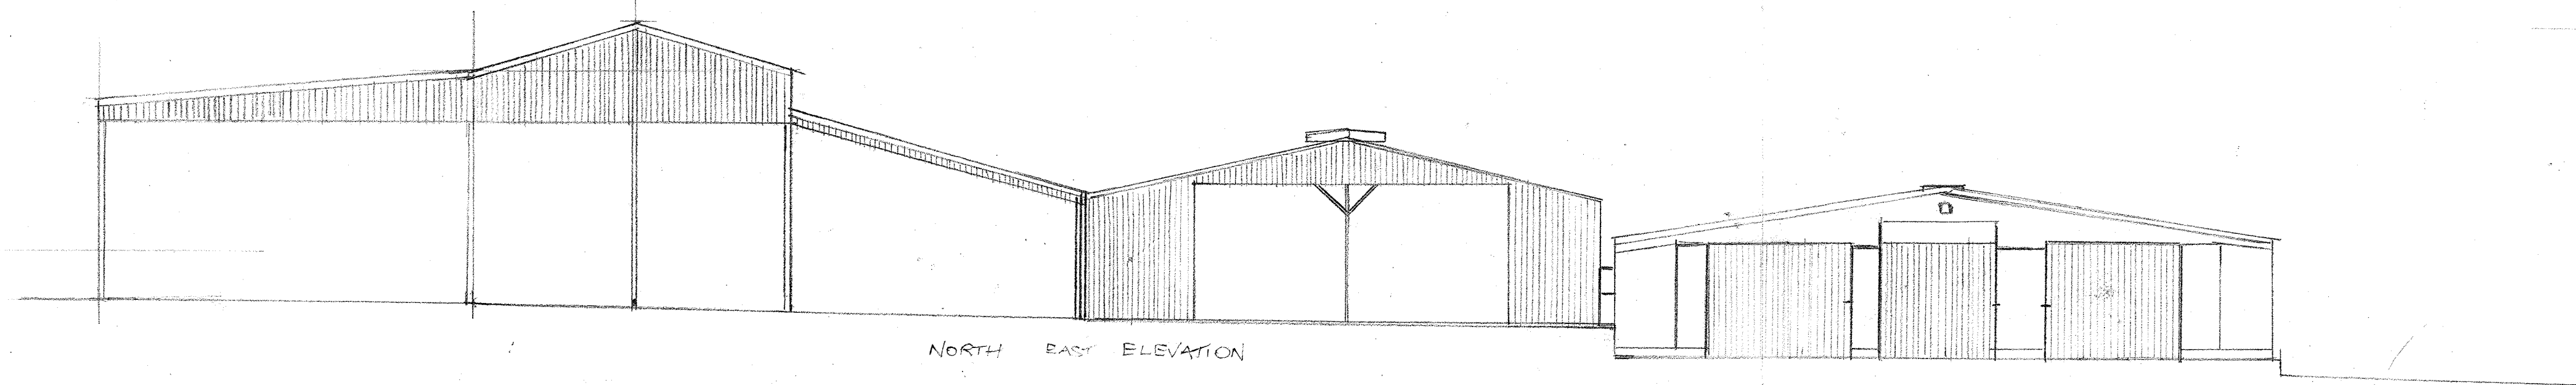


NORTH EAST ELEVATION

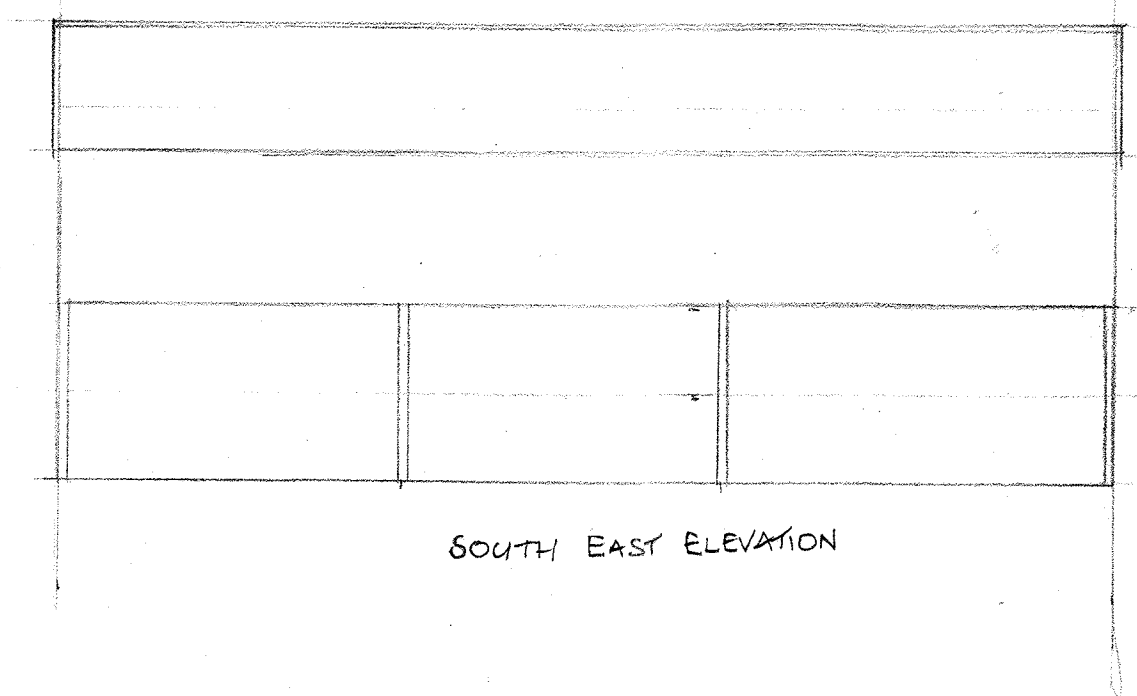

SOUTH EAST ELEVATION

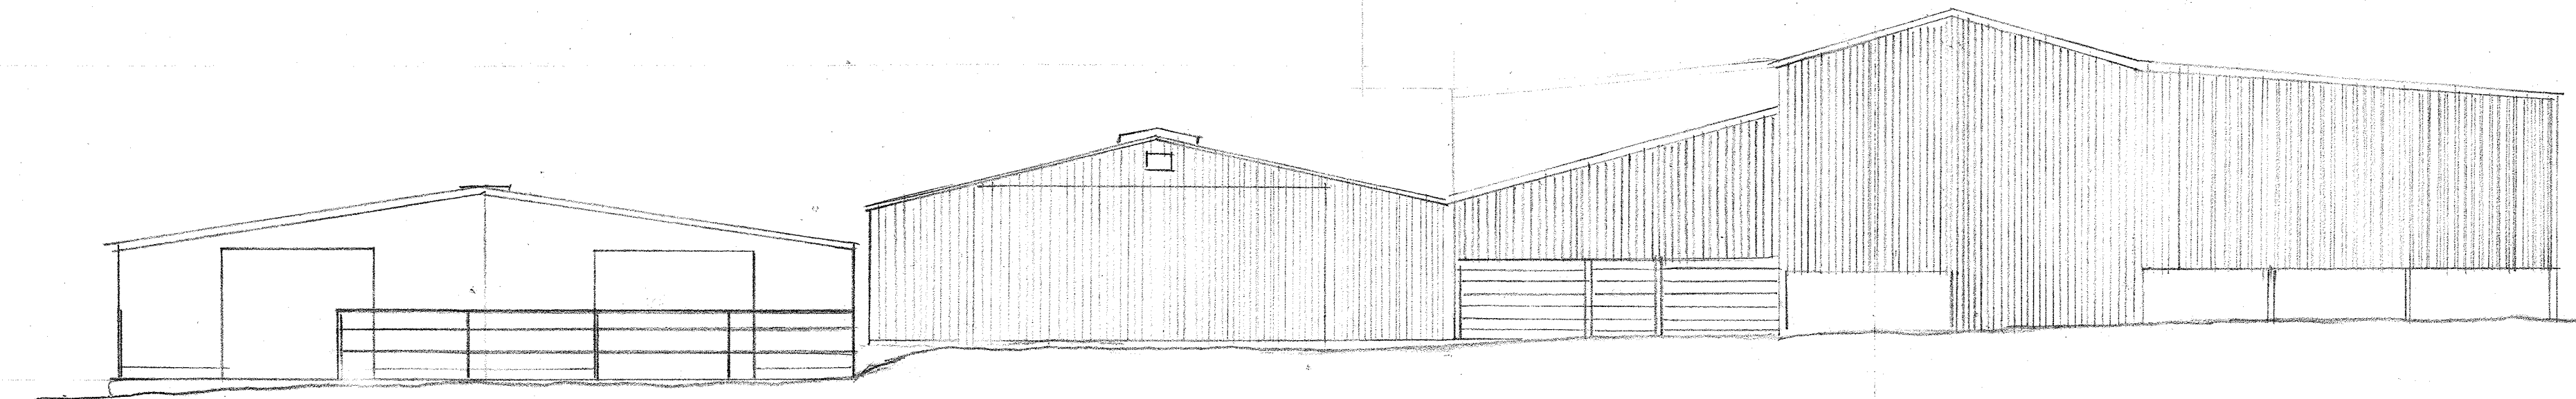

SOUTH WEST ELEVATION

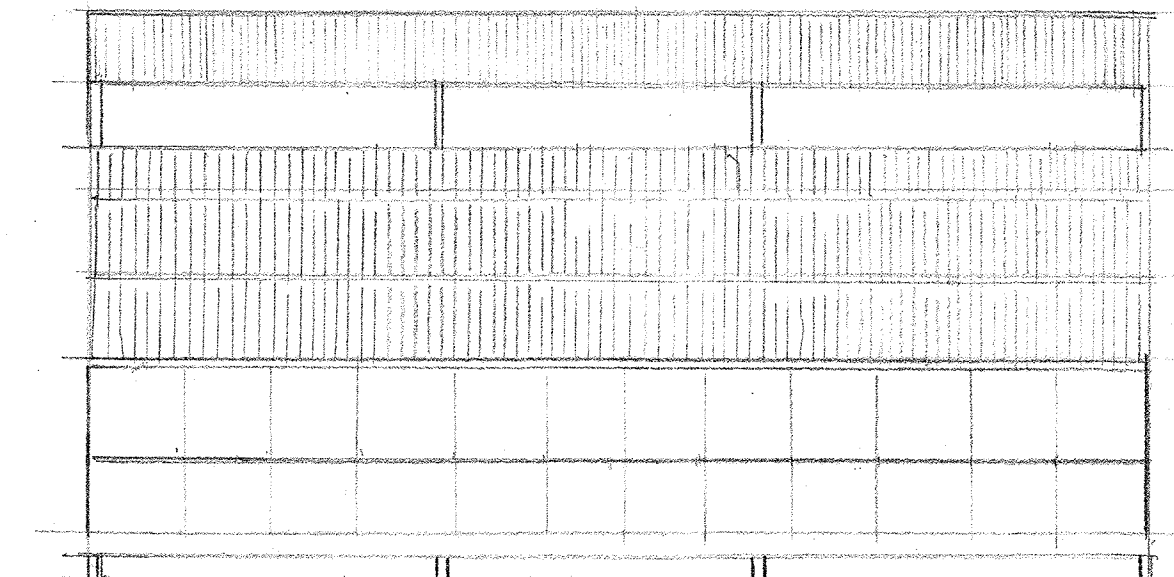

NORTH WEST ELEVATION

PROPOSED BUILDING LAYOUT

