
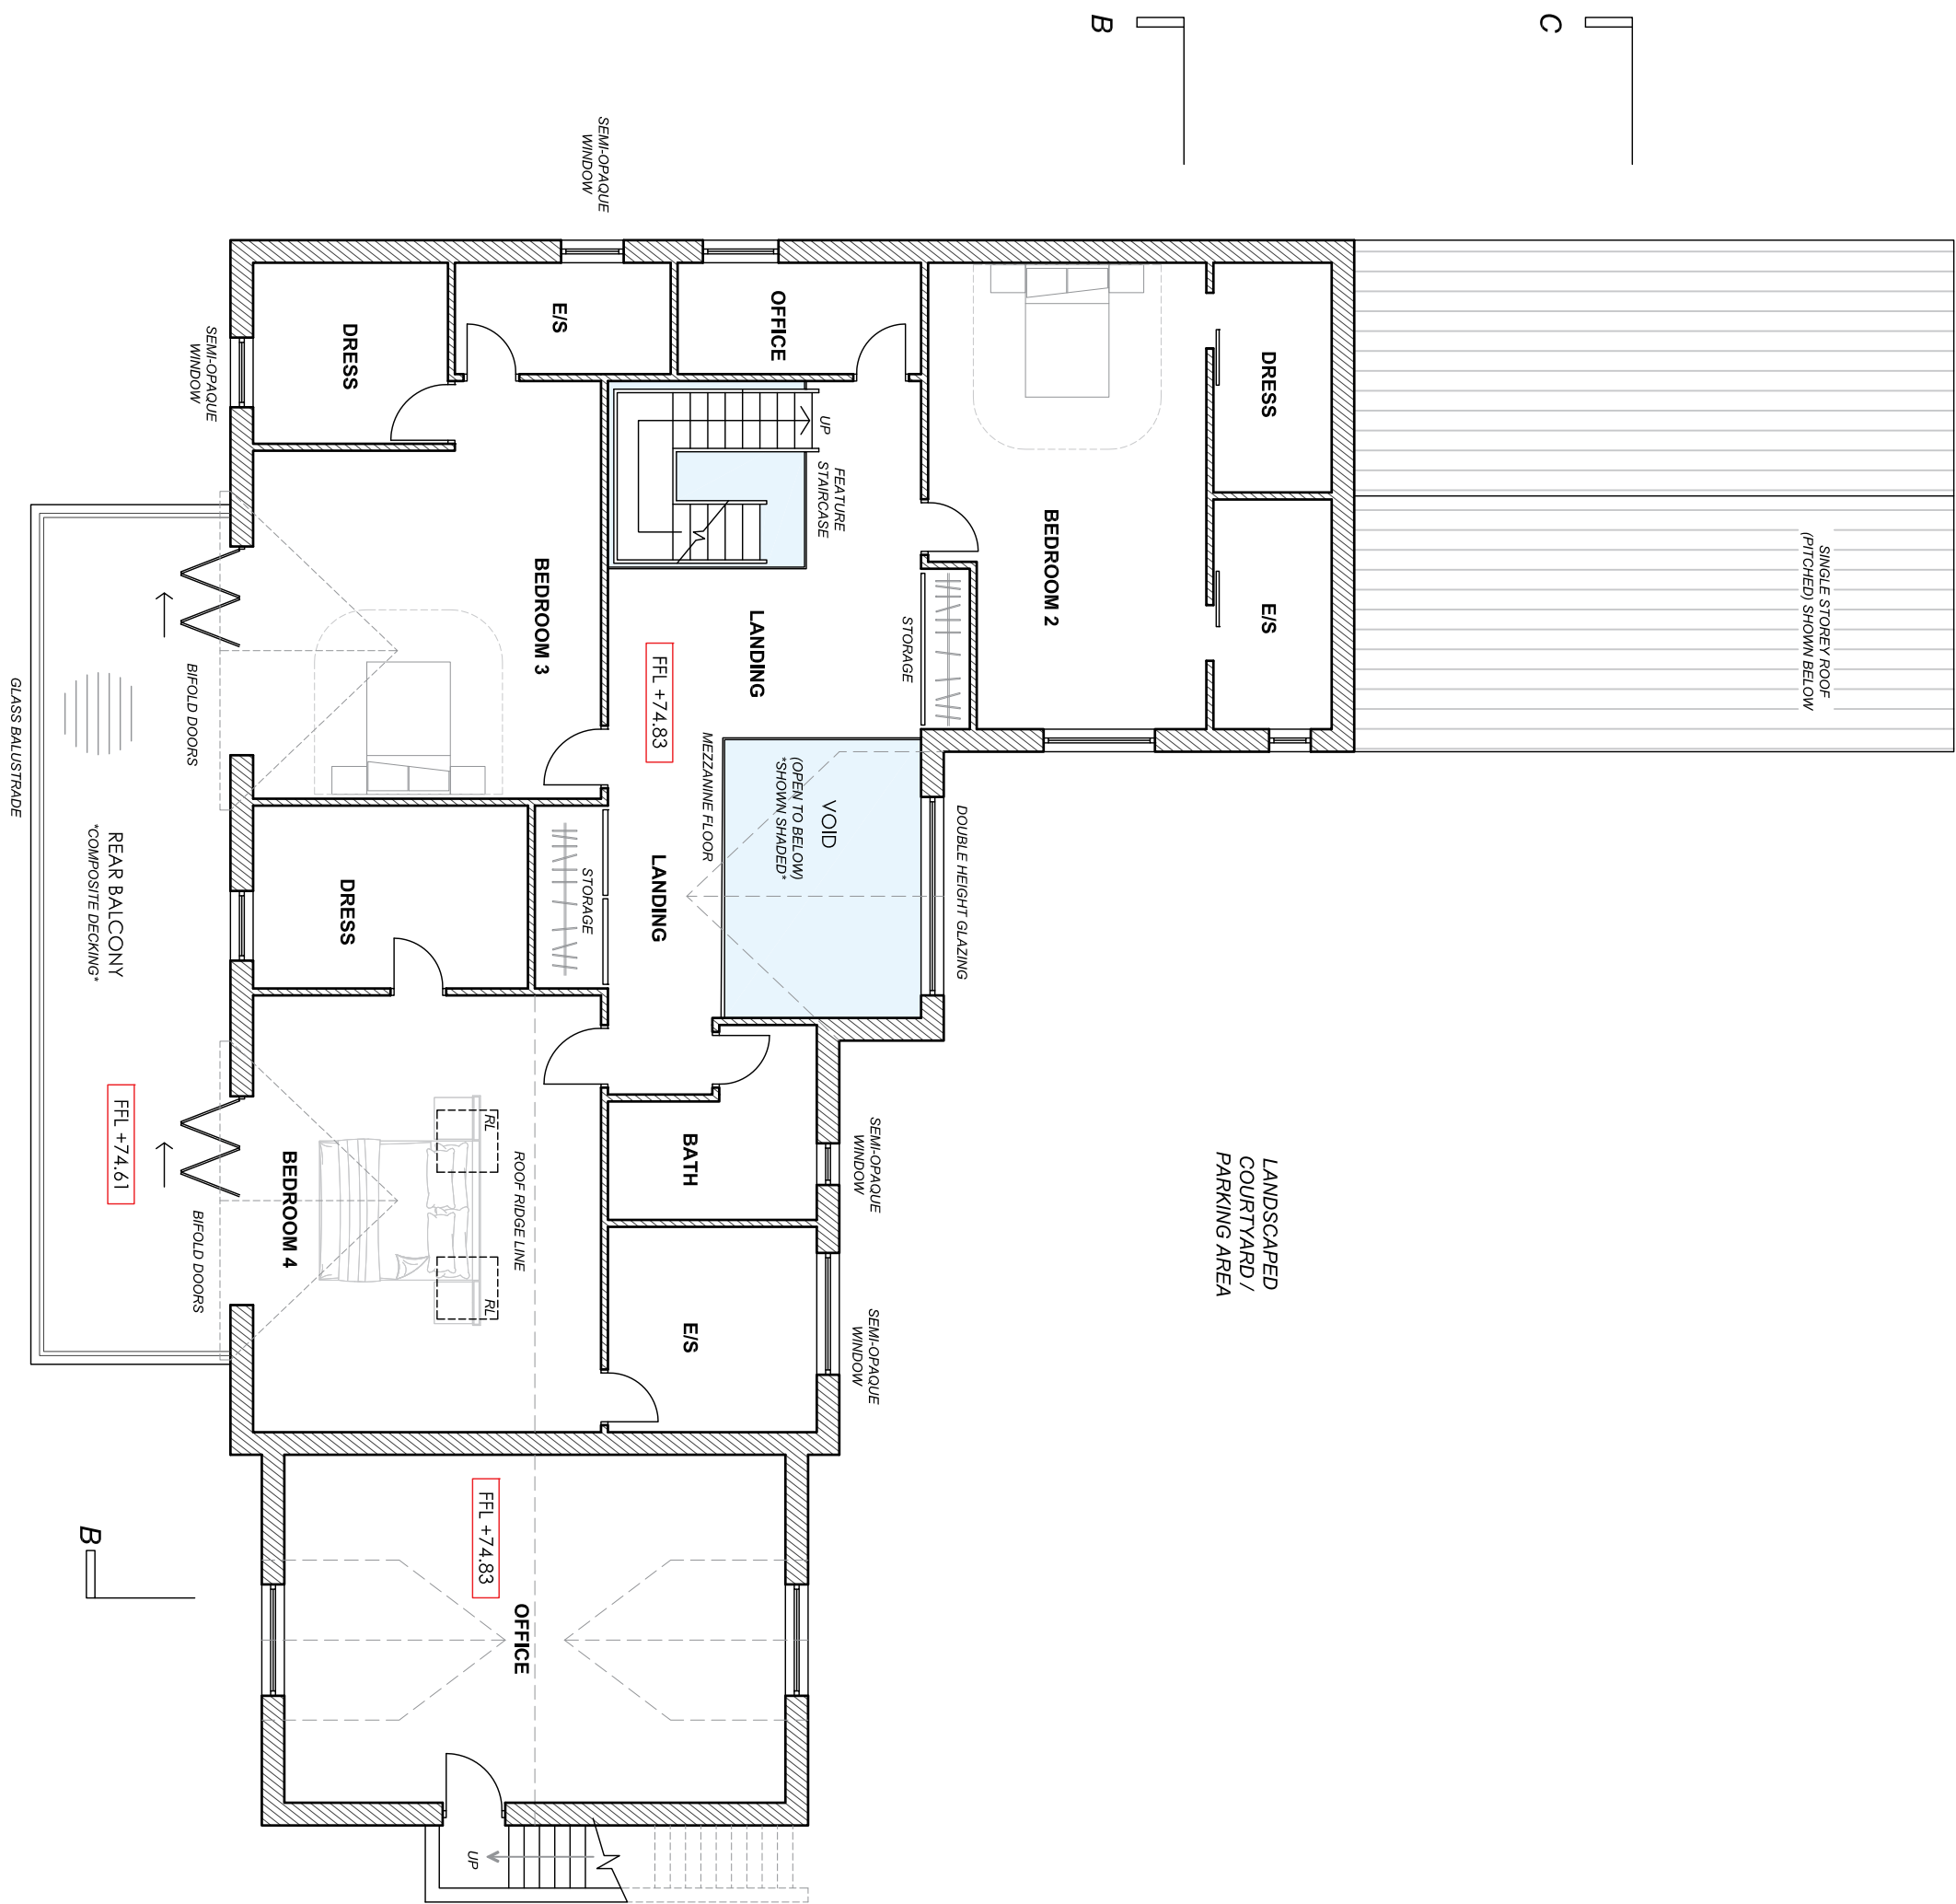


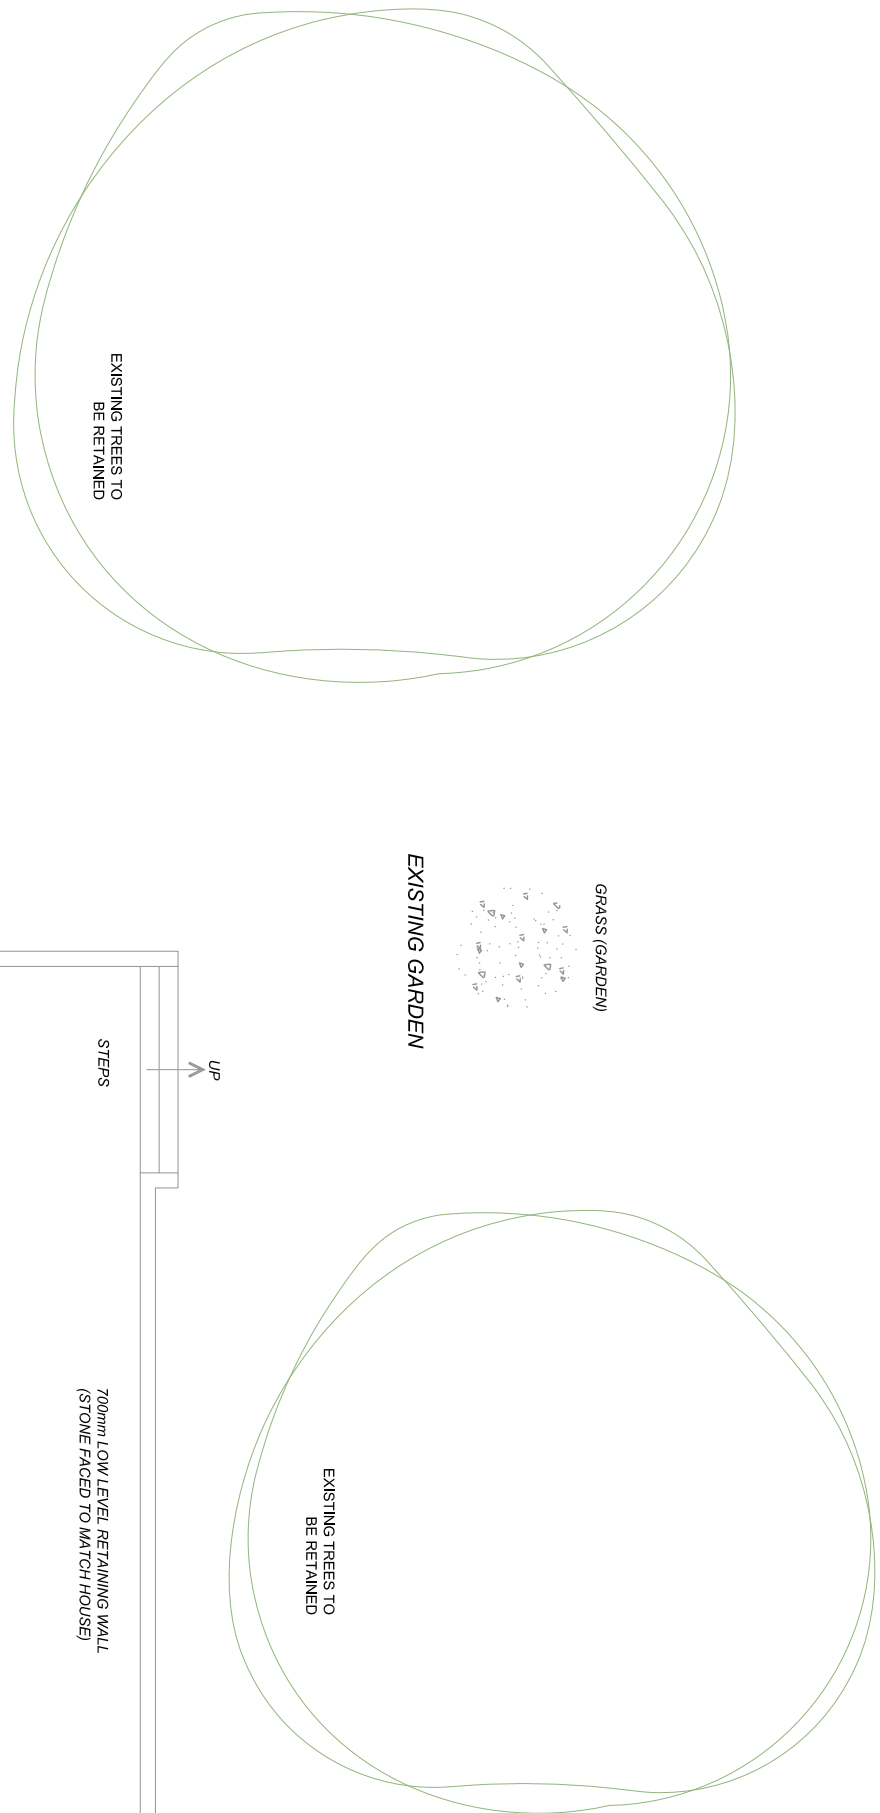

PROPOSED GROUND FLOOR PLAN

PROPOSED FIRST FLOOR PLAN