


Schedule of Areas	m ²
Site Area	401.9



Site Location Plan - 1:1250

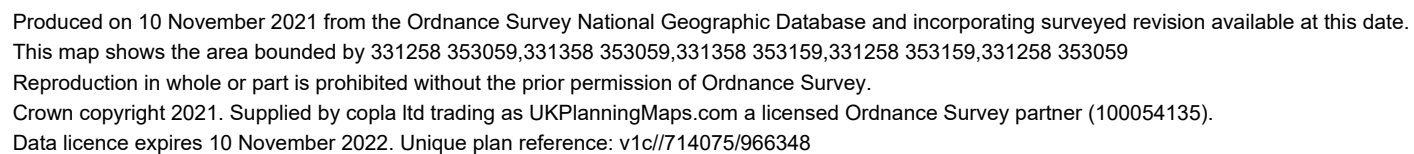

Speaks Design Services
6A Middle Road
Coedpoeth
Wrexham
LL11 3TN

Tel 01978 592872
Mob 07592 759095
Mail info@speaksds.co.uk
Web www.speaksds.co.uk



Project			
3 Bryn Coed, Gwersyllt, Wrexham LL11 4UE			
Client	Purpose of Issue		Drawing Stage
Joshua and Katie Hubbard	For Approval		Pre-app
Title			
Site Location Plan			
Scale @ A4	Date	Ref	Drawn
1:1250	Nov 2021	168	TBS
Dwg No			Rev
168/BCG/PL/001			A