



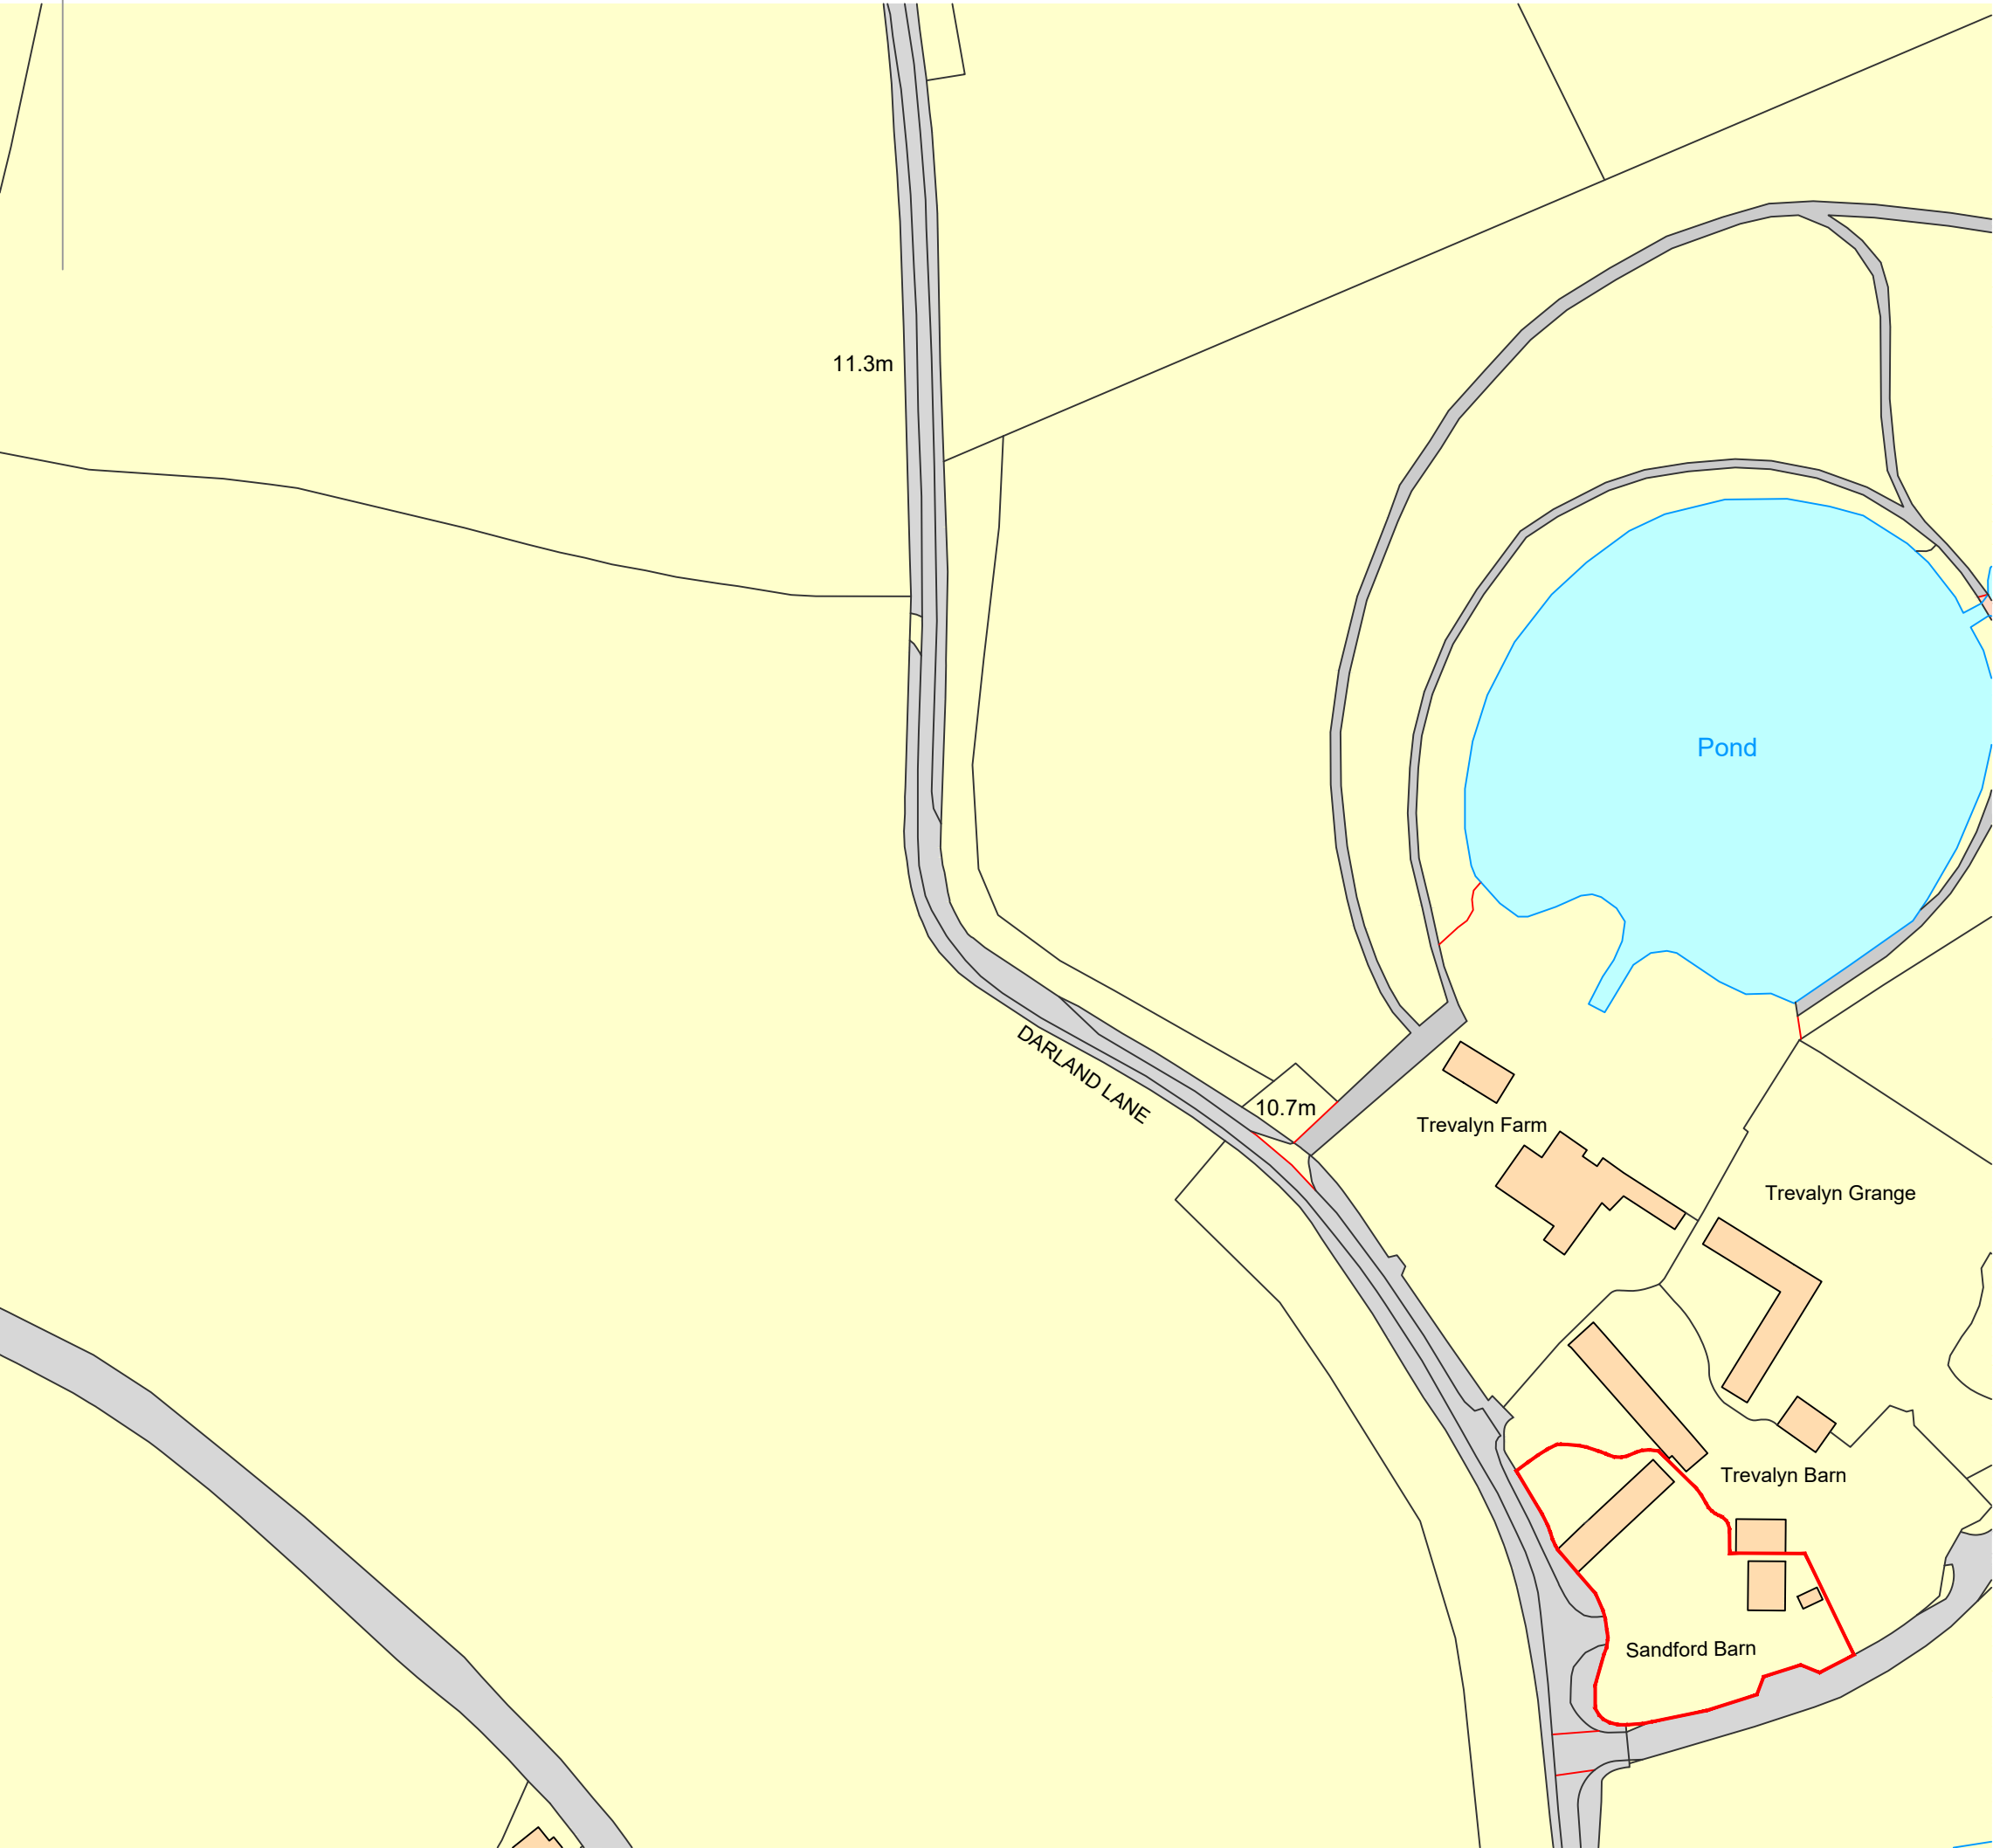

BLOCK PLAN 1 : 500 SCALE

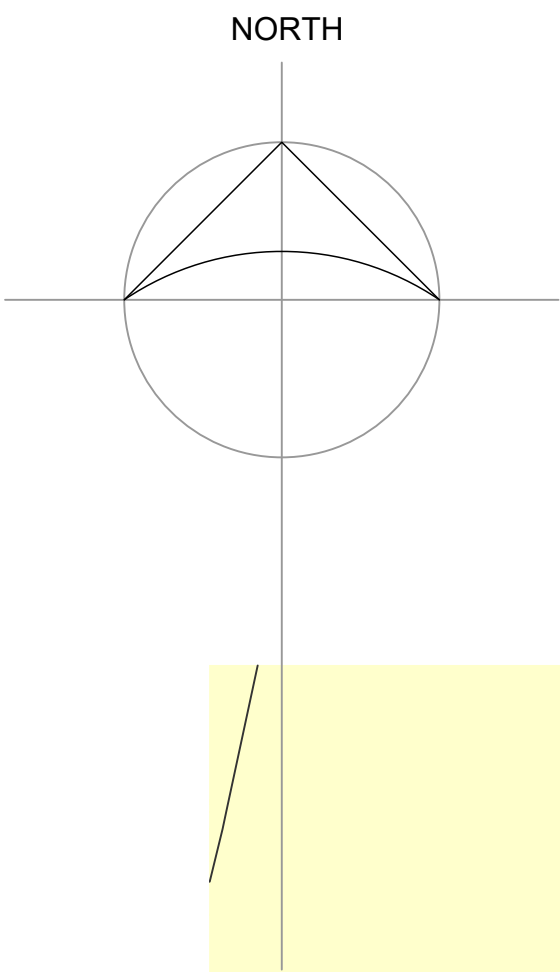

LOCATION PLAN 1 : 1 250 SCALE

The content of this drawing is subject to the provision of the Copyright Act 1956.
Work to figured dimensions only. Site dimensions are to be checked before work is started.
Any discrepancy whatsoever between any information contained on this drawing and any
other document or drawing must be drawn to the attention of the Architect by the contractor
before the work is executed.
IF IN DOUBT ASK IMMEDIATELY.

willacy horsewood architects

client
MR & MRS CARL EVANS
job
PROPOSED ALTERATIONS TO SANDFORD BARN, DARLAND LANE
ROSSETT LL12 0BD

title
BLOCK AND LOCATION PLANS
scale
1:500&1250/A1
date
10 MAR 22
job no.
WH1259
drawing no.
L01
rev
1

penmon house, 76, hoole road, hoole, chester ch2 3nl
www.willacyhorsewood.co.uk
Tel: 01244 853891 07973322953 E-Mail: mark@willacyhorsewood.co.uk