



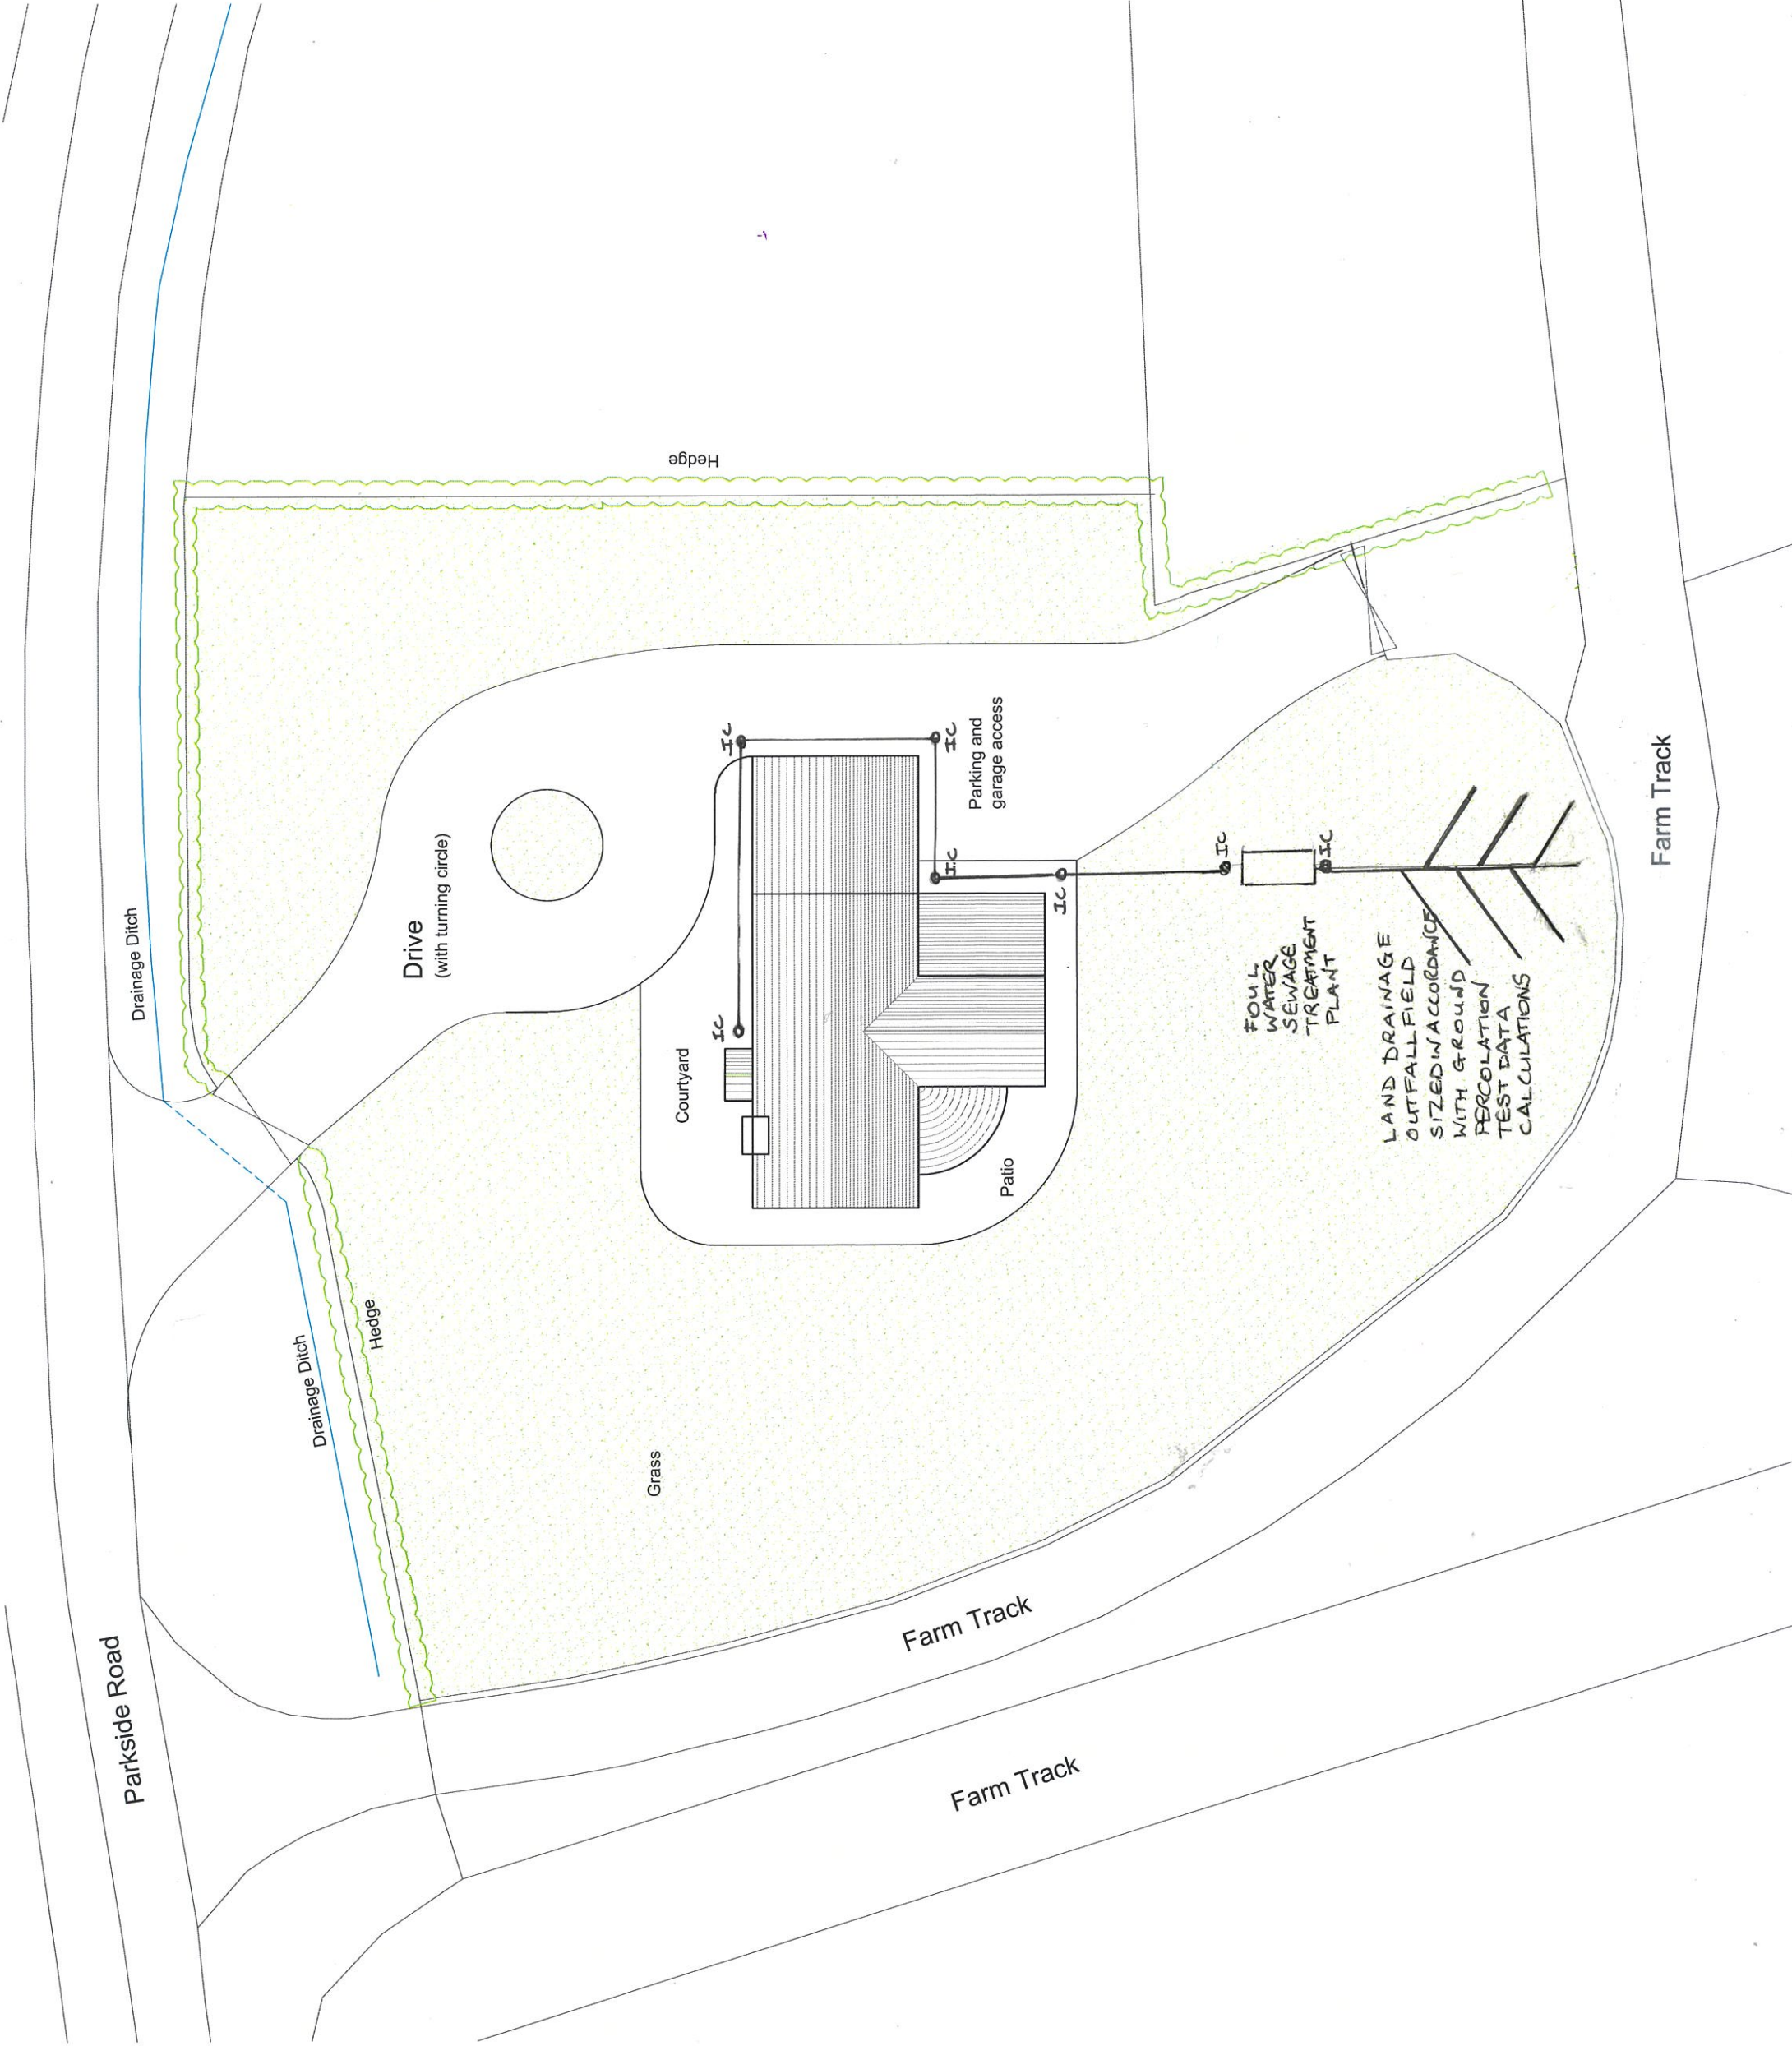

P3	Planning Issue.	CB	CB	Prelim
		CB	CB	16.02.22
P2	Revised to Client comments.	CB	CB	Prelim
		CB	CB	10.08.21
P1	First issue of drawing.	CB	CB	Prelim
		CB	CB	10.08.21

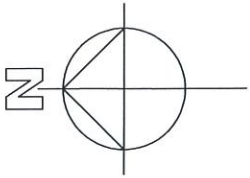

Barron

Design

25 Cathedral Road, Cardiff, CF11 9UL & Oak Drive, Narbeth, LL12 9AT
www.barrondesign.co.uk | Cat' Chamber Practice No. 12385

Project			
Key worker cottage at Lower Park Farm			
For Mr & Mrs Tomlinson			
Drawing Title			
Proposed Site Plan			
CB	CB	10.08.21	1:250 @ A3
P633	102		P3