




2 Existing Elevation A
1:100

Elevation A

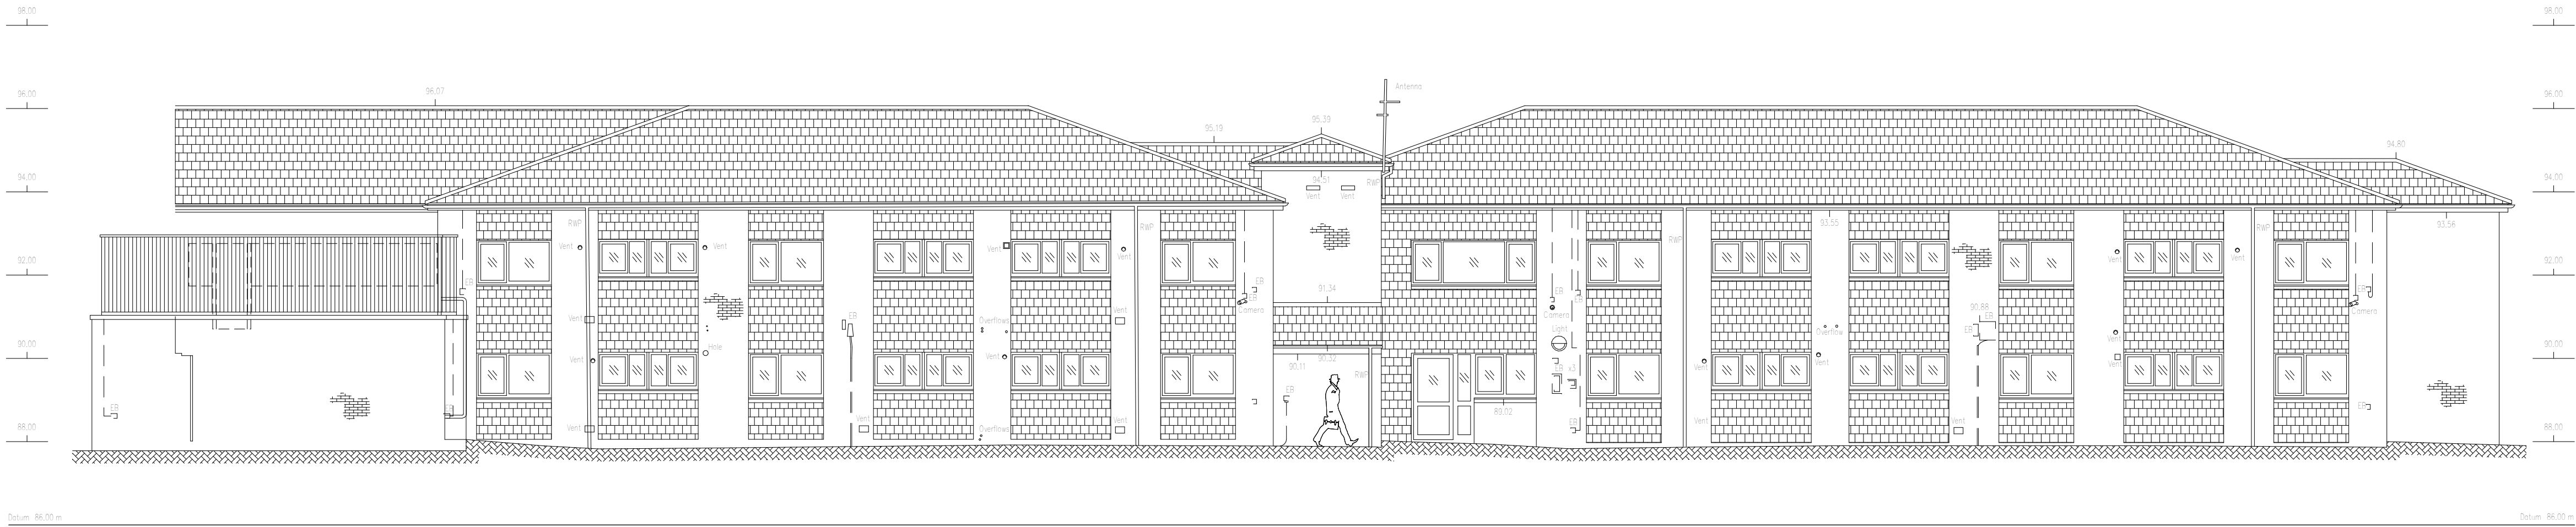

4 Existing Elevation C
1:100


Elevation C

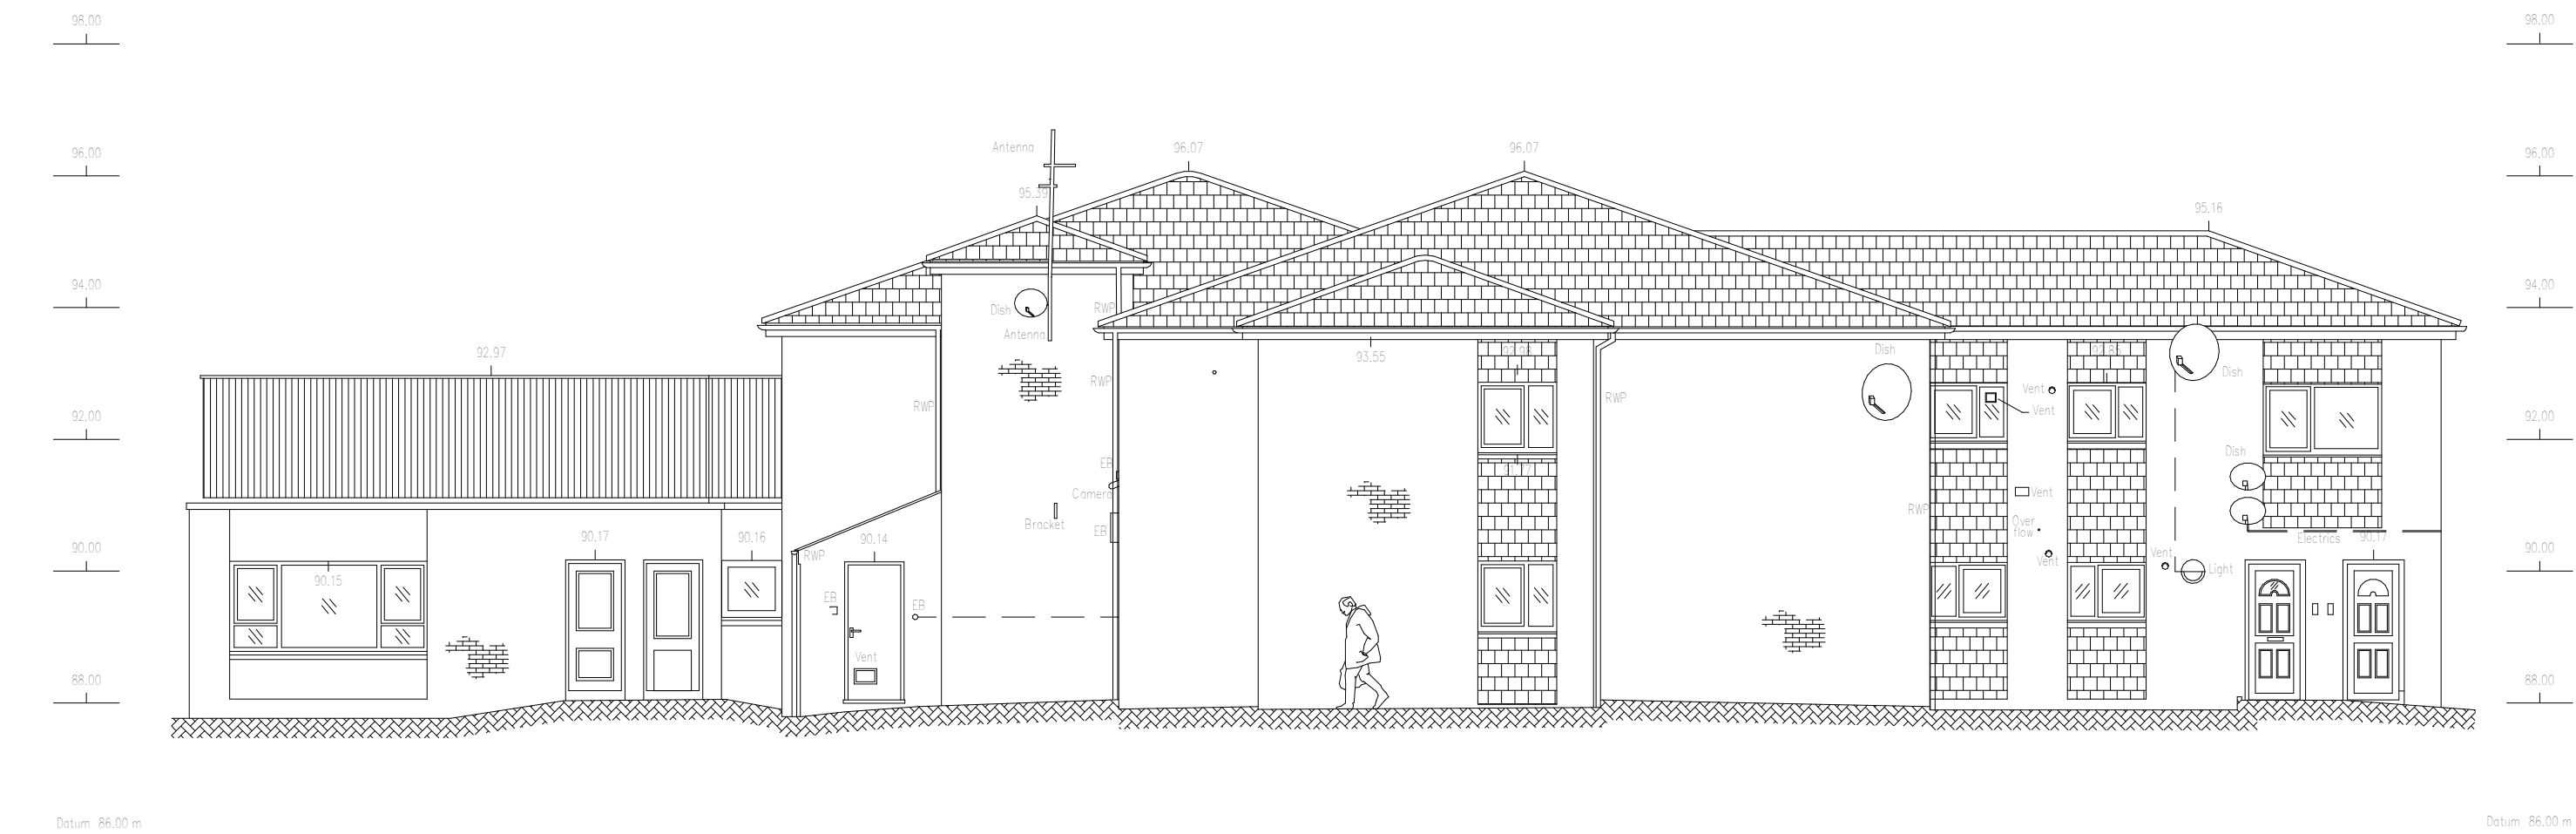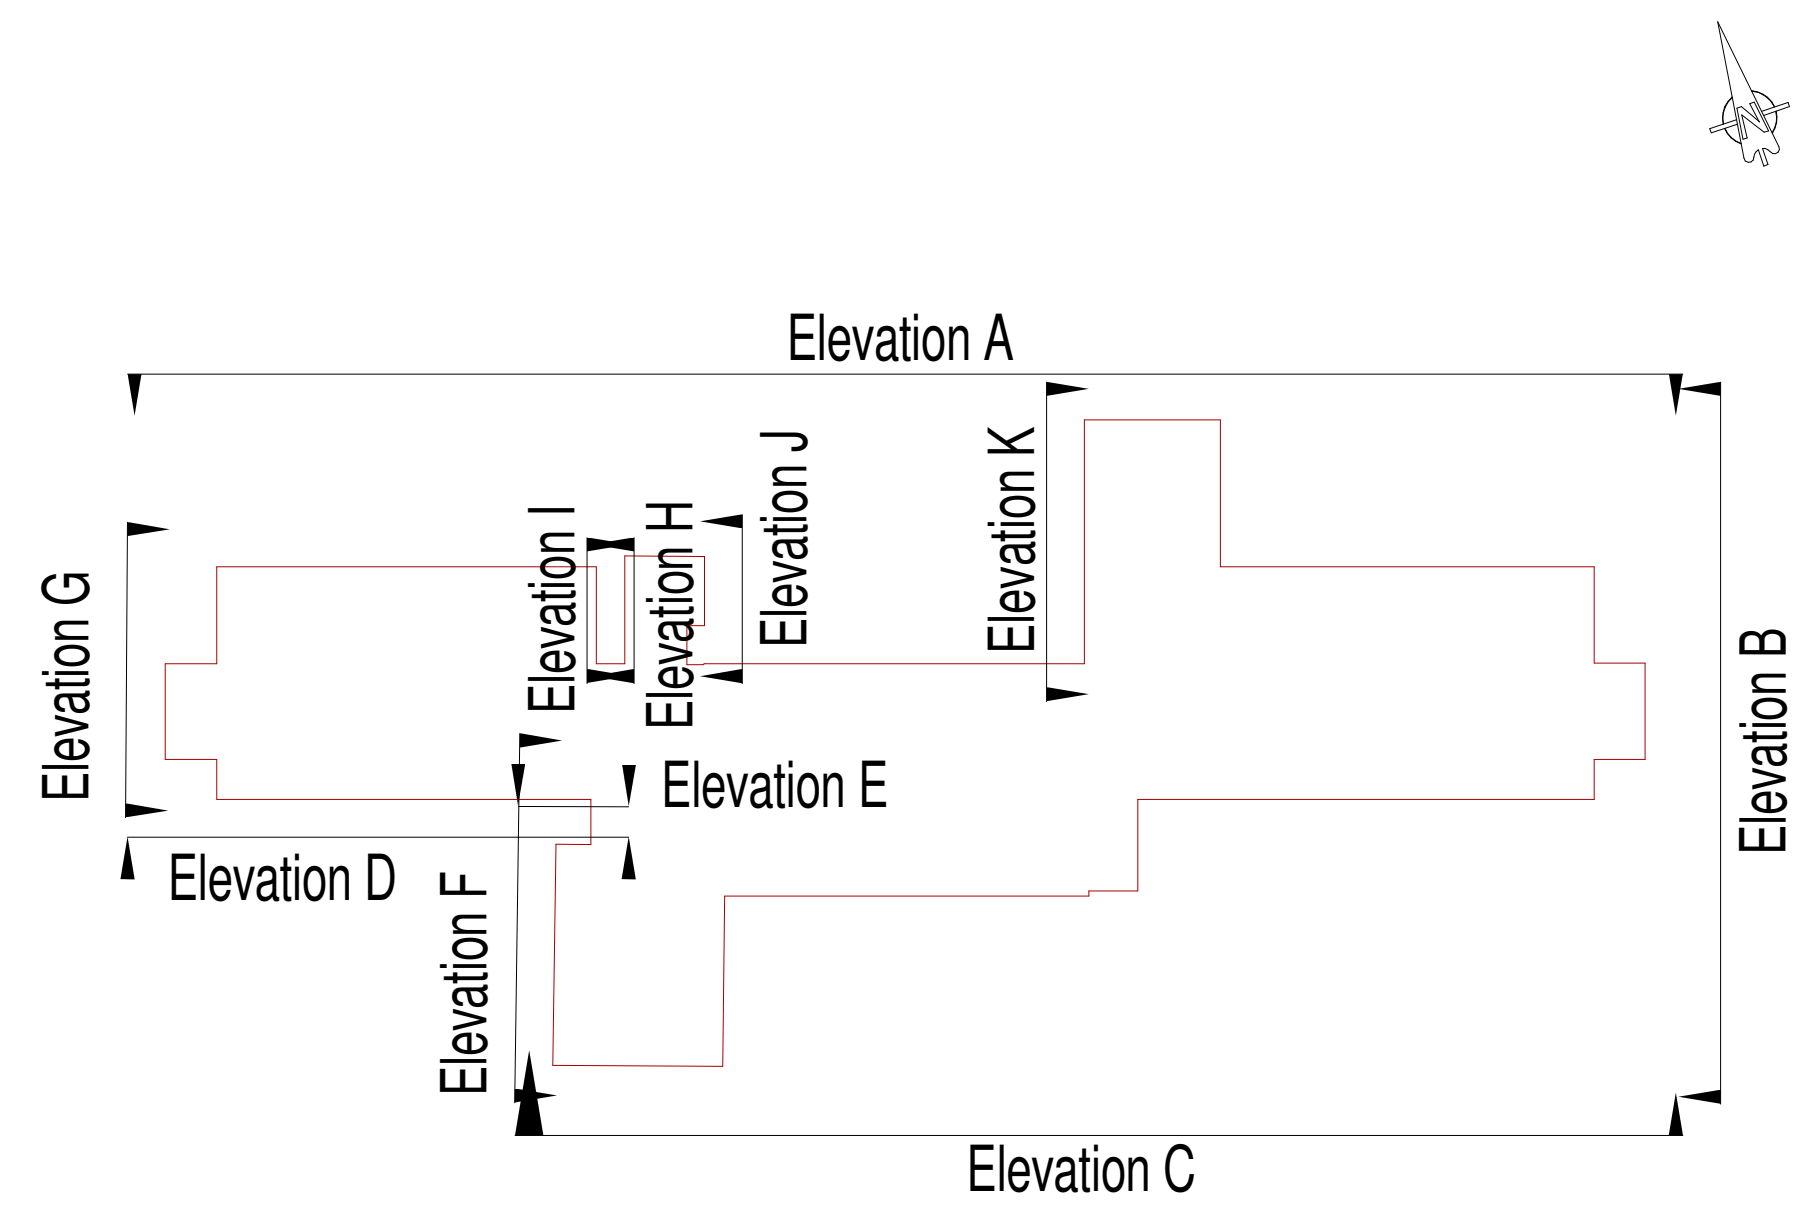

3 Existing Elevation B
1:100

Elevation B

INFORMATION IMPORTED FROM 3rd PARTY
FORMBY SURVEYS (JULY 2021)

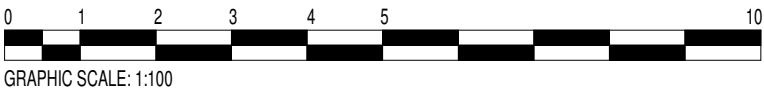

elliswilliams

Project Number: 2705
Project Name: Wisteria Court

Drawing Status: D1 Costing
Drawing Number: 2705- EWA- WIS- ZZ- EL- A- 00500
Drawing Name: Existing Elevations (Building Survey) Sheet 1
Date: 11/03/22
Drawn By: JAH
Rev: P2
Scale: 1 : 100

Wellfield Chester Road Preston Brook WA7 3BA
T: 01928 752200 E: info@ewa.co.uk W: ewa.co.uk