



©2010 Arqiva
All rights reserved. No part of this publication may be reproduced, stored in a retrieval system or transmitted in any form or by any means (Electronic, Mechanical, Photocopying, Recording or otherwise), without the prior written consent of the Company.

NOTES

BASED UPON ORDNANCE
SURVEY DIGITAL DATA
WITH THE PERMISSION OF
THE CONTROLLER OF HER
MAJESTY'S STATIONARY
OFFICE, © CROWN
COPYRIGHT. LICENCE NO.
100038864

O.S. LANDRANGER MAP
No. ***

	PROJ No			
	PROJ No			
3	PROJ No 243409 LOCATION PLAN	13/11/22	TC	STCS
2	PROJ No N/A REVISED LEGAL PLAN	21/01/21	SH	JW
1	PROJ No N/A LEGAL PLAN	14/11/19	KML	SH
ISS	REVISION	DATE	DRN	APP

arqiva

Crawley Court, Winchester, Hampshire, SO21 2QA
Tel. 01962 823434, Fax. 01962 822378

SITE No 14510
PONTFADOG
BRYNIAU FARM
GLYNTRAIAN
PONTFADOG, WREXHAM
CLWYD
LL20 7BE


NGR SJ 21988 35646
OS GRID 321988 335646

TITLE
LOCATION PLAN

SCALE SEE DRAWING

DRAWN	KML	14/11/19
APPROVED	KG	13/11/22

DRG No.	Sheet 2 of 2	Rev
14510-00-004-ML003		3

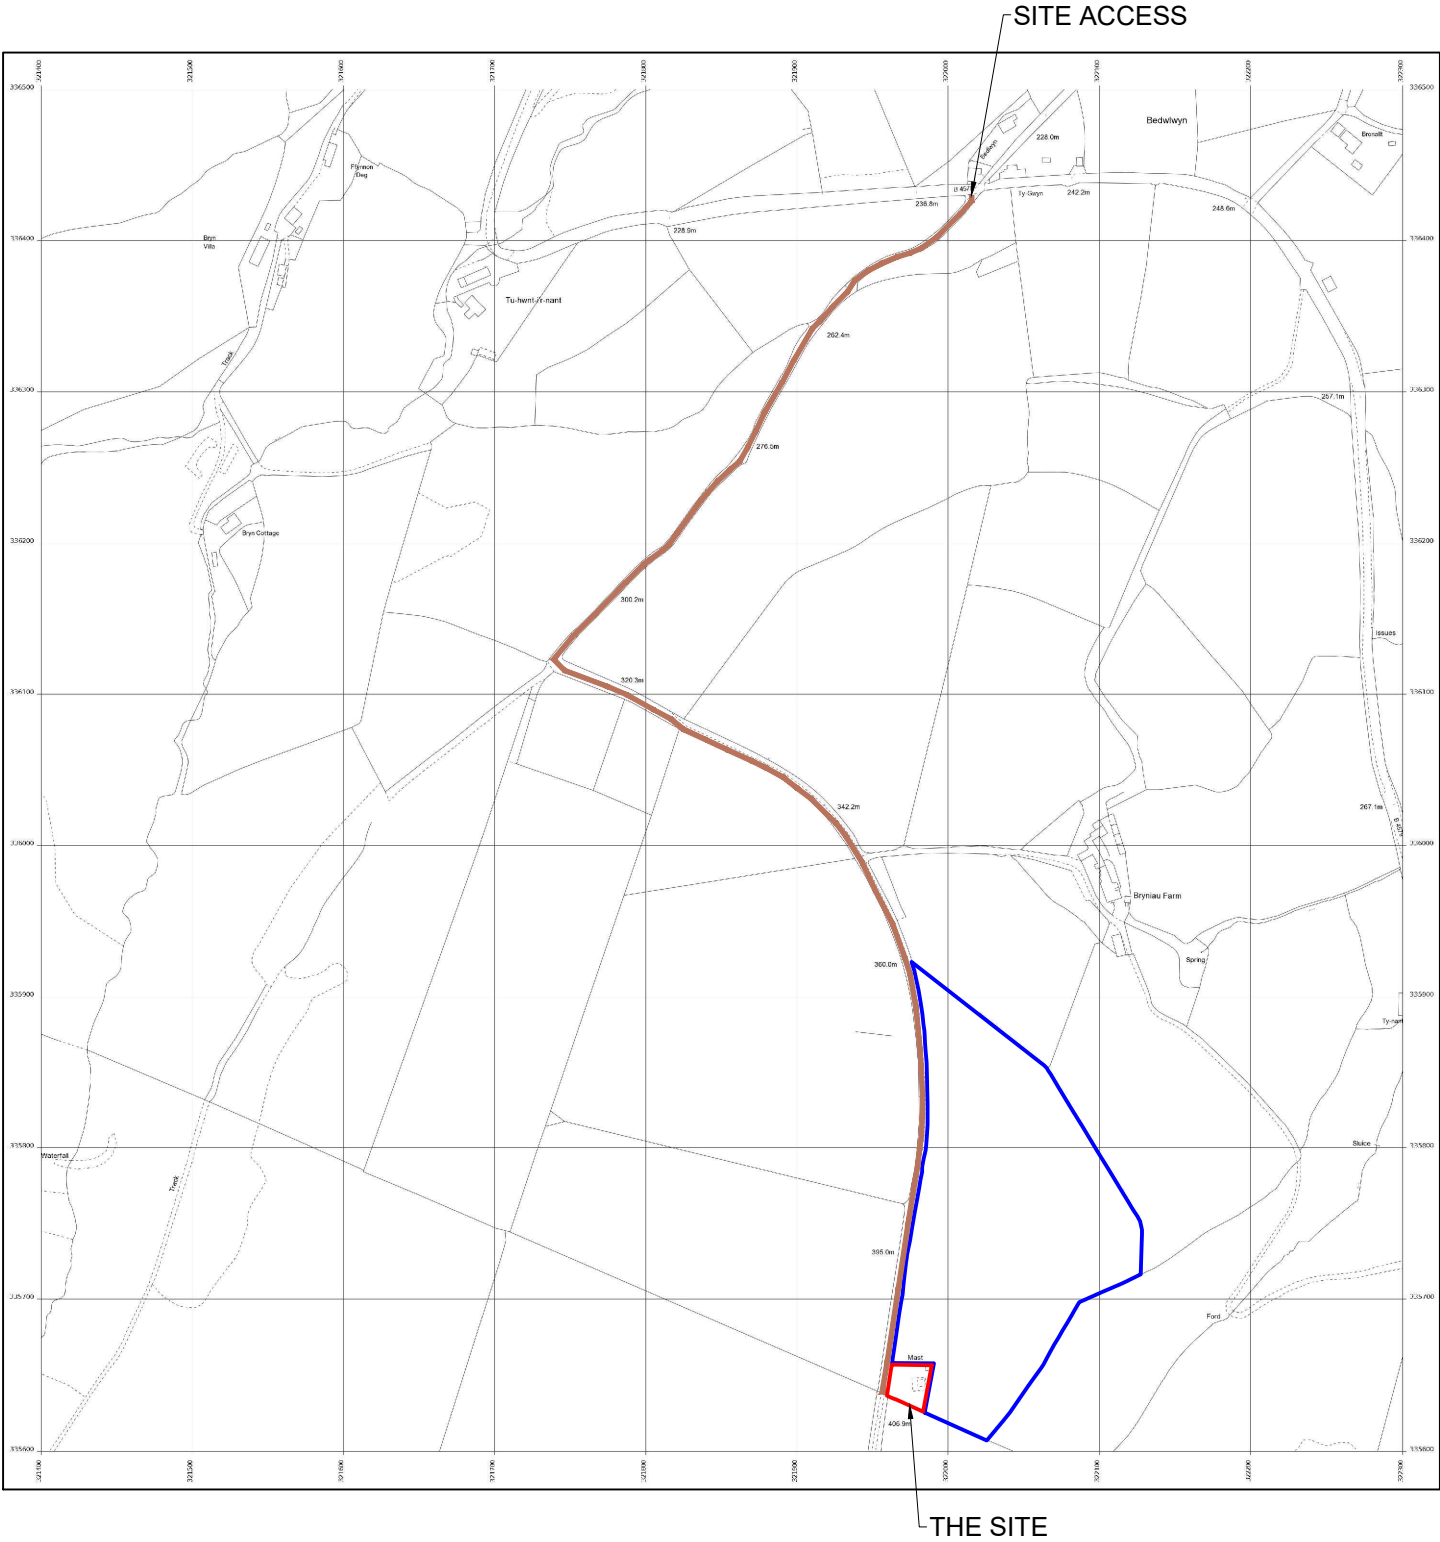

LOCATION PLAN
SCALE 1:5000