




1 Existing Section AA (Building Survey)

Section AA

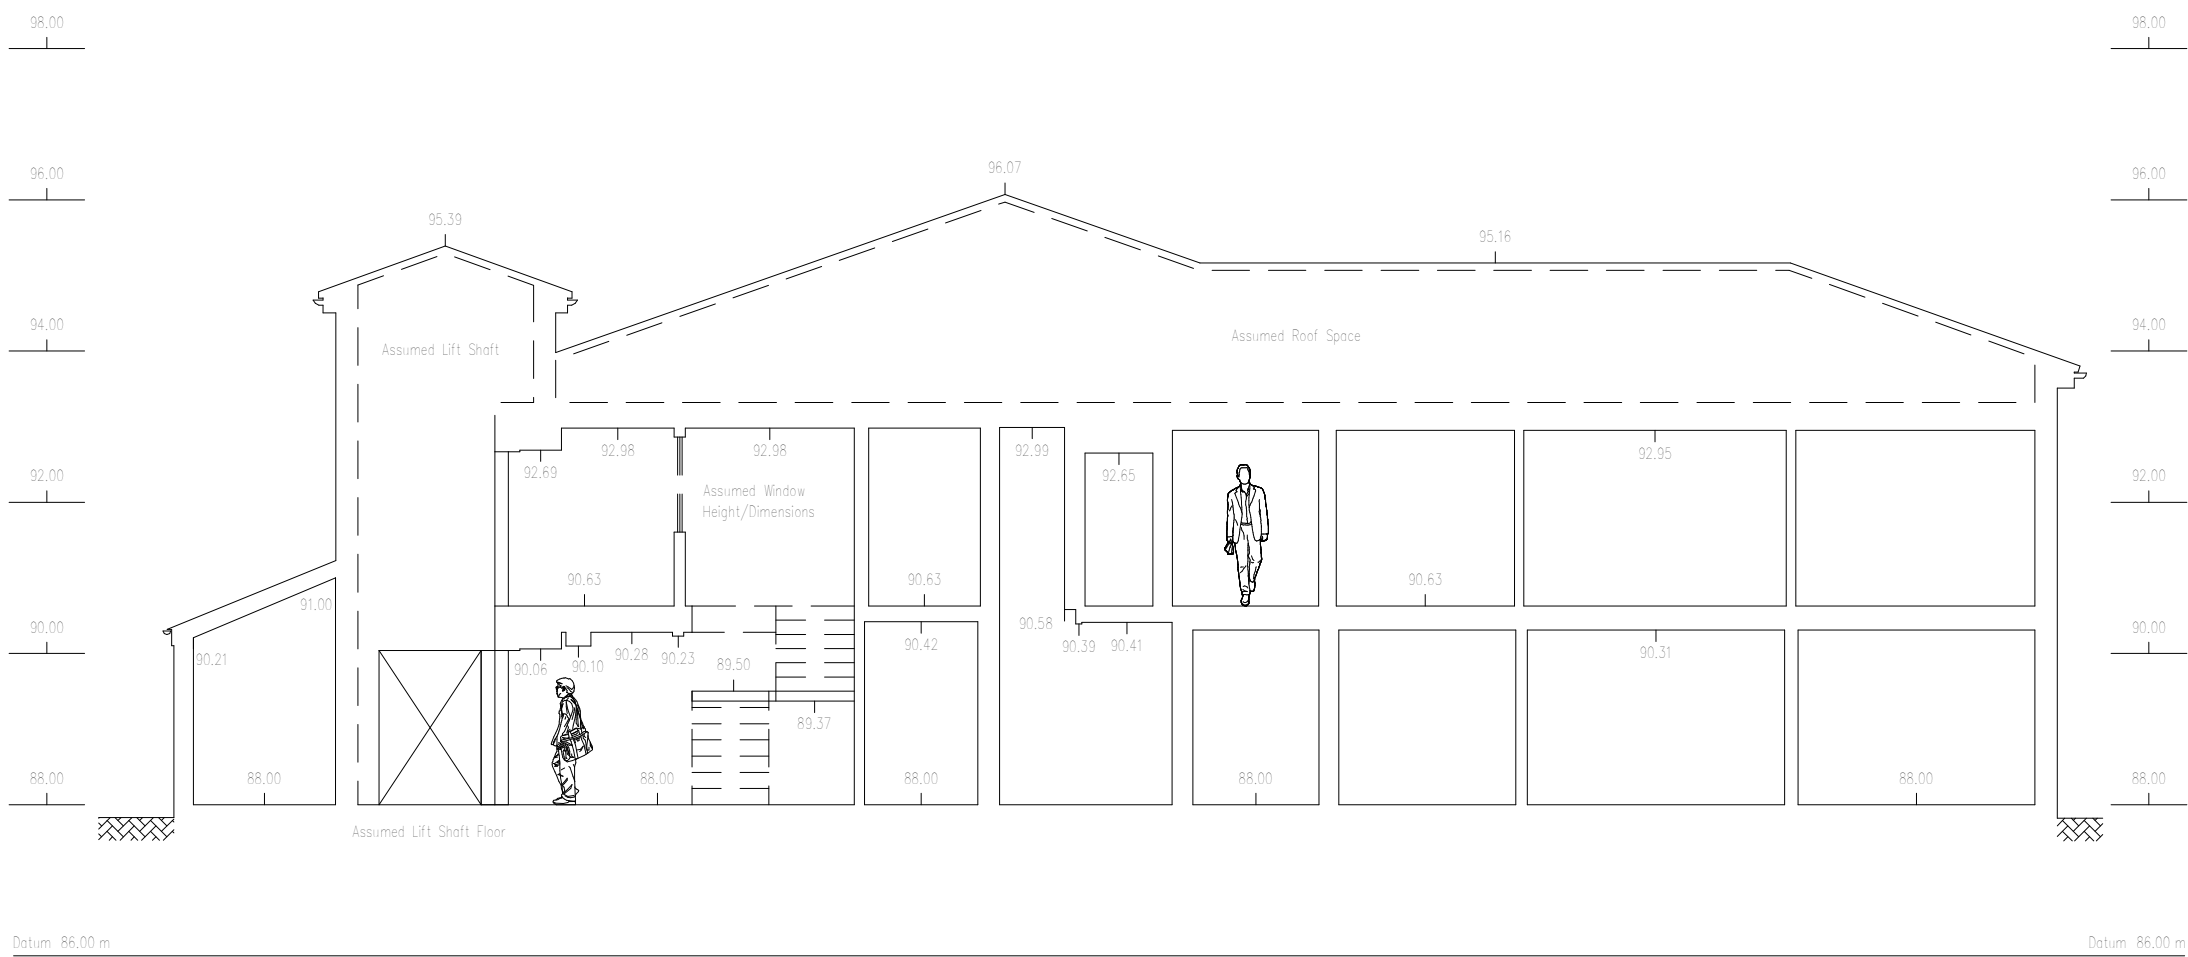

Section BB

2 Existing Section BB (Building Survey)

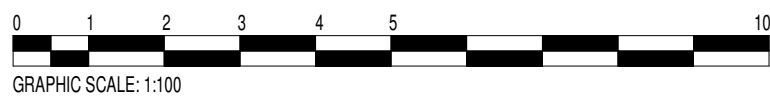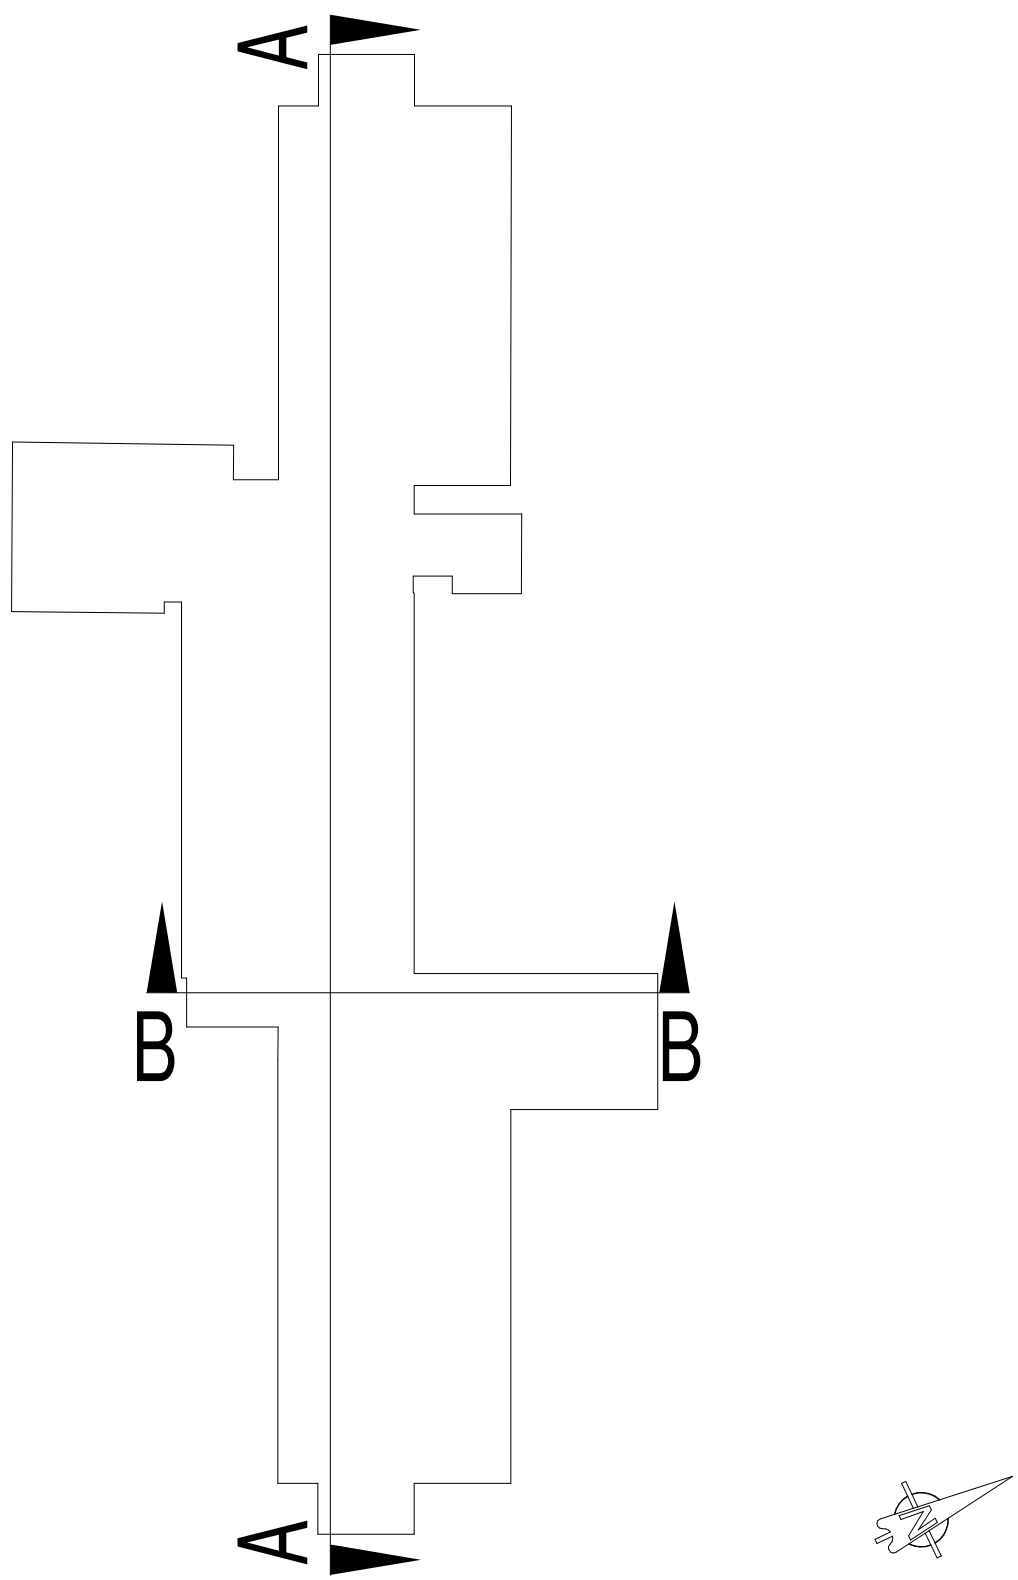

INFORMATION IMPORTED FROM 3rd PARTY
FORMBY SURVEYS (JULY 2021)

elliswilliams

Project Number: 2705
Project Name: Wisteria Court

Drawing Status: D1 Costing
Drawing Number: 2705- EWA- WIS- ZZ- SC- A- 00600
Drawing Name: Existing Sections (Building Survey)
Date: 04/04/22
Rev: P2
Scale: As indicated

Wellfield Chester Road Preston Brook WA7 3BA
T: 01928 752200 E: info@ewa.co.uk W: ewa.co.uk