




Water Management Ponds

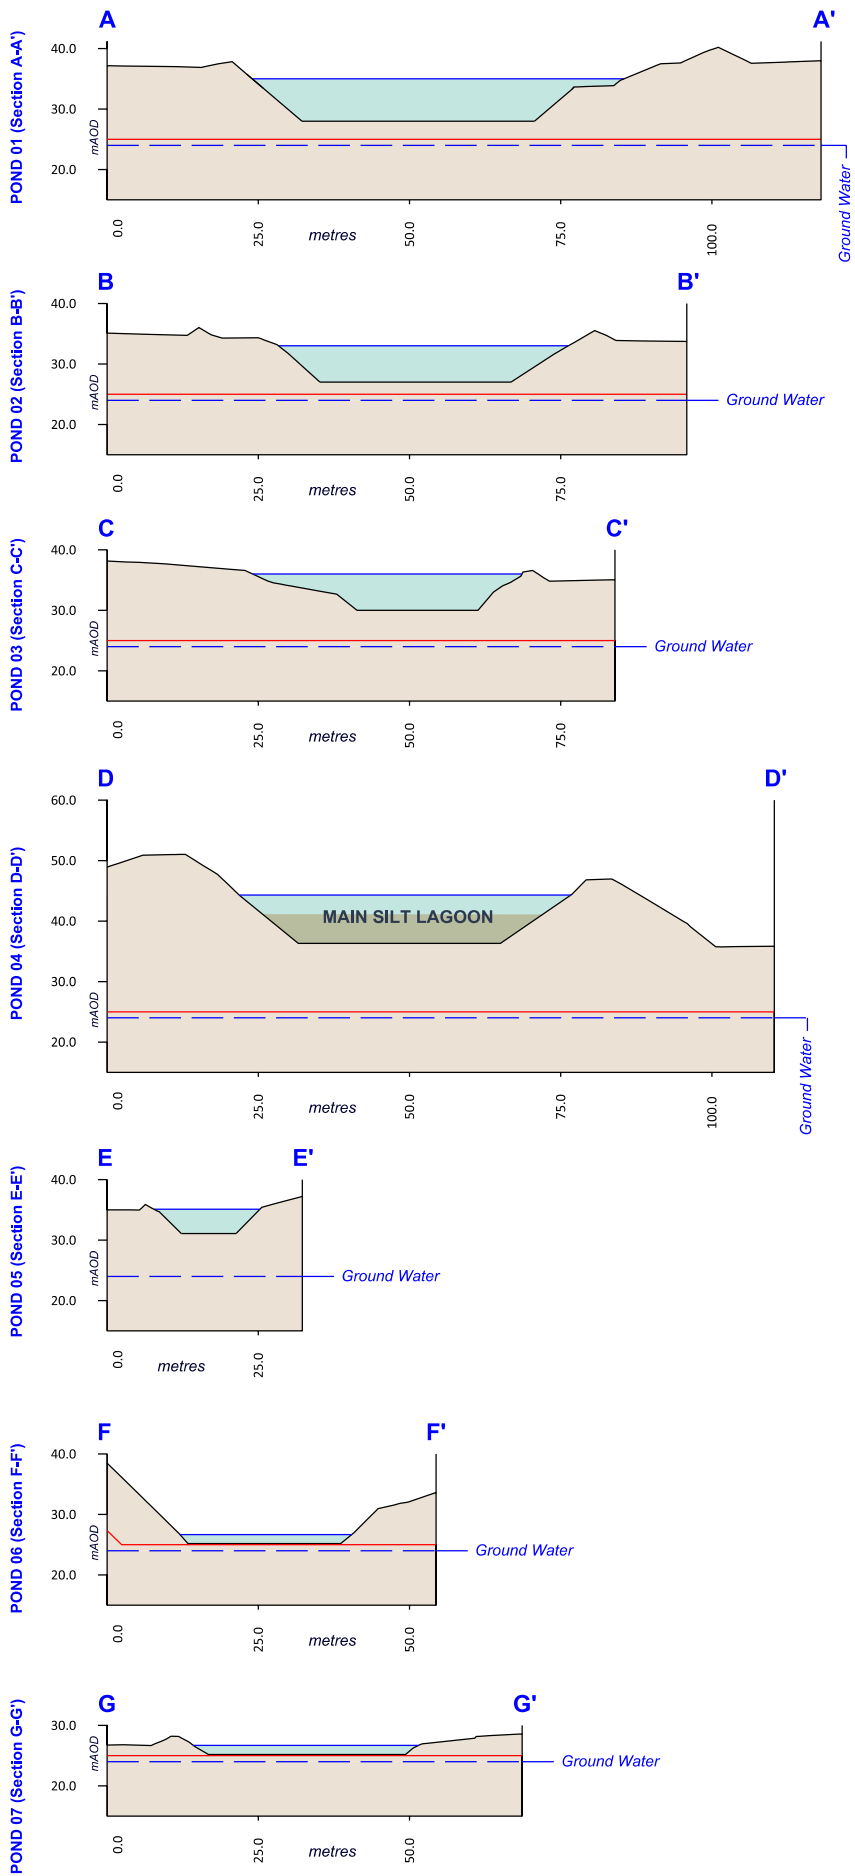

LEGEND

- Planning Application Boundary
- Existing ROMP / Planning Permission Boundary
- On Site Water Bodies
- Section Locations

POND SECTIONS:

- Design Water Level (mAOD)
- Monitored Ground Water Level (mAOD)
- Permitted Base of Extraction to 1m above Ground Water (mAOD)

This drawing illustrates the location of on site water management ponds, together with technical sections highlighting their designed water level and constructed depth within the context of both the permitted base of extraction and monitored ground water.

All pond construction is into natural clay, either in-situ or placed as part of restoration works.

**CHESHIRE & NORTH WALES
SAND & GRAVEL LTD.**



PROJECT:
Ballswood Quarry

TITLE:
Water Management Ponds

REF NO:
KD.BLWQ.2.D.027

DATE:
June 2022

SCALE:
varies @ A3

STATUS:
FINAL

This drawing may not be used without the consent of Kedd Development Limited
Fox Studio, Much Wenlock, Shropshire TF13 6BL
© Crown copyright and database rights [2017] Ordnance Survey 0100031673



Sections 1:1,250 @A3