

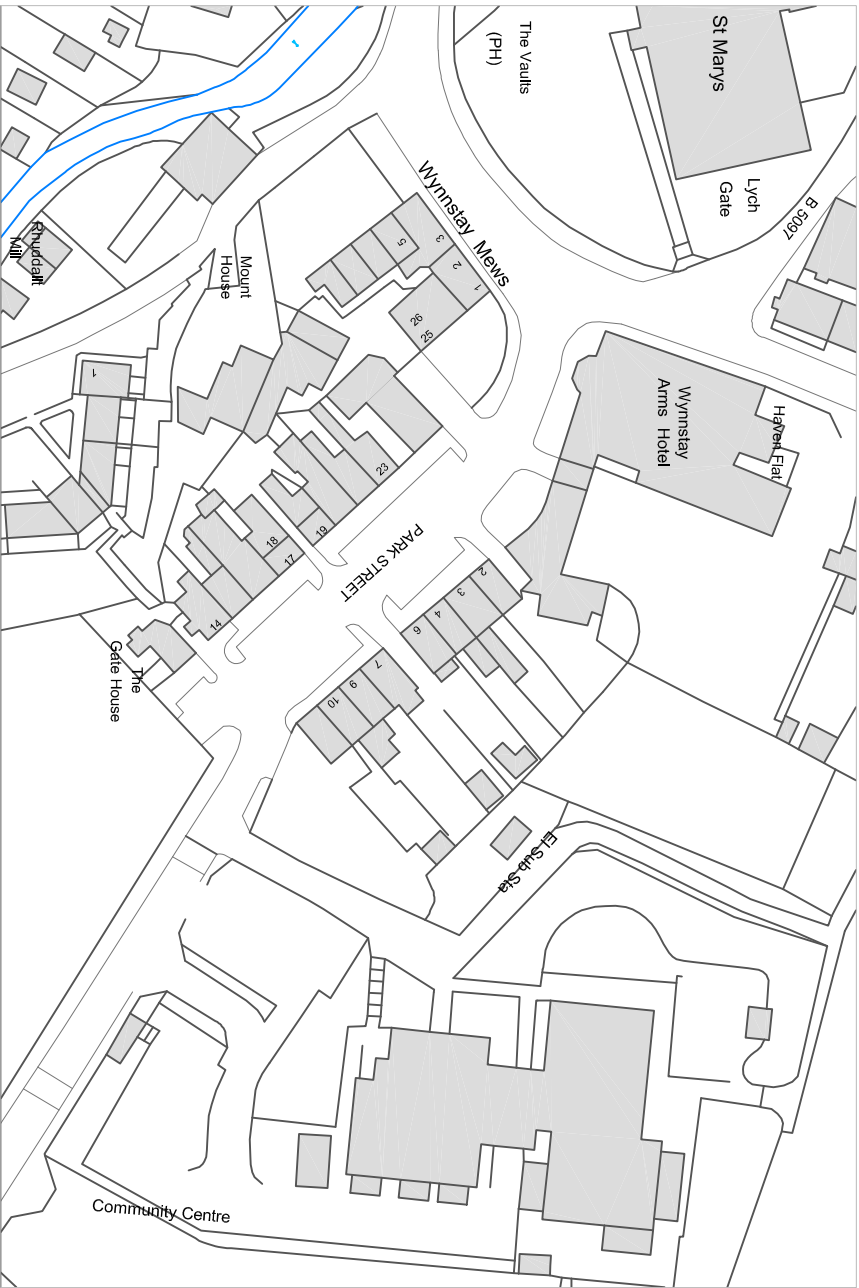


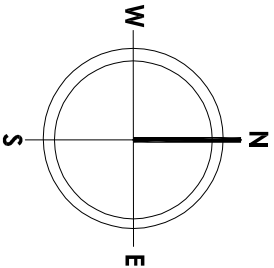

Mapping contents © Crown copyright and database rights 2022 Ordnance Survey 100035207

LOCATION PLAN
1 : 1 2 5 0

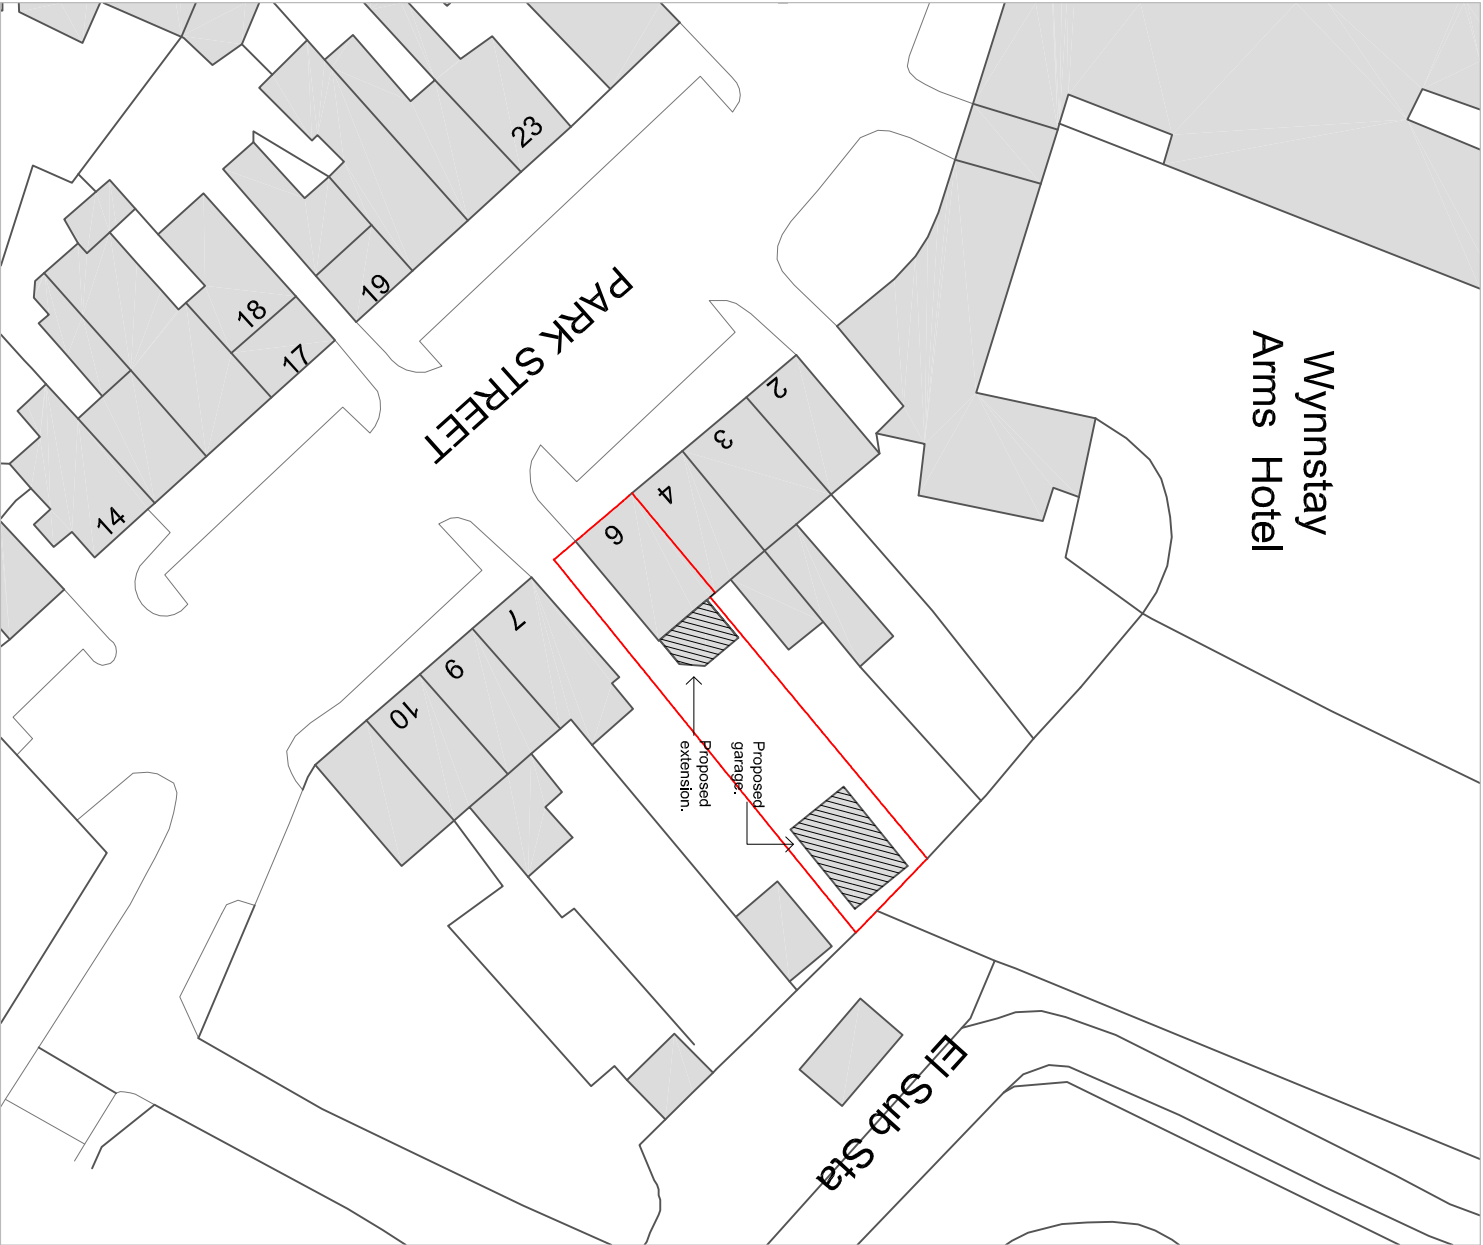

BLOCK PLAN
1 : 5 0 0

CHRIS HARDAKER ARCHITECTS

Bryngwillla Lodge Gledrid Oswestry
Shropshire SY10 7AY Tel: (01691) 671000

Drawing No: 312/00

Job: Alterations to 6 Park Street
Ruabon for Mr & Mrs Owens

Date: March 2022

Title: Block & Location Plans

Scale: 1:500 & 1:1250 @ A3