


LL14 5AH

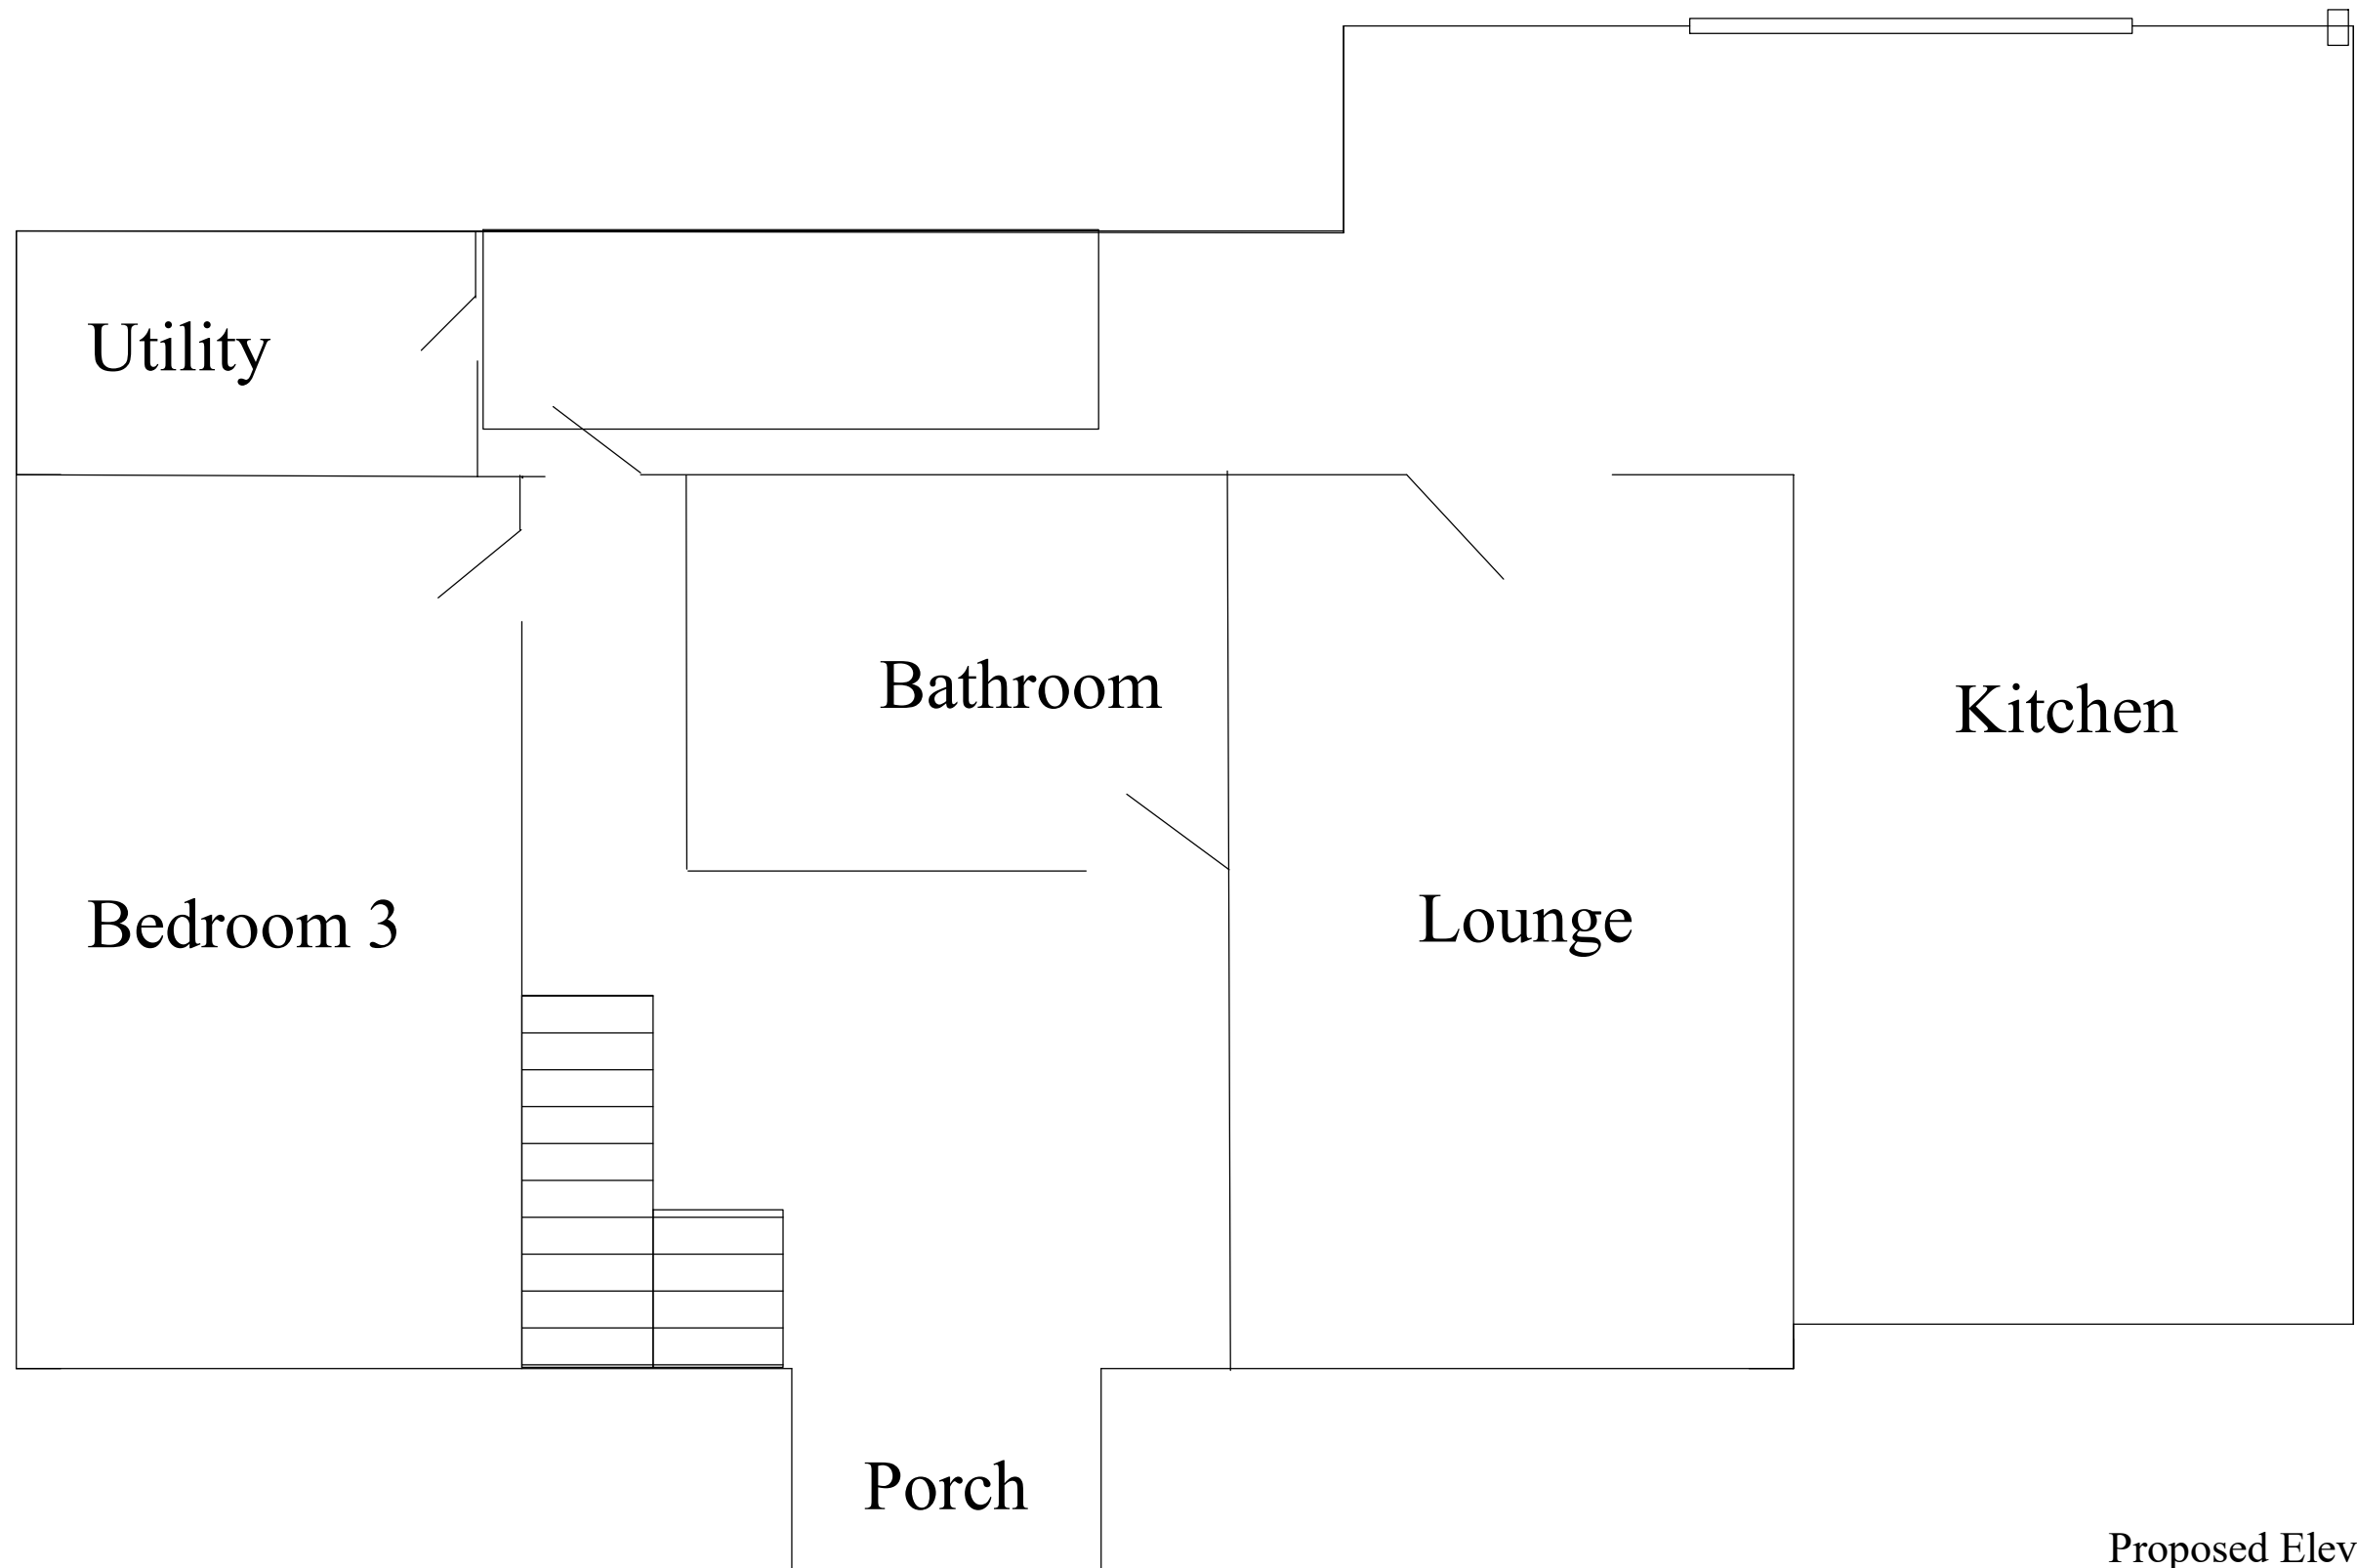

Proposed Elevation
Ground floor plan
1:500 @A3
02/02/2023
Ref: 217