


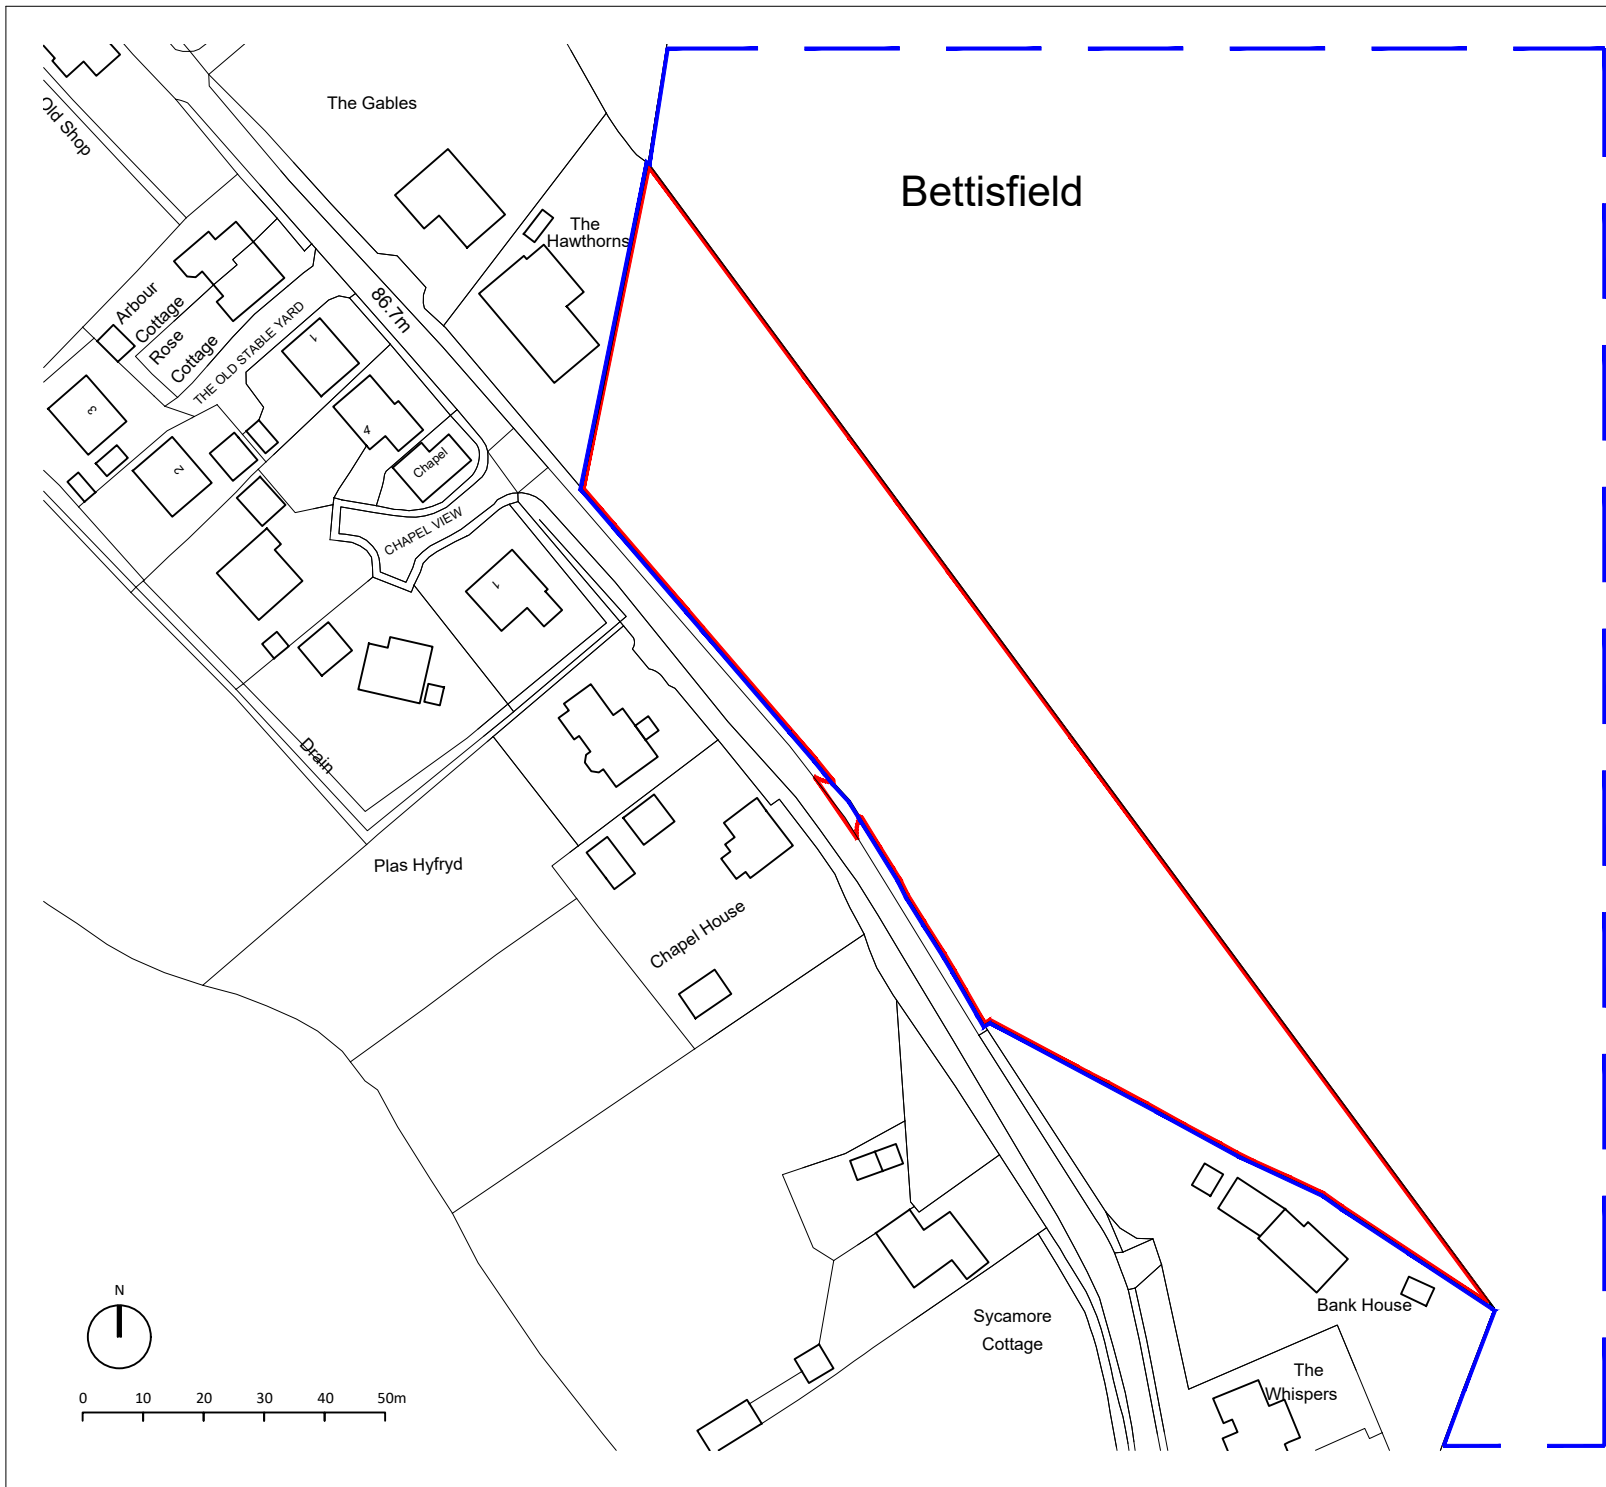

Notes

Ordnance Survey Map
© Crown Copyright. OS Licence No: 100022432.

A Blue line amended 26.10.21

Rev	Description	Date
-----	-------------	------

Client
Richard Hall

Project
Land north of Cadney Lane,
Bettisfield

Drawing
Location Plan

Scale @ A4 1: 1250	Date 18/07/21
------------------------------	-------------------------

Drawn By CH	Checked By -
-----------------------	------------------------

Job Number 01-1	Status OP	Purpose of Issue Outline Planning
---------------------------	---------------------	---

Drawing No. 01-1_OP_LP01	Rev A
------------------------------------	-----------------