



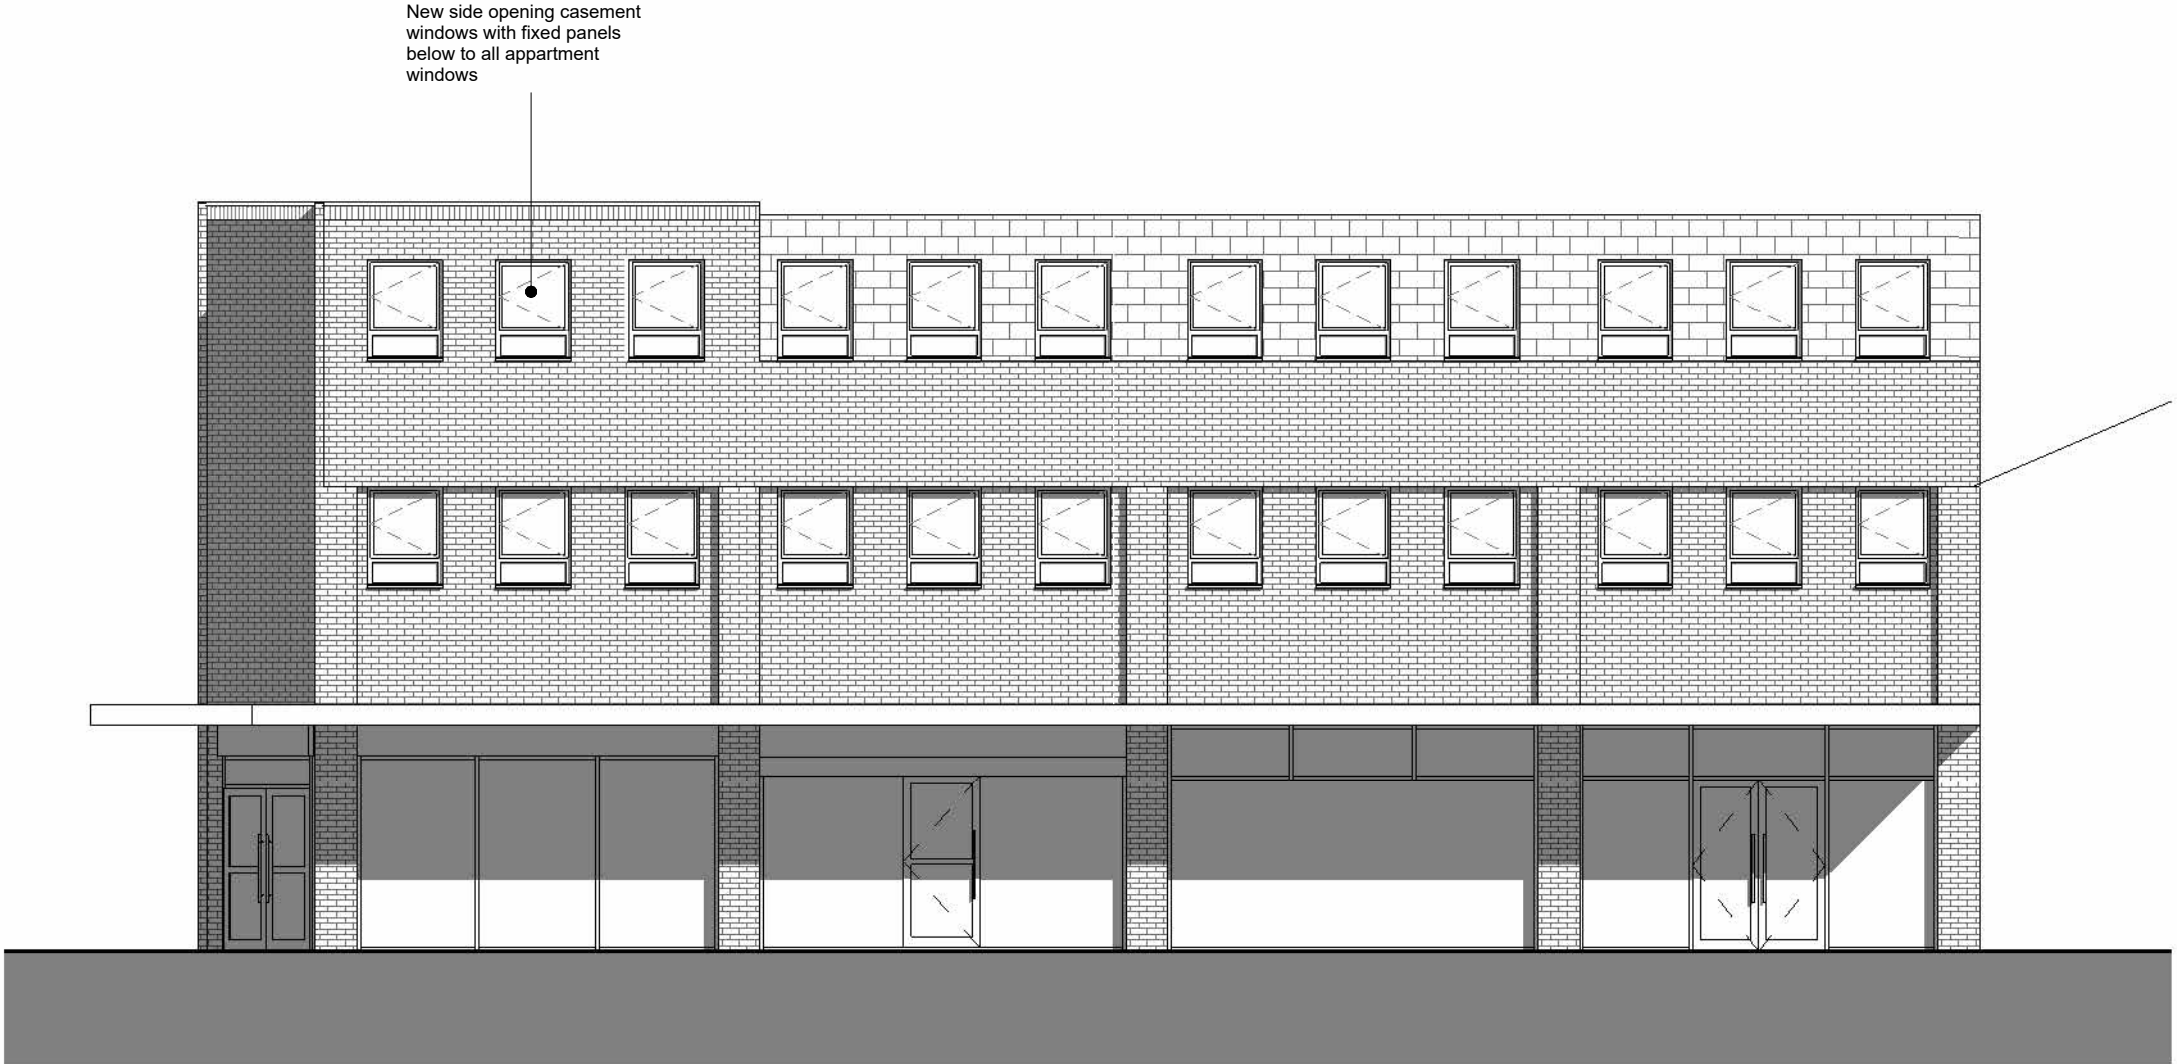


King Street Elevation
1 : 100



Regent Street Elevation
1 : 100

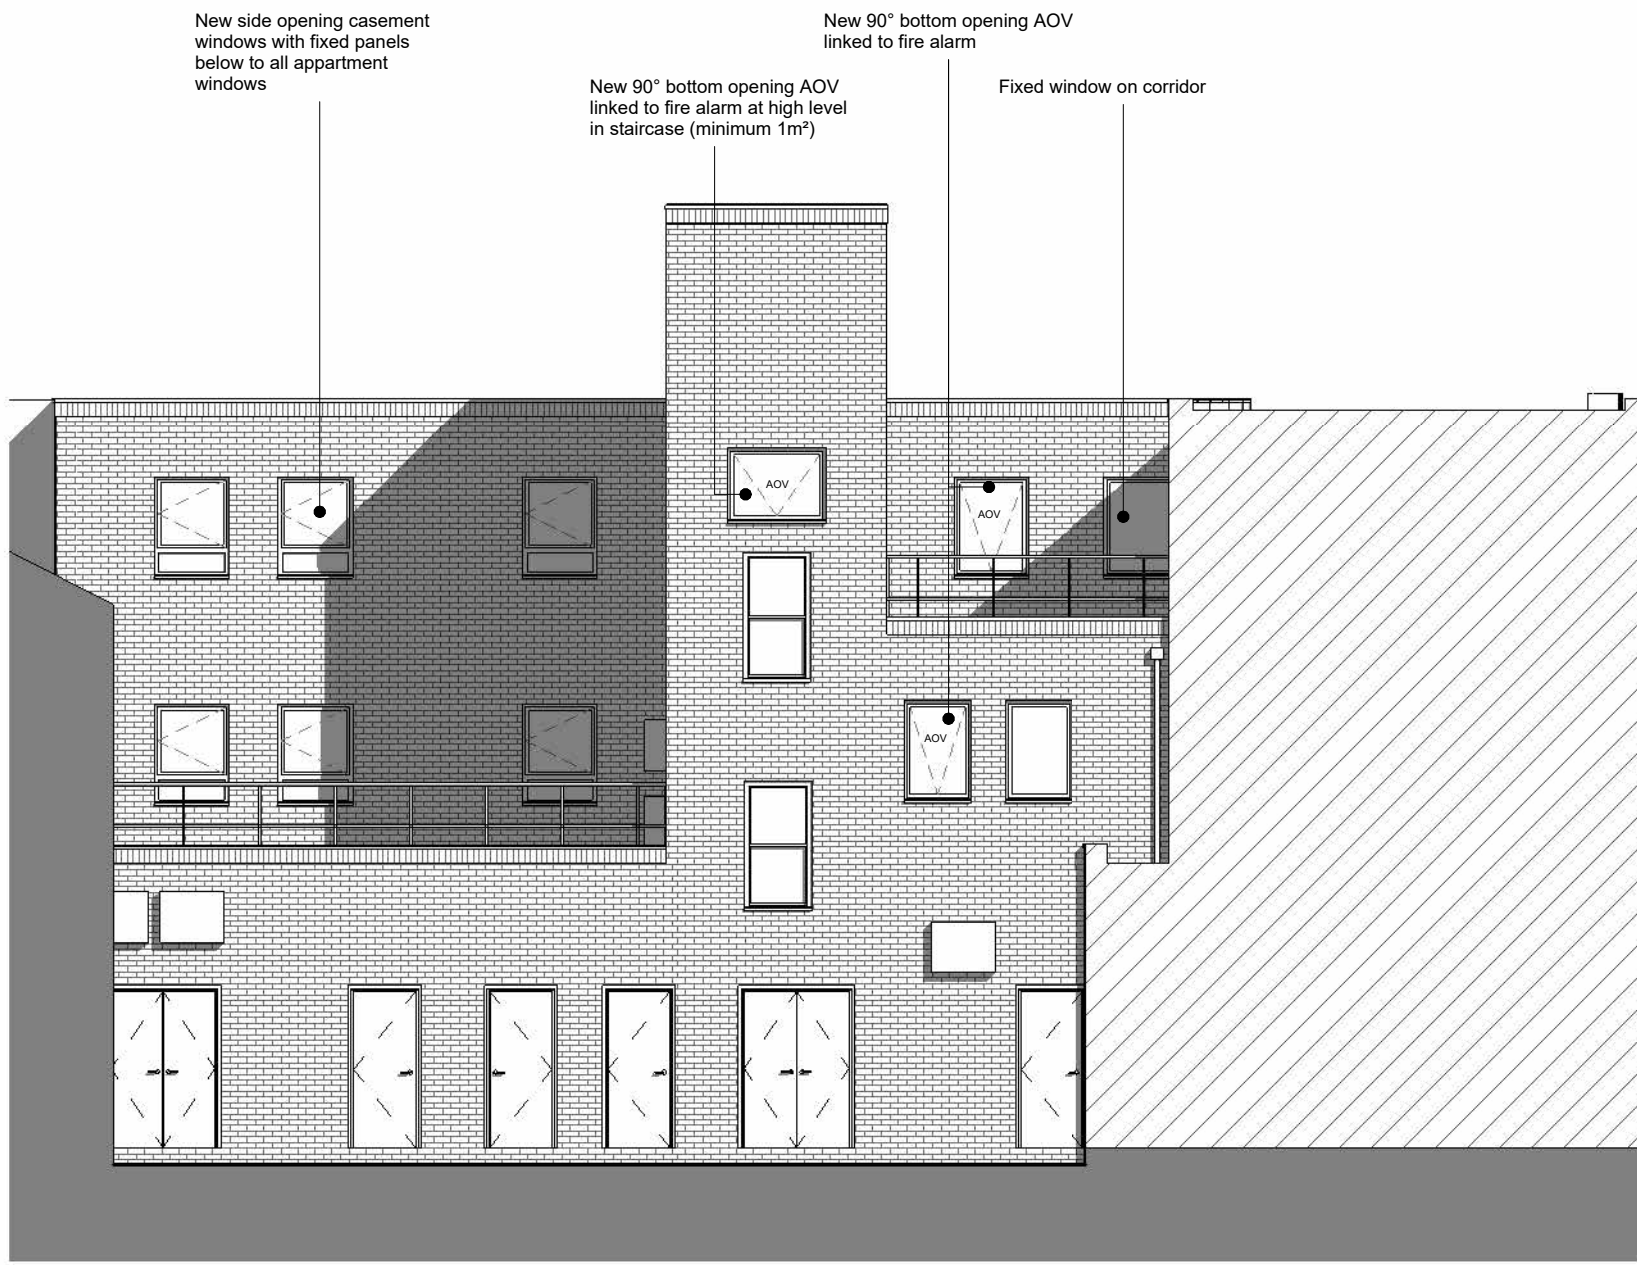

Rear Courtyard Elevation
1 : 100

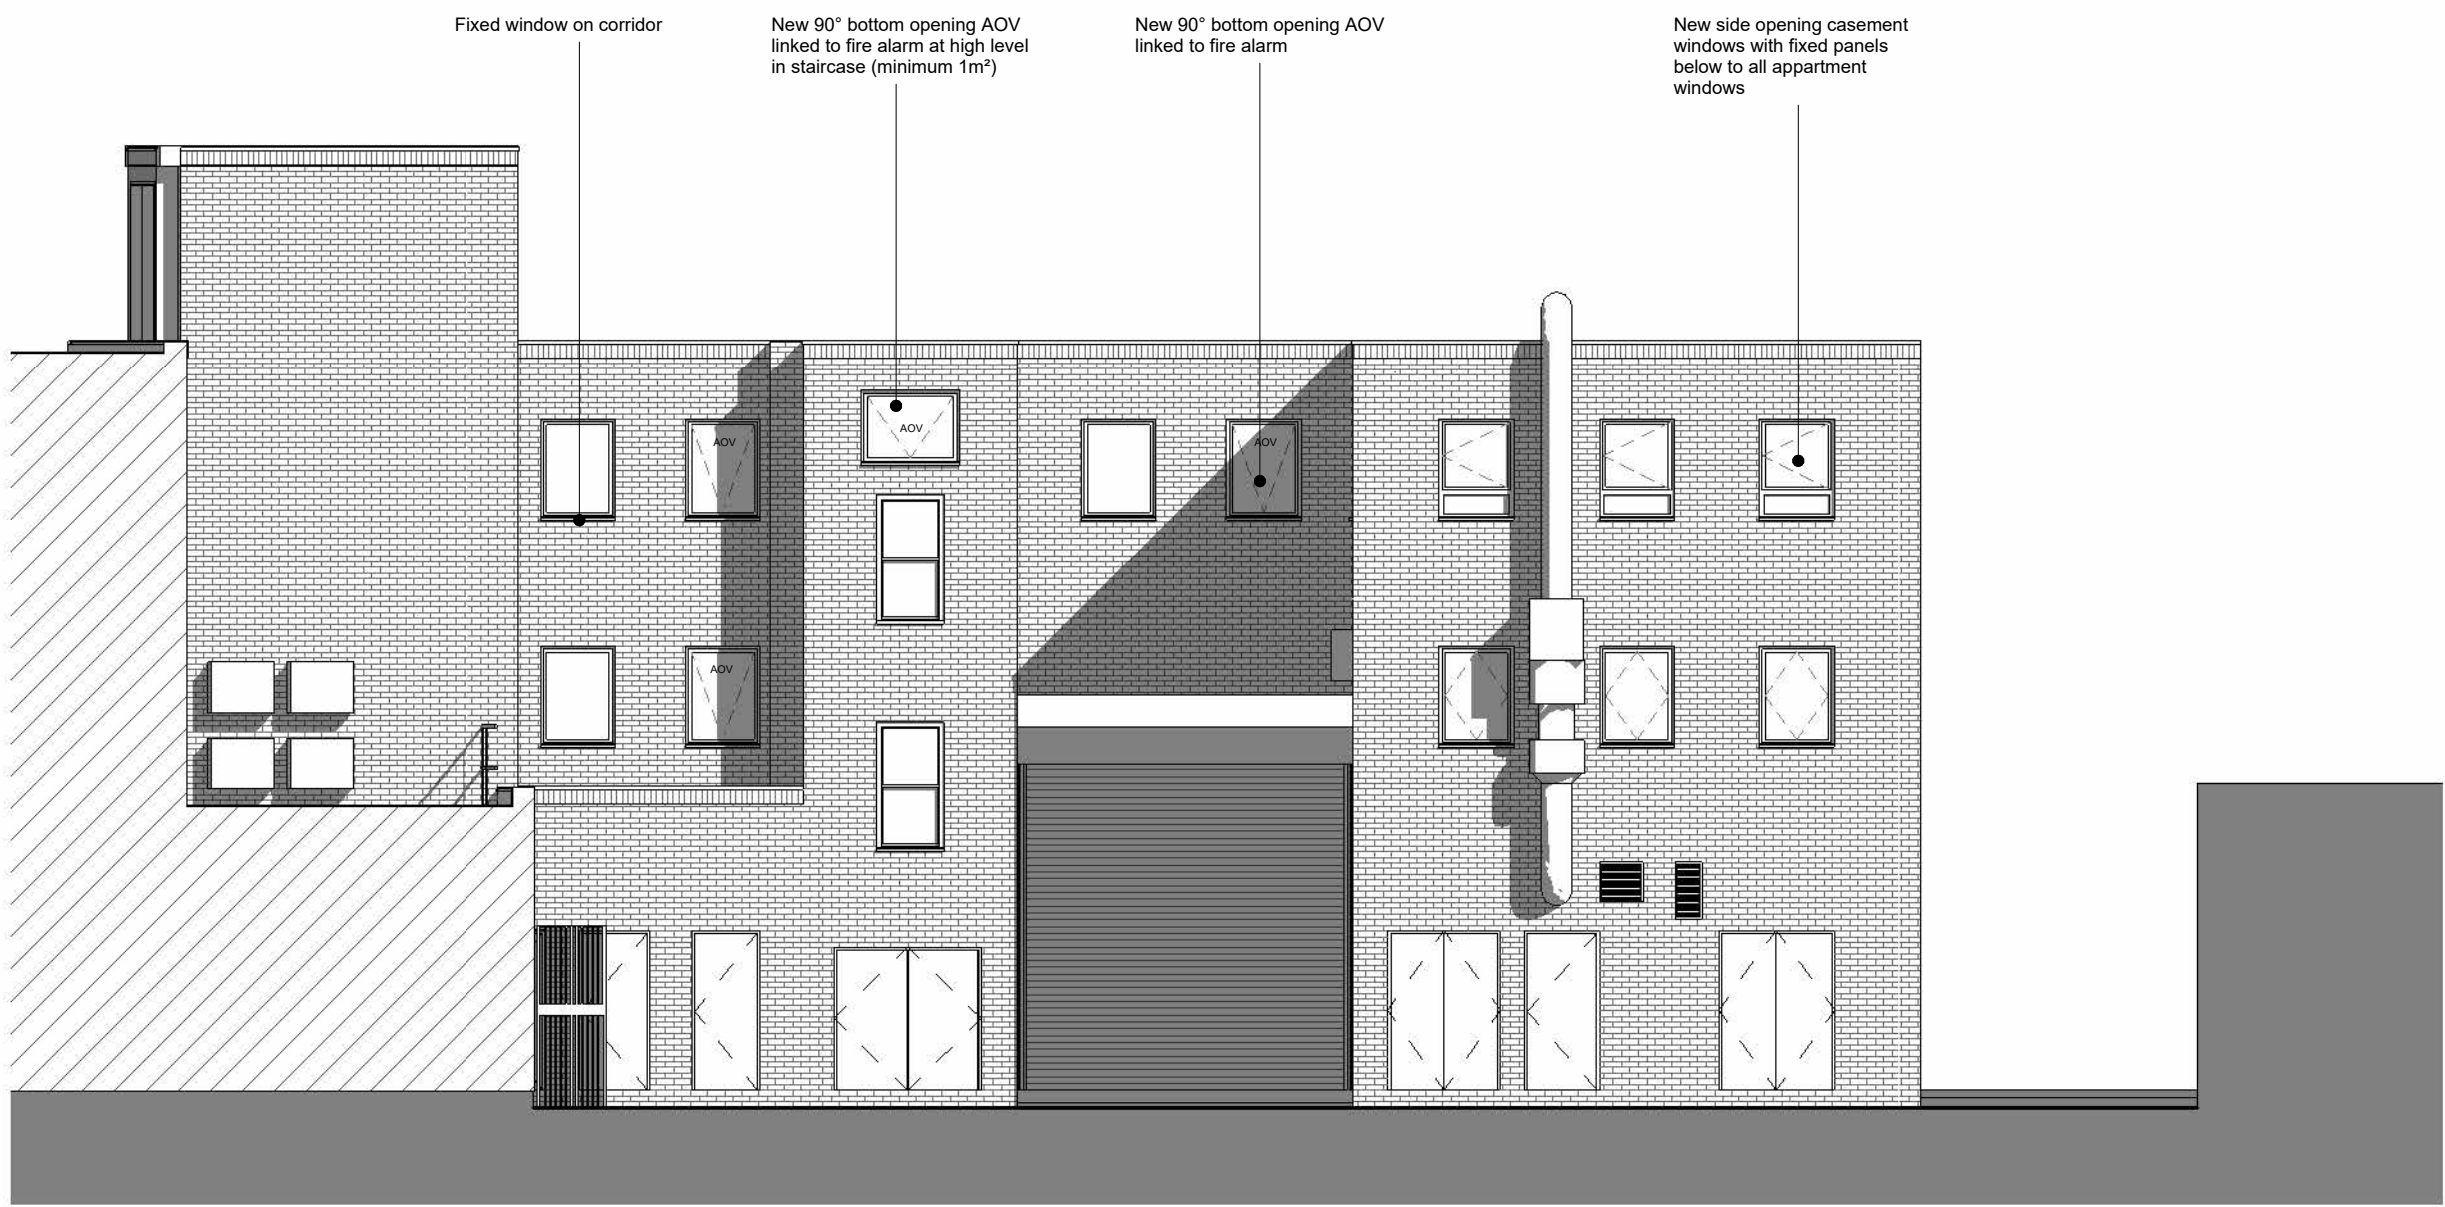

Rear Courtyard Elevation
1 : 100



Rev	Date	Drawn	Description										
ctdarchitects Project Clerk Bank House Clerk Bank LEEK Staffordshire ST13 5HE t: 01538 373477 f: 01538 386503 e: info@ctdarchitects.co.uk w: www.ctdarchitects.co.uk				ctd architects © 2022 - This drawing is copyright. - All dimensions to be checked on site before proceeding. - Contractor must notify the architect of any discrepancies before proceeding. - Contractor to check/adjust dimensions of new work to suit existing conditions. Do not assume existing structure or details are plumb, square or level. - All drawings to be read in conjunction with all other consultants drawings and specs.									
Client M1 Investments Ltd.				Scale	1 : 100	Site	A1	Drawn	AC	CHK'd	KL	Date	31/03/22
Imperial Buildings Kings Street, Wrexham, LL11 1HF				Status	PLANNING ISSUE								
Title Elevations as proposed				Job No.	2217	Drawing No.	AL14	Rev.					

architects | historic building advisors | project managers | landscape & urban designers