


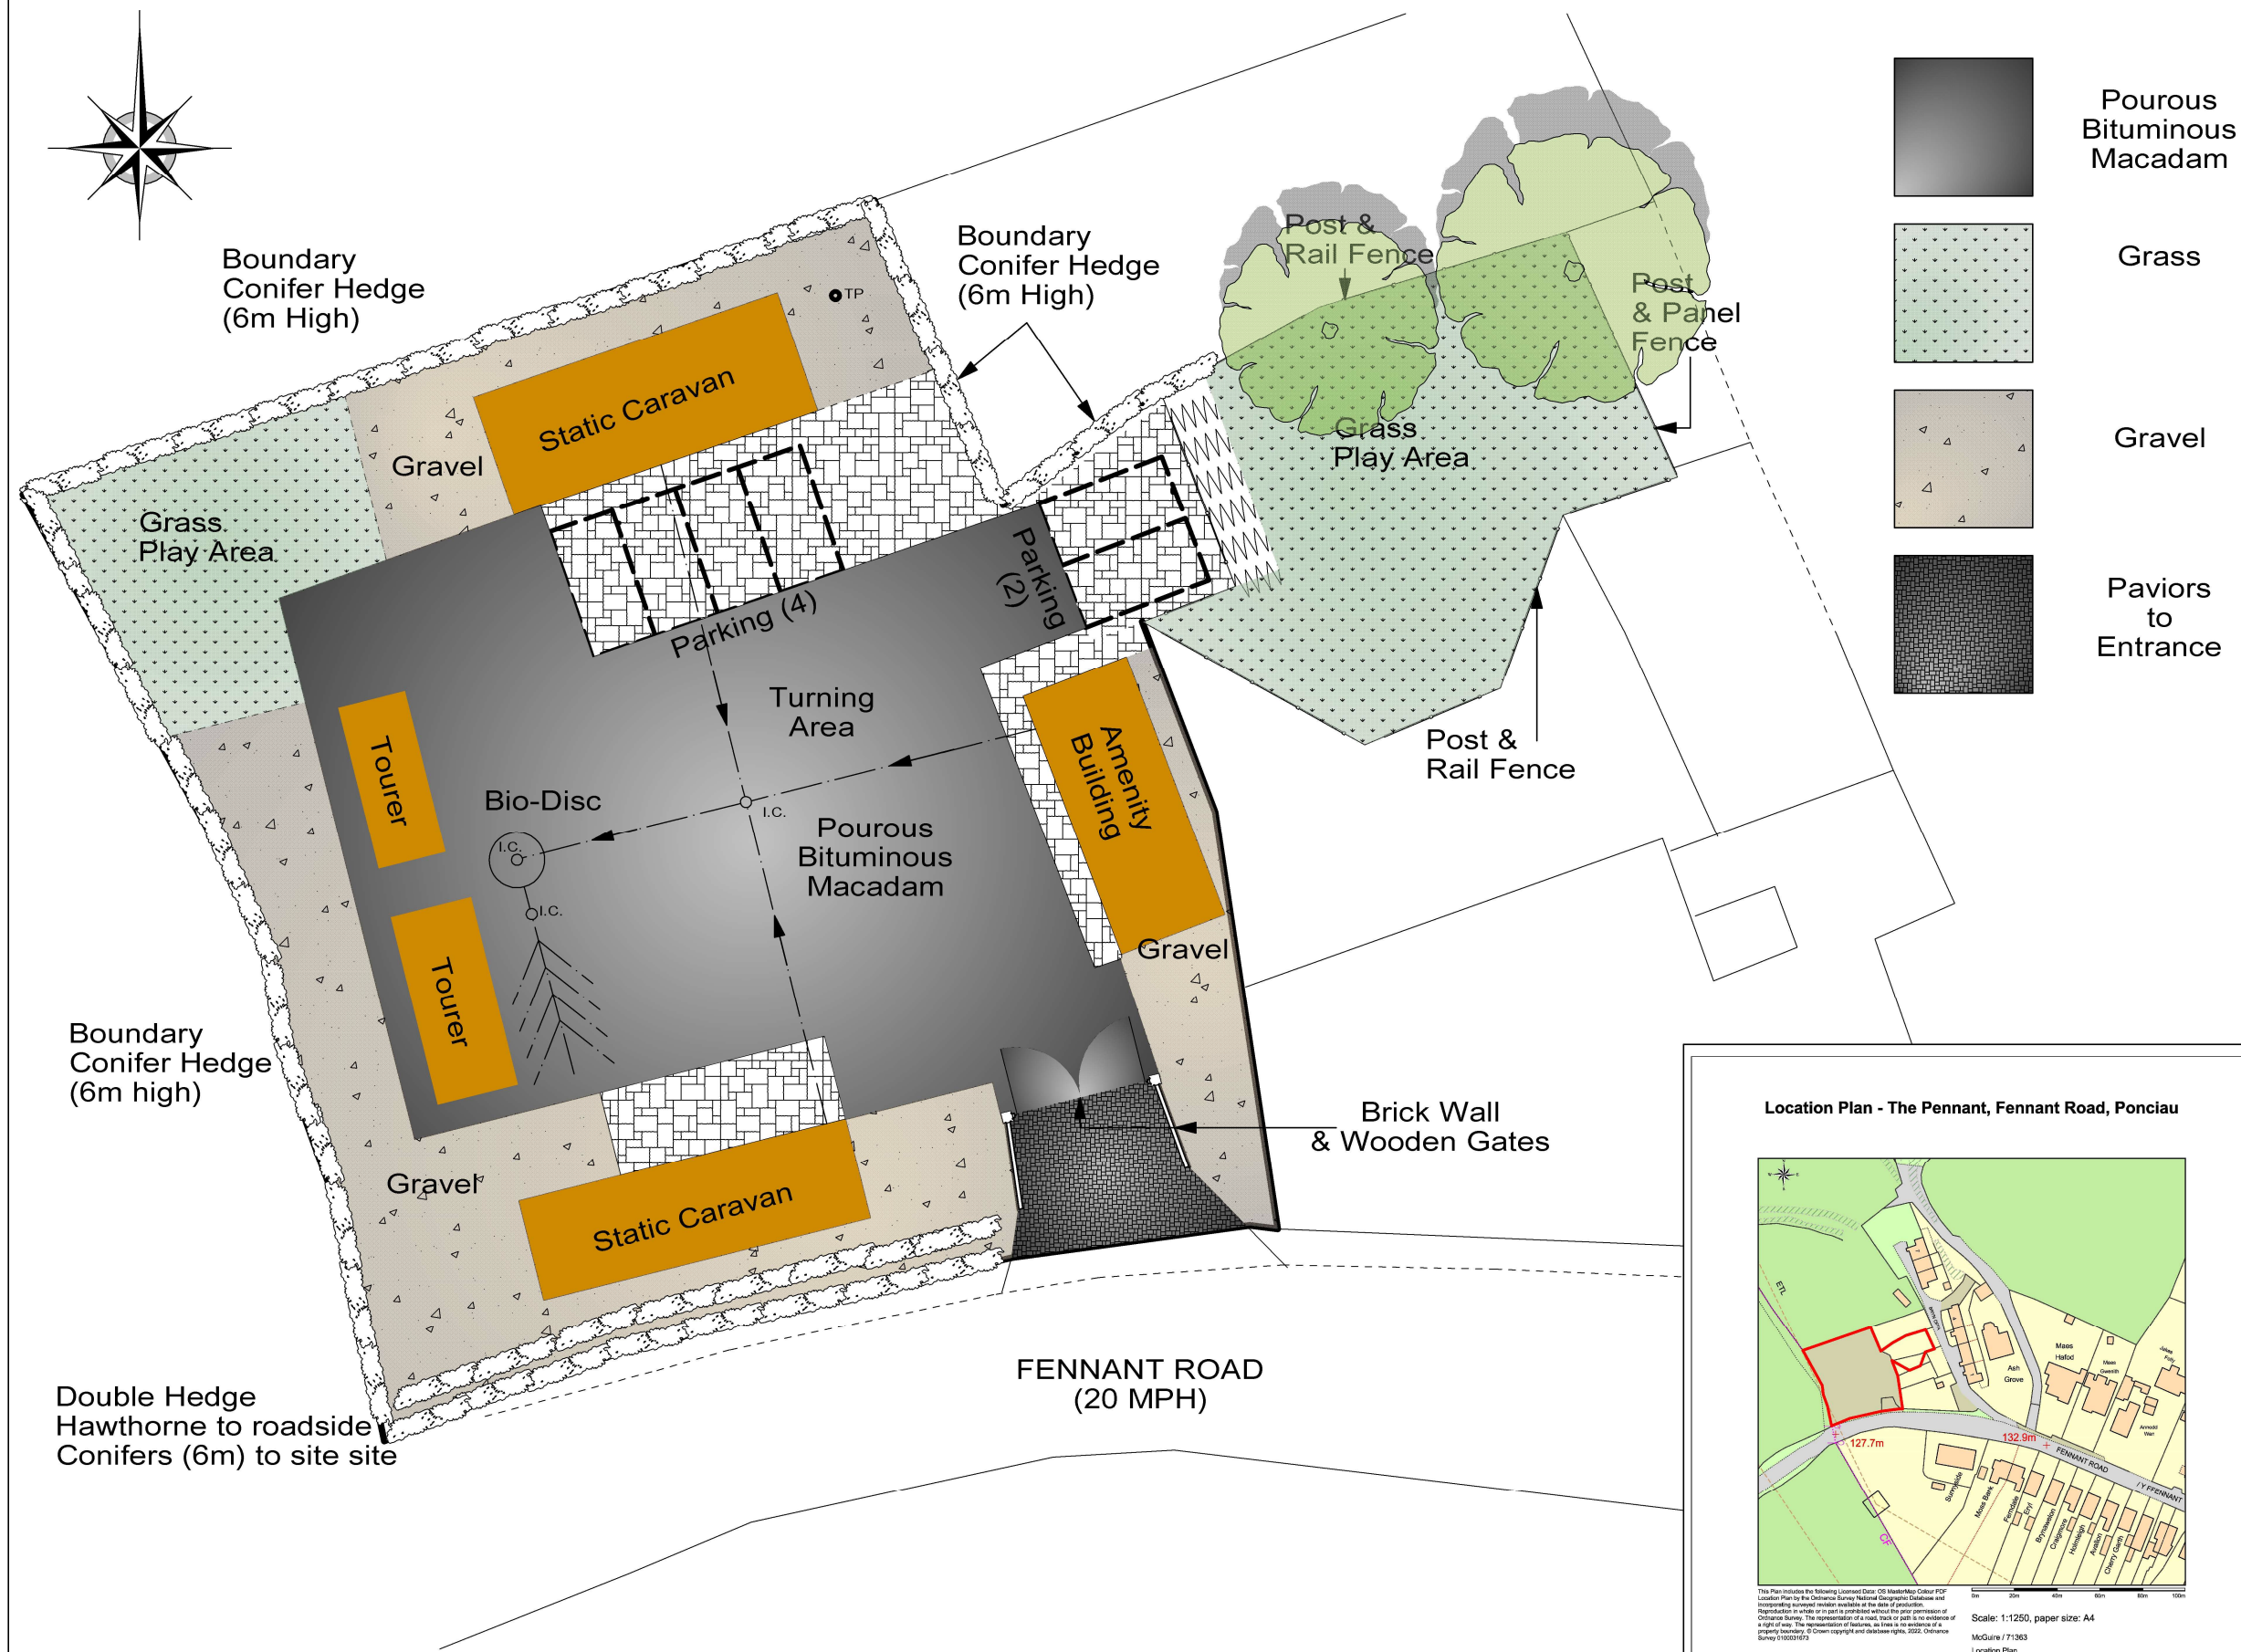

Client	Mrs Bridget McGuire
Job Title	Variation of Condition against Planning Ref: P/2018/0985 on Gypsy / Traveller Site The Pennant, Fennant Road, Ponciau, Wrexham. LL14 1PL

Scale		1:250	A3
Date	NOVEMBER 2022		Drawn by T.M.

Drg No.	71363:1001	Rev	-
---------	------------	-----	---

Trevor Mennell Planning
Planning & Architectural
Consultants
 The Gables | Kendricks Bank |
 Bayston Hill | Shrewsbury |
 Shropshire | SY3 0EH



Prepared by: Trevor Mannell, 17-11-2022

emapsite™
plans