


FOR CONSTRUCTION
PURPOSES DO NOT SCALE

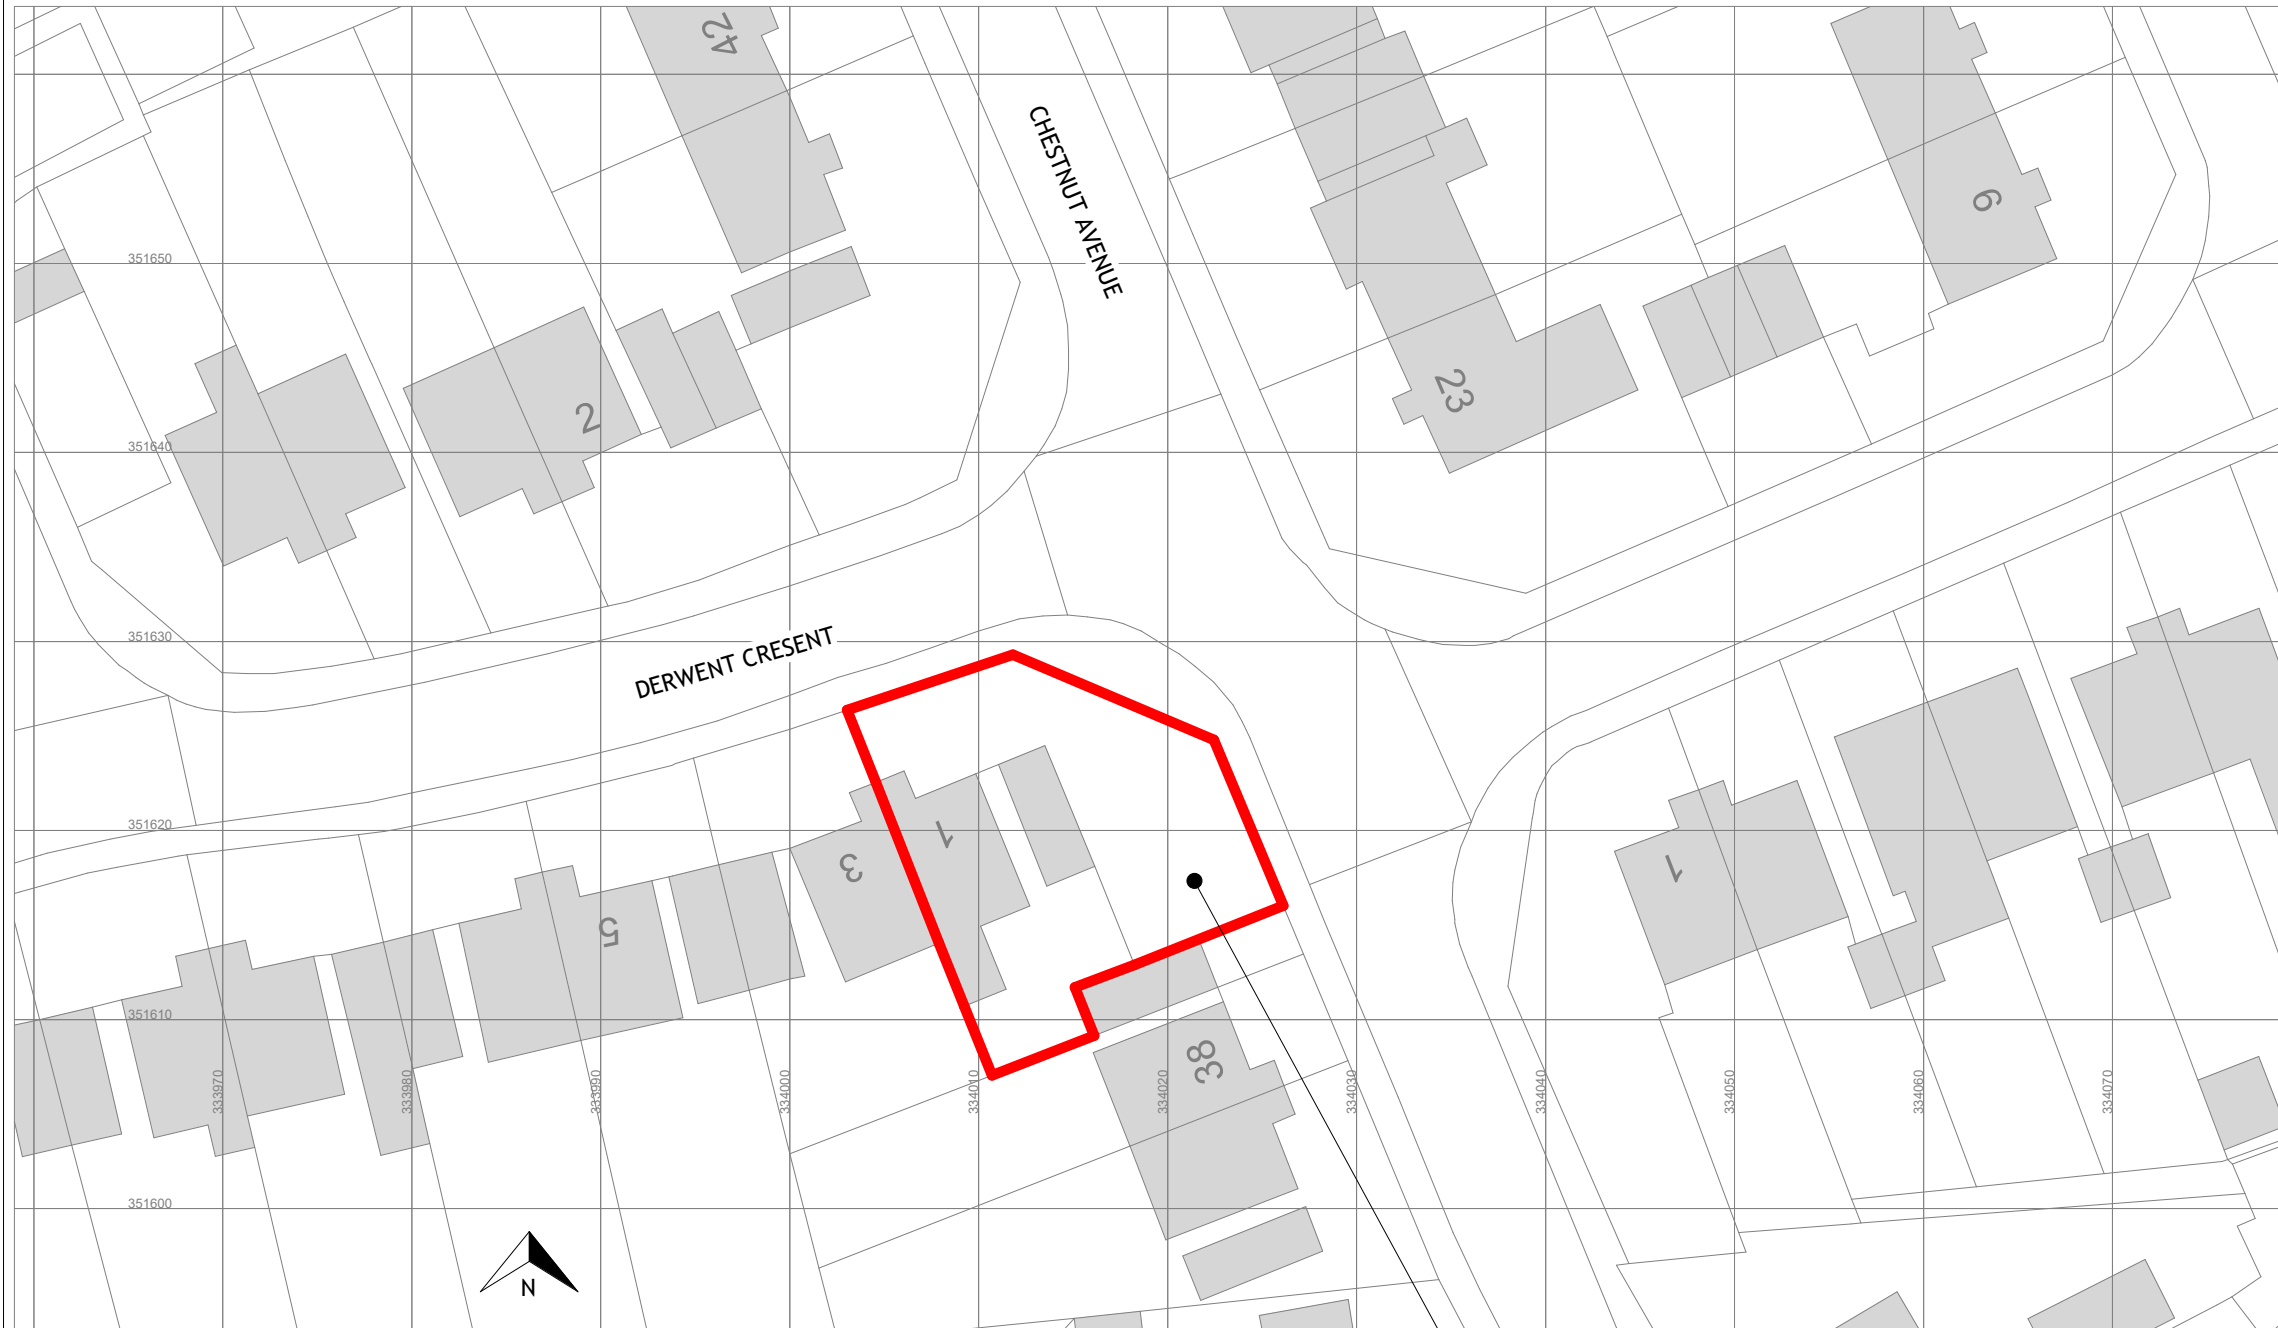

1 **BLOCK PLAN**
1 : 400

PROPOSED SITE
No 1 DERWENT CRESENT
ACTON, WREXHAM. LL12 7YN

P2	ISSUED FOR PLANNING APPROVAL	30/08/22
P1	ISSUED FOR CLIENT COMMENT	19/08/22

DRAWING STATUS:
PLANNING APPROVAL

CLIENT:
Mr & Mrs I. ROGERS

PROJECT:
**SIDE EXTENSION / BOUNDARY FENCING -
1 DERWENT CRESENT, ACTON,
WREXHAM. LL12 7YN**

TITLE:
BLOCK PLAN

	DRAWN BY: CAD	DATE: AUG. '22
SCALE: @A3 1 : 400	DRAWING No: 01	REV: P2