

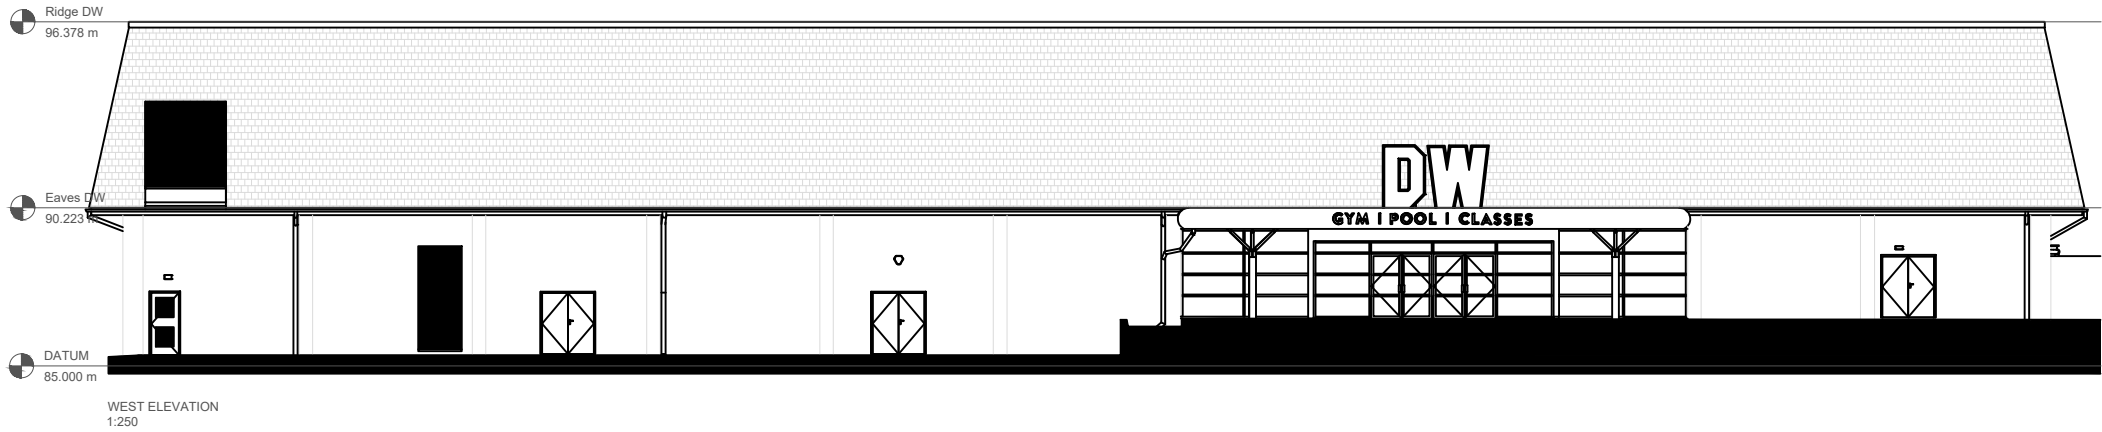
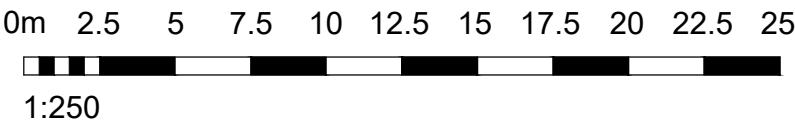
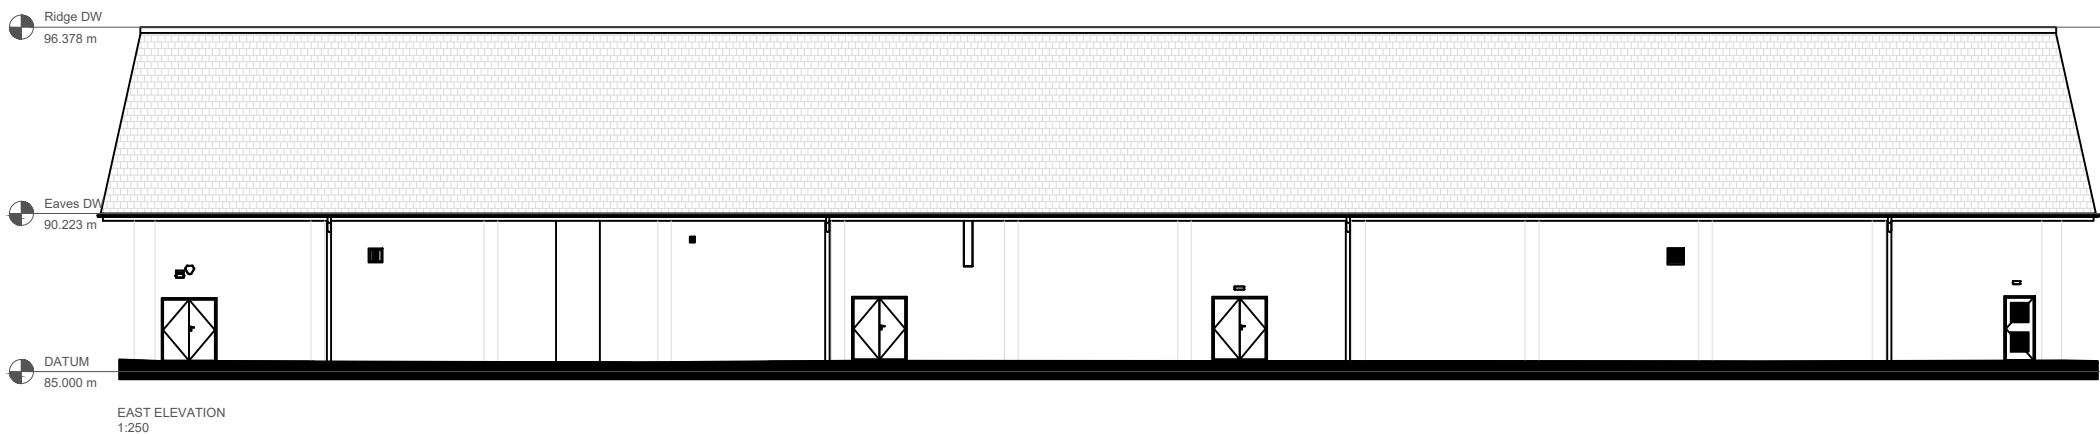


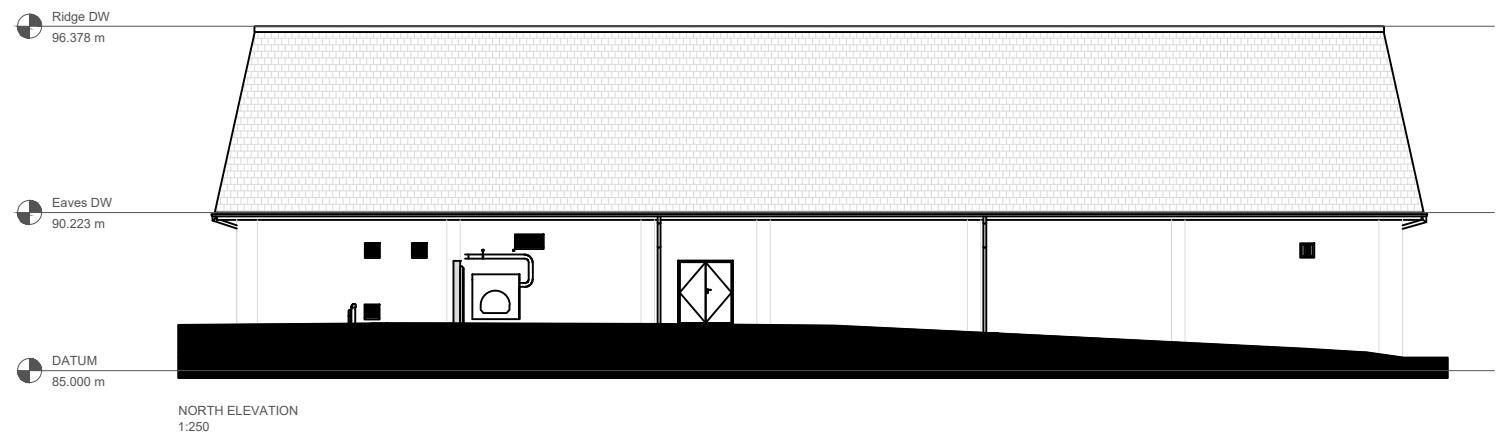

1. Do not scale this drawing - if in doubt ask.
2. All sizes to be checked on site prior to construction.
3. This drawing is the copyright of the author.

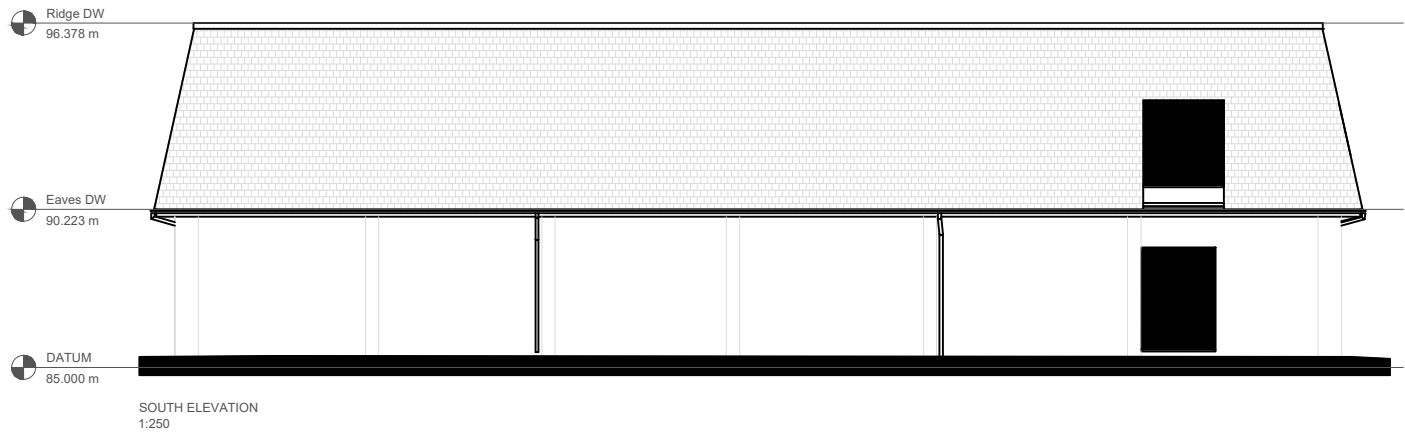

smith design associates
www.smithdesign.co.uk

Chartered Architects
16 Lynedoch Crescent, Glasgow G3 6EQ
0141 353 3501

client
Ediston Real Estate

project
Proposed Alterations to Unit H
Plas Coch Retail Park, WREXHAM

drawing
Existing Elevations
original size
A3

scale
1:250
drawn
SMC

date
13.08.2021
checked
-

status
PLANNING
passed
-

job no.
G2983
drawing no.
AL(0)005
revision
-