



Section AA along Northern Access - Existing & Proposed Floodlights

2
1 : 500

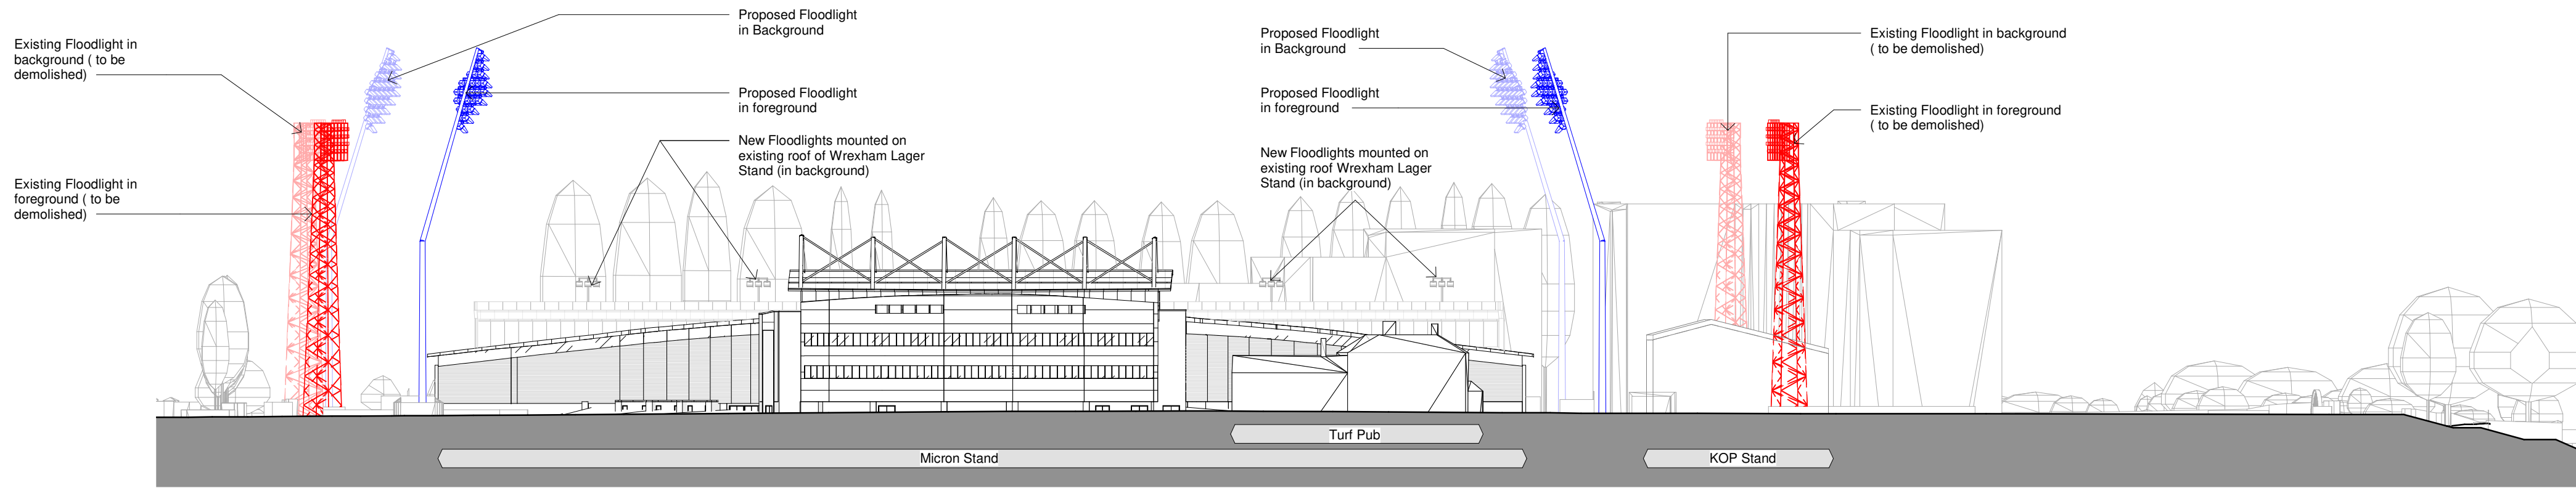


Section BB along Mold Road - Existing & Proposed Floodlights


1
1 : 500

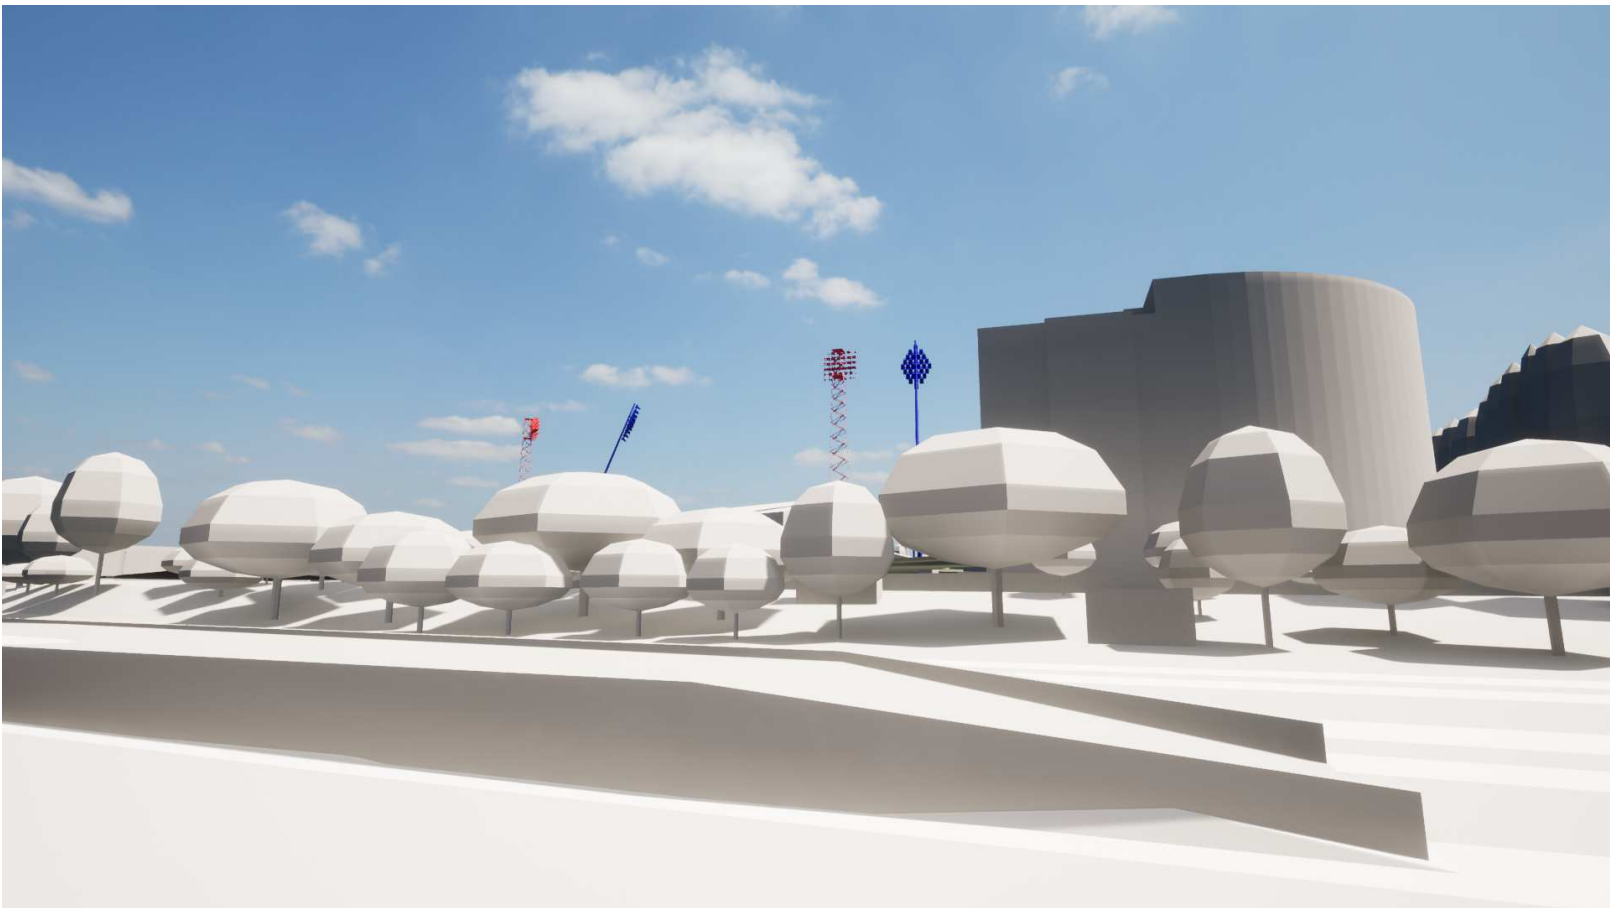

Perspective 01 - Looking West from Wrexham General Station

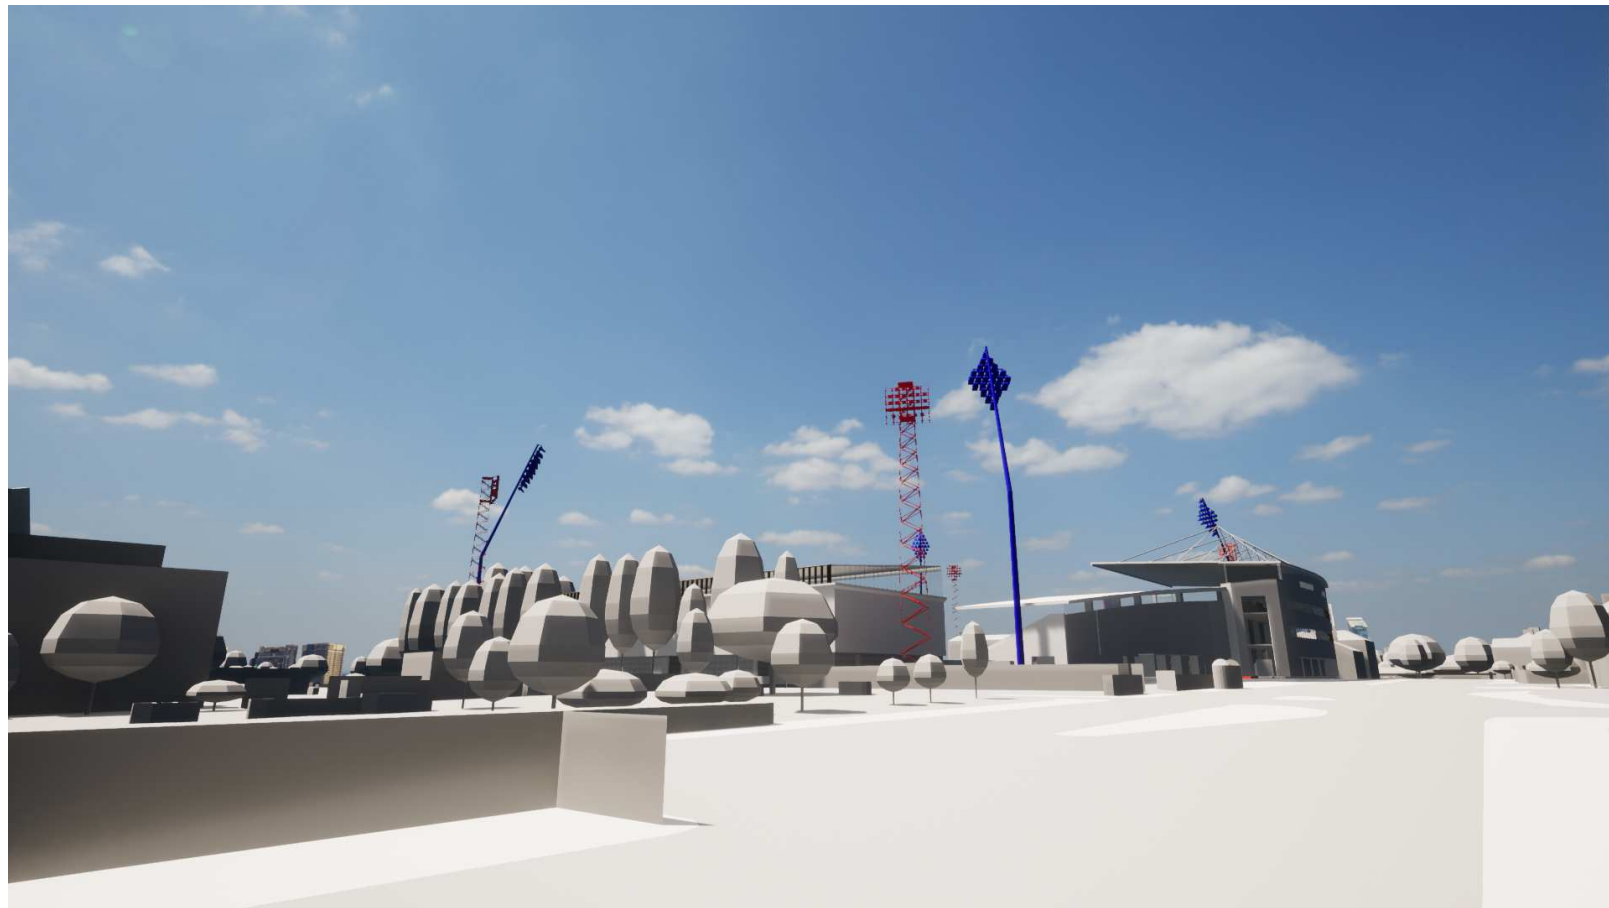

Perspective 02 - Looking East along Mold Road

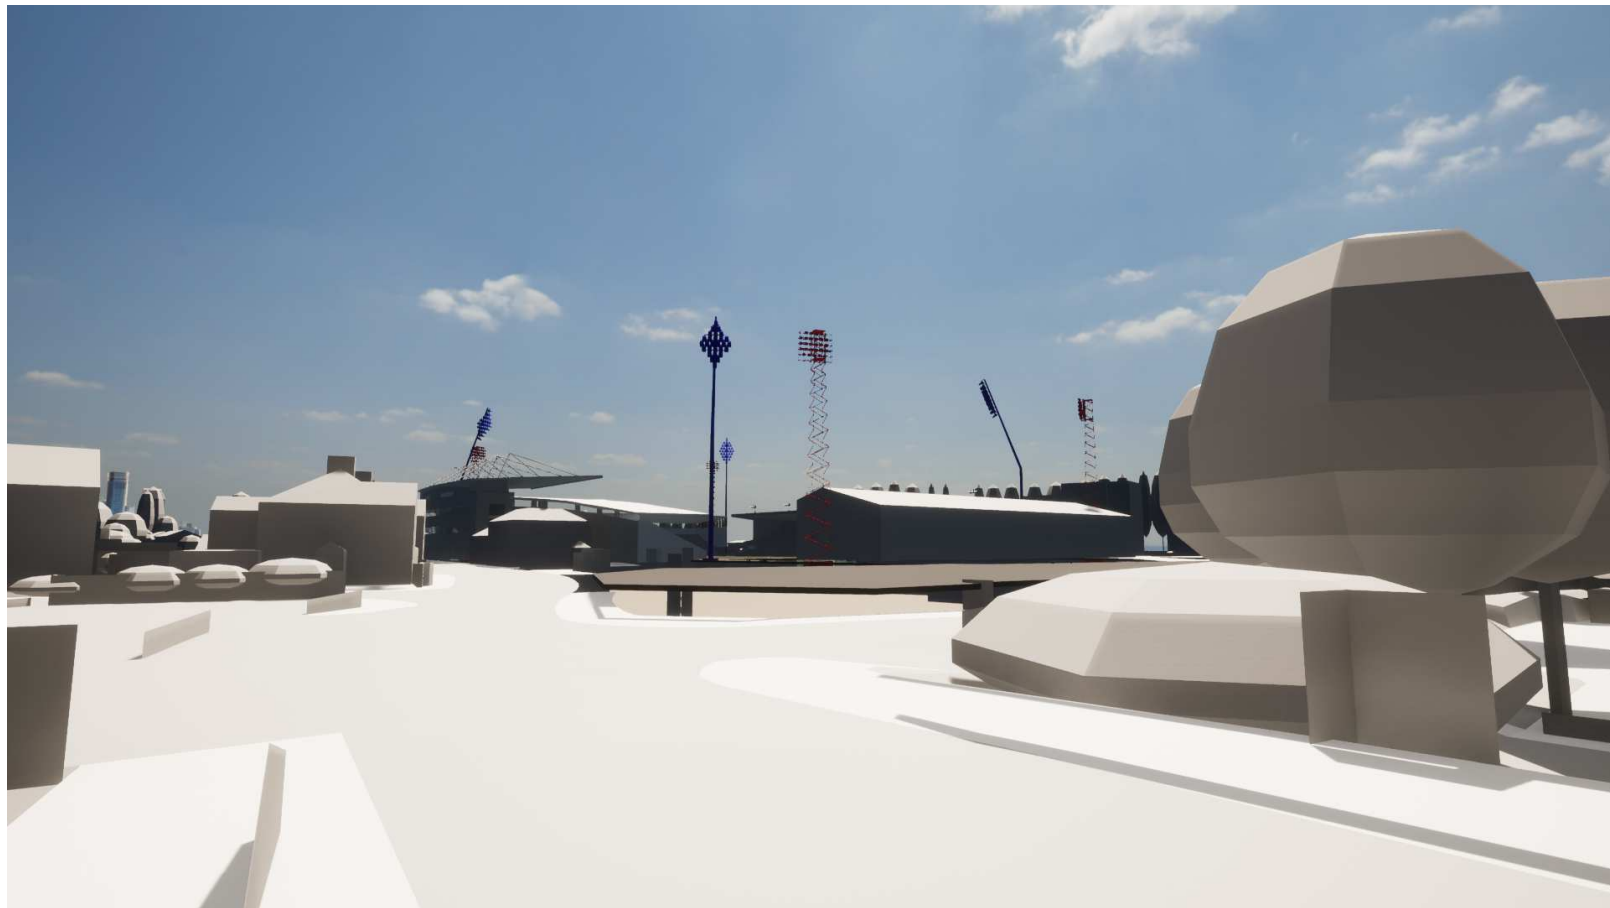


Perspective 03 - Looking North West along Mold Road

NOTES
All dimensions and levels to be checked on site
Any discrepancies are to be reported to the Architect before any work commences
This drawing shall not be scaled to ascertain any dimensions, work to figured dimensions only
This drawing shall not be reproduced without express written permission from AFL Architects Ltd.

DISCLAIMER
When this drawing is issued in CAD, it is an uncontrolled version issued for information only, to enable the recipient to prepare their own documents/drawings for which they are solely responsible.

SOFTWARE INTEROPERABILITY
AFL prepared this drawing using Autodesk REVIT Architecture.
AFL does not accept liability for any loss or degradation of any information held in the drawing resulting from the translation from the original file format to any other file format or from the recipients reading of it in any other programme.

KEY
Existing floodlights to be demolished
Proposed new floodlights

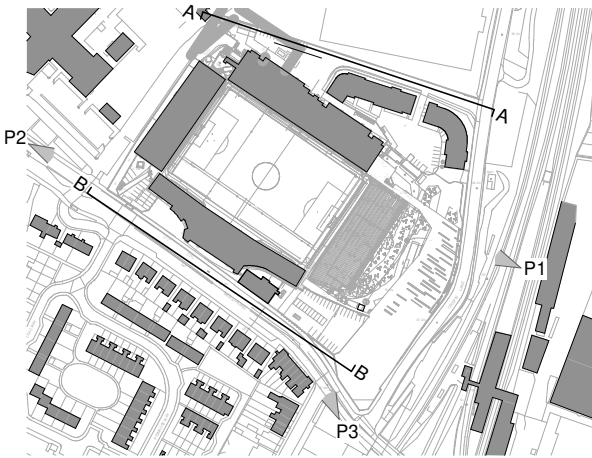

Key Plan

P2 08.06.22 WR PLANNING ISSUE
P1 24.05.22 WR First Issue

rev no.	rev date	rev by	description
project			

KOP Redevelopment

location

Racecourse Stadium

Employer

client



AFL Architects
1st Floor
St Georges House
56 Peter Street
Manchester M2 3NQ

t: +44(0)161 236 6263
f: +44(0)161 236 6484

w: www.afl-architects.com
e: mail@afl-uk.com

twitter.com/AFLArchitects

key plan



drawing title

Existing and Proposed Floodlights

AFL job number scale @ A1 drawn AK checked WR

211509 As indicated rev date 08.06.22

dwg purpose	status	rev
PLANNING	S2	P2

bim project origin zone level type role 5-digit no.

211509-AFL-ZZ-ZZ-DR-A-00301