


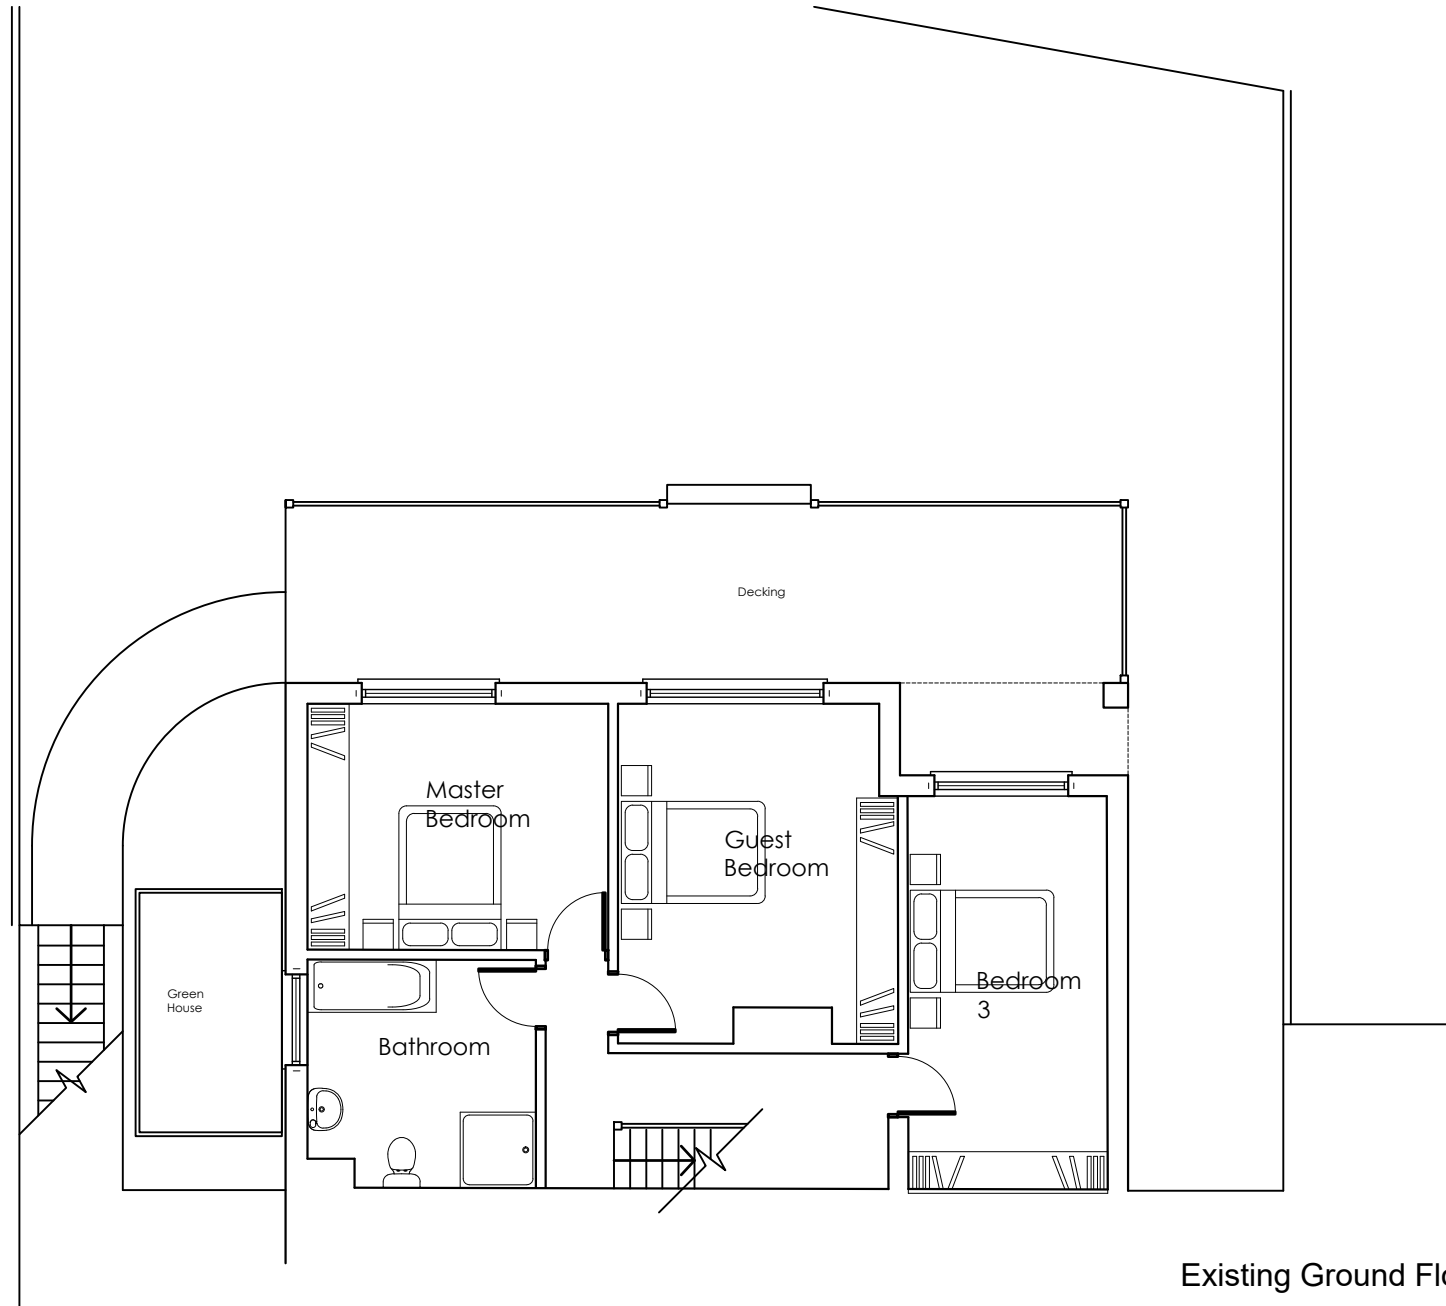

Monastir,  
Middle Road,  
Coedpoeth

Existing Ground Floor 1:100 @ A4