

0m 2m 4m 6m 8m A1

VISUAL SCALE 1:100 @ A1

This drawing must be printed in colour to be read correctly

Notes


Figured dimensions are to be used in all case.  
Dimensions should not be scaled from drawing  
All existing dimensions should be checked on site before commencement of the work.  
Any discrepancies in dimensions should be clarified with the Architect prior to commencement of the work.  
No deviation from this drawing will be permitted without the prior written consent of the Architect.  
This drawing is to be read in conjunction with all the relevant Mechanical and Electrical drawings.  
This drawing is to be read in conjunction with the relevant Structural Engineer's drawings, structural calculations and recommendations.  
This drawing is to be read in conjunction with the relevant Fire Safety Strategy drawings

This drawing must be read in conjunction with LMA drawing 7500\_Strategy\_DesignersRiskAssessment which indicates all current and active designers risks that have been identified by Lovelock Mitchell Architects in accordance with the CDM Regulations 2015.


This drawing is copyright and to be returned to the architect on completion of the contract.

N1  
7501


| Note of Amendments to Permitted Scheme |                                       |
|----------------------------------------|---------------------------------------|
| No.                                    | Amendment                             |
| 1                                      | extended part raised by 1.22m         |
| 2                                      | stair amended, with solid balustrades |
| 3                                      | wall profile amended                  |
| 4                                      | roof rear wall amended                |
| 5                                      | chimneys relocated back from facade   |
| 6                                      | pipes added                           |

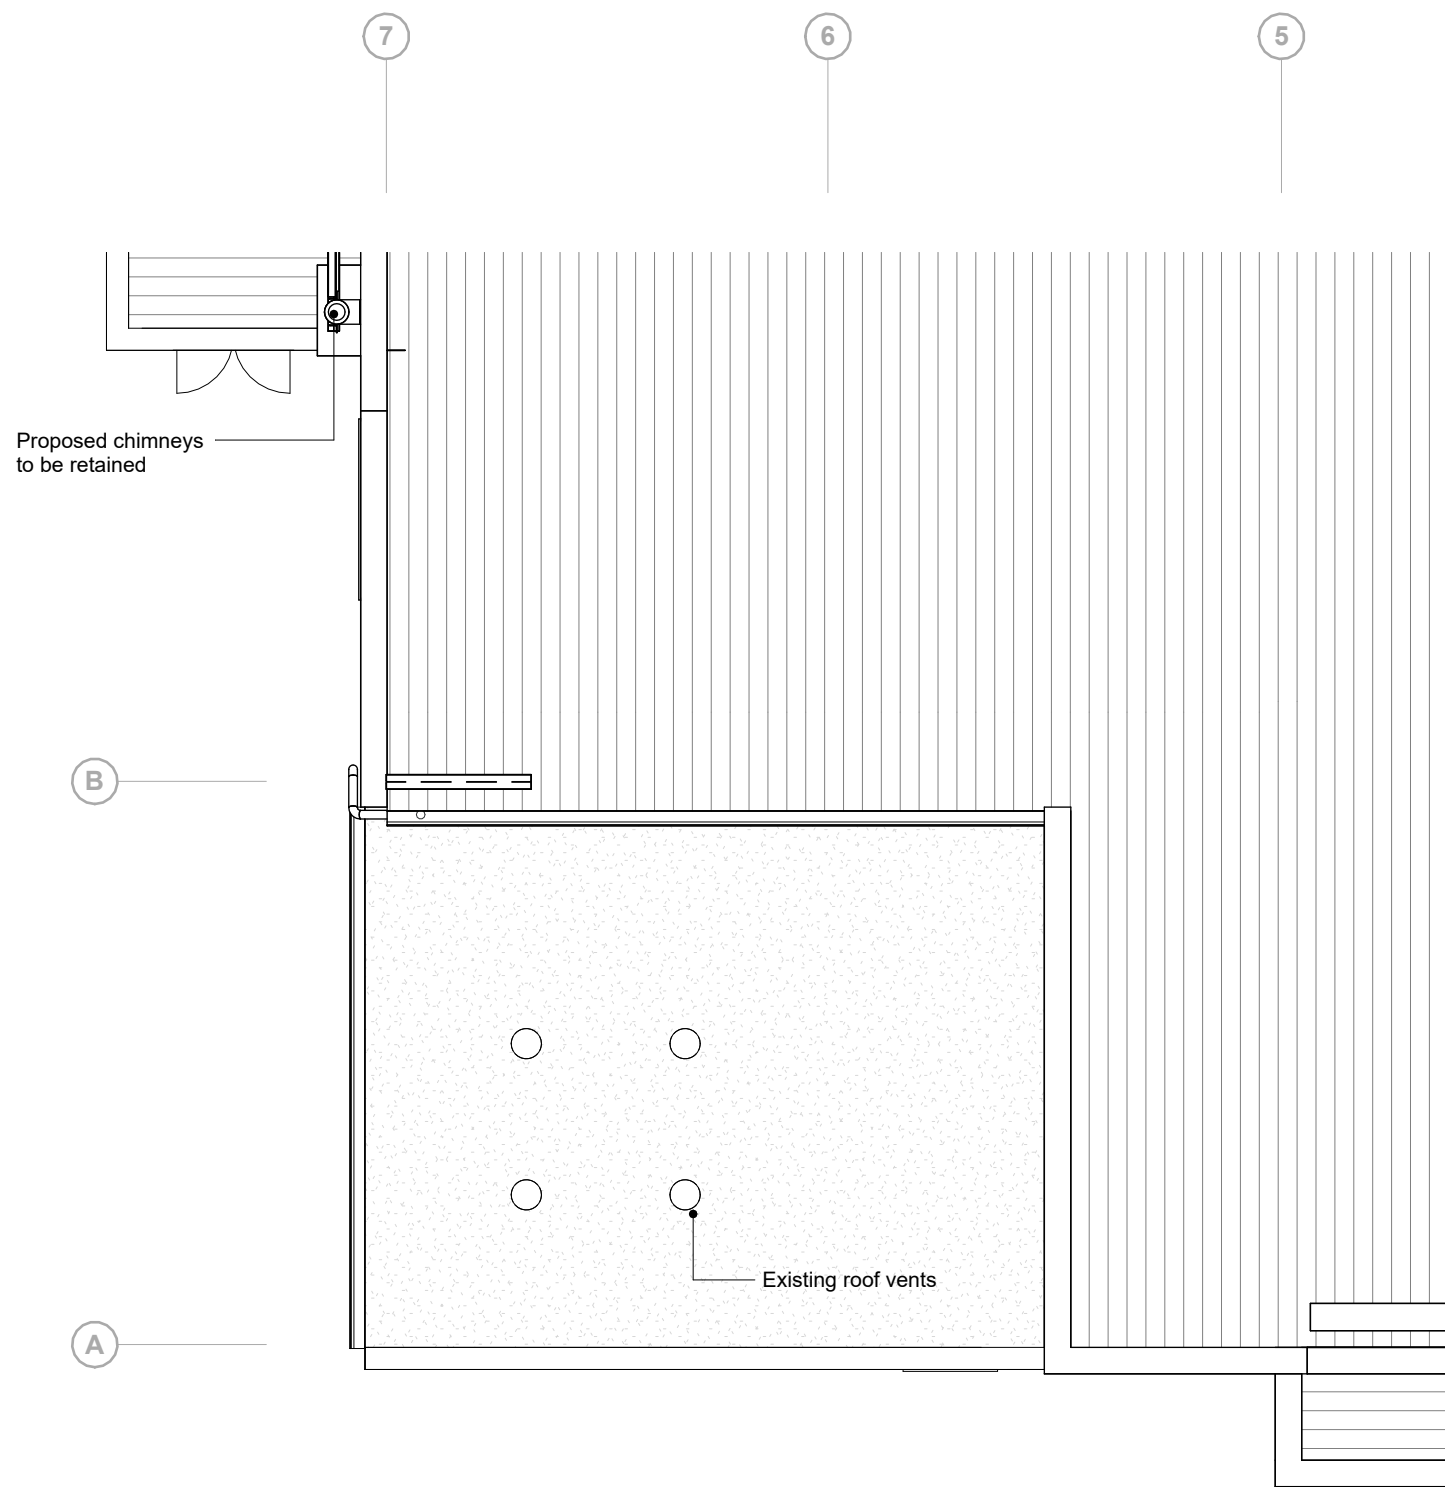


**2 Roof\_Existing**  
Scale: 1 : 100

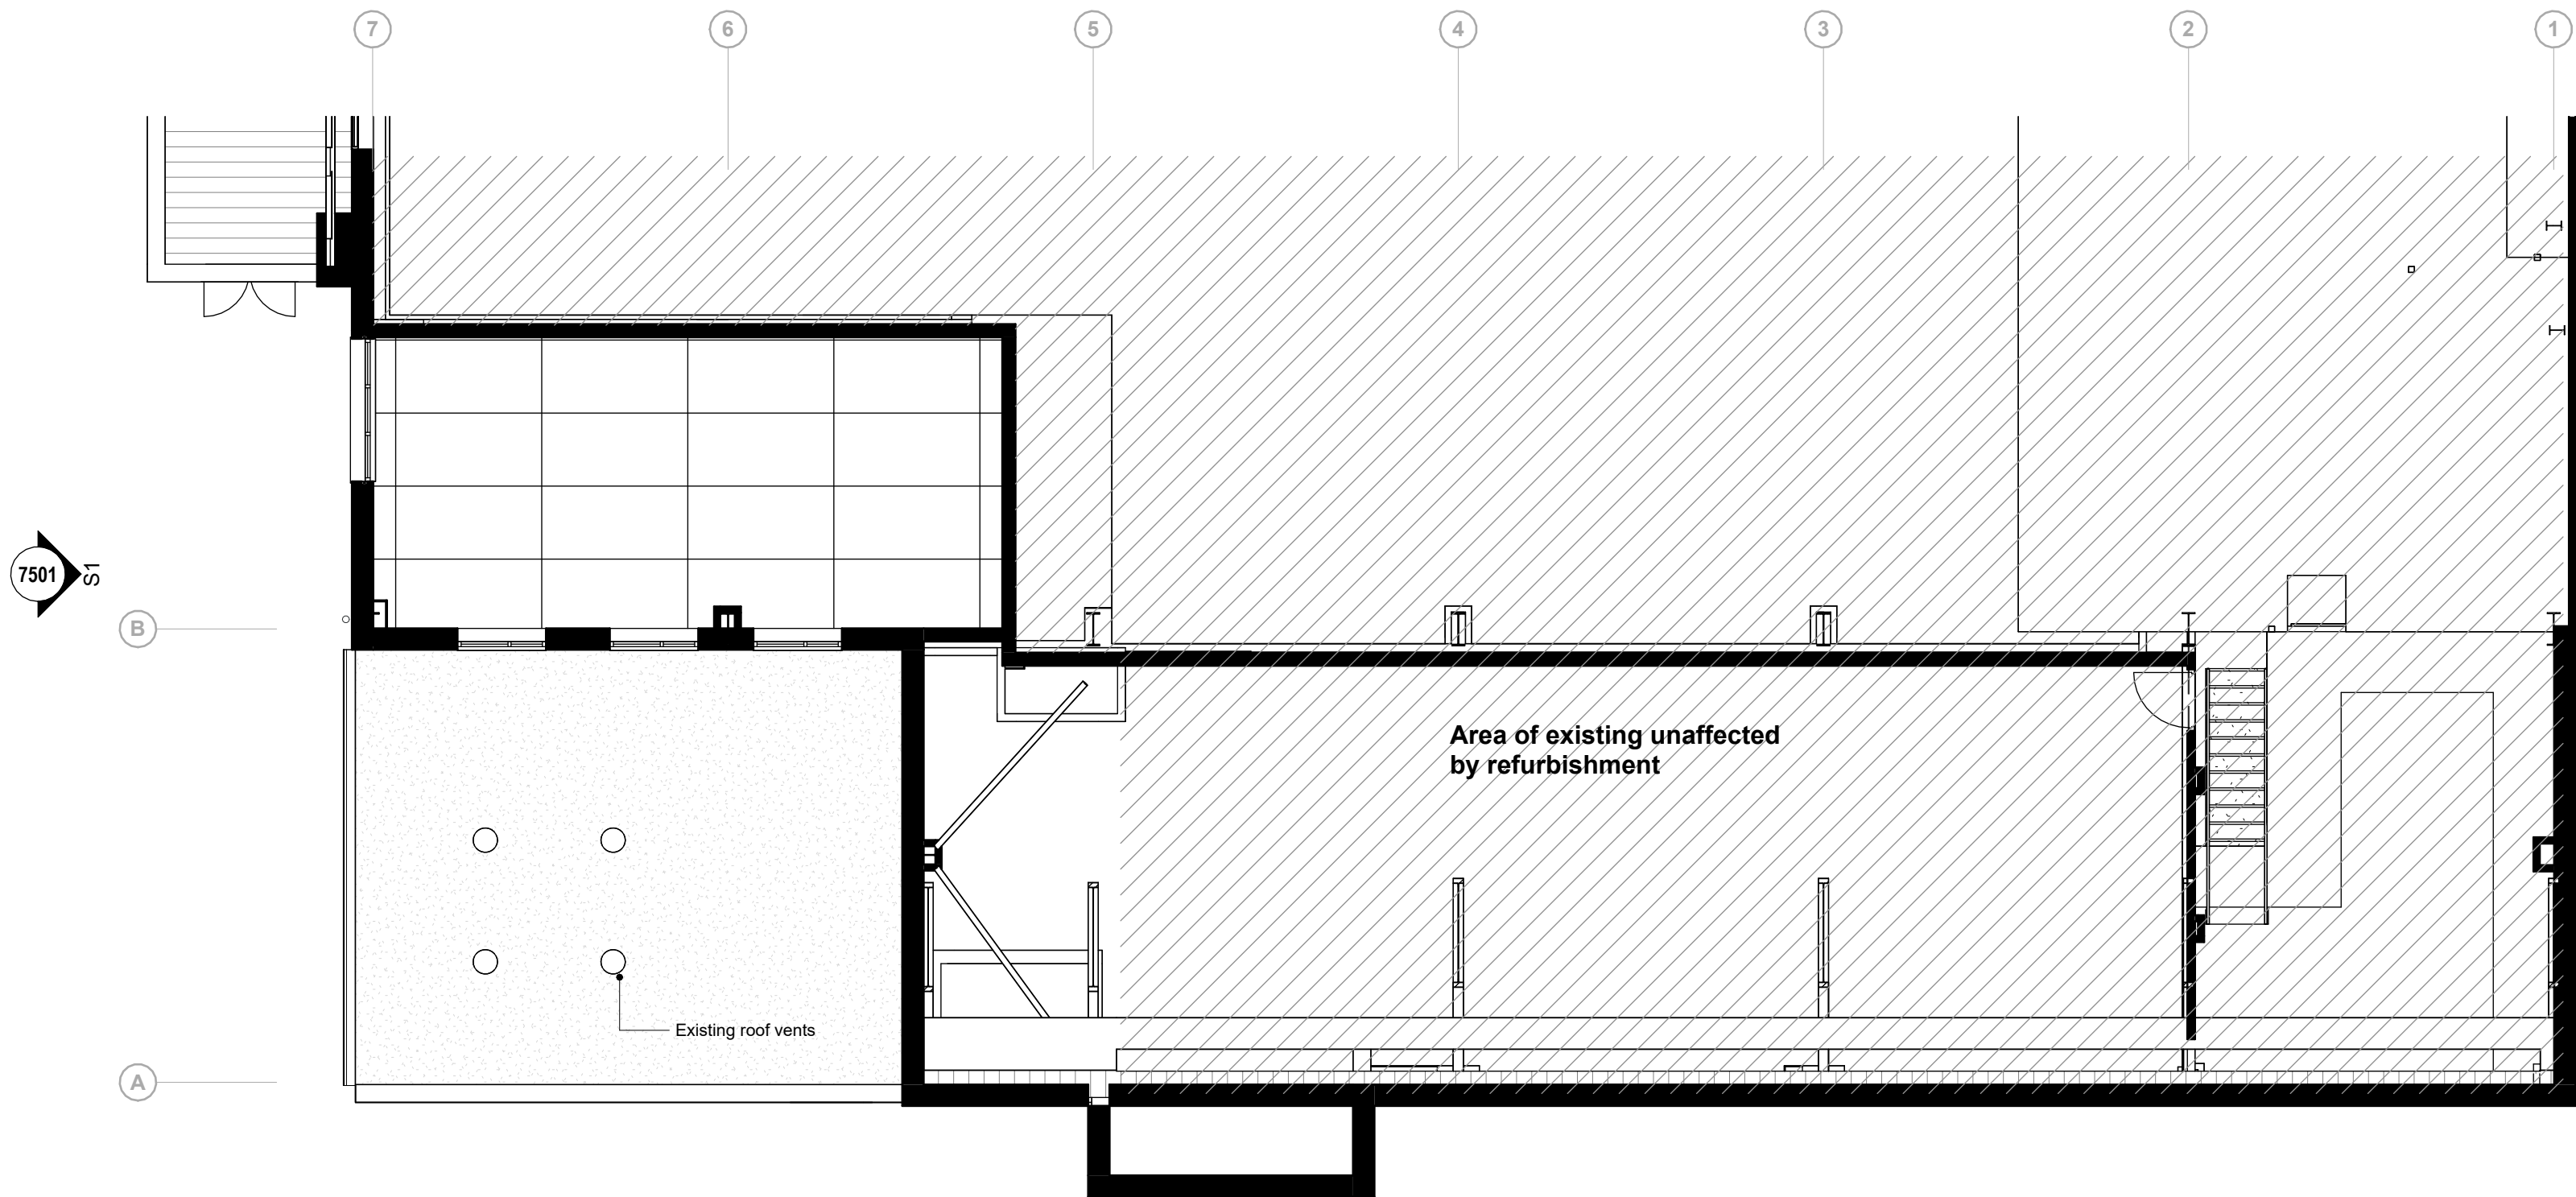

**2E LEVEL 2\_Existing**  
Scale: 1 : 100

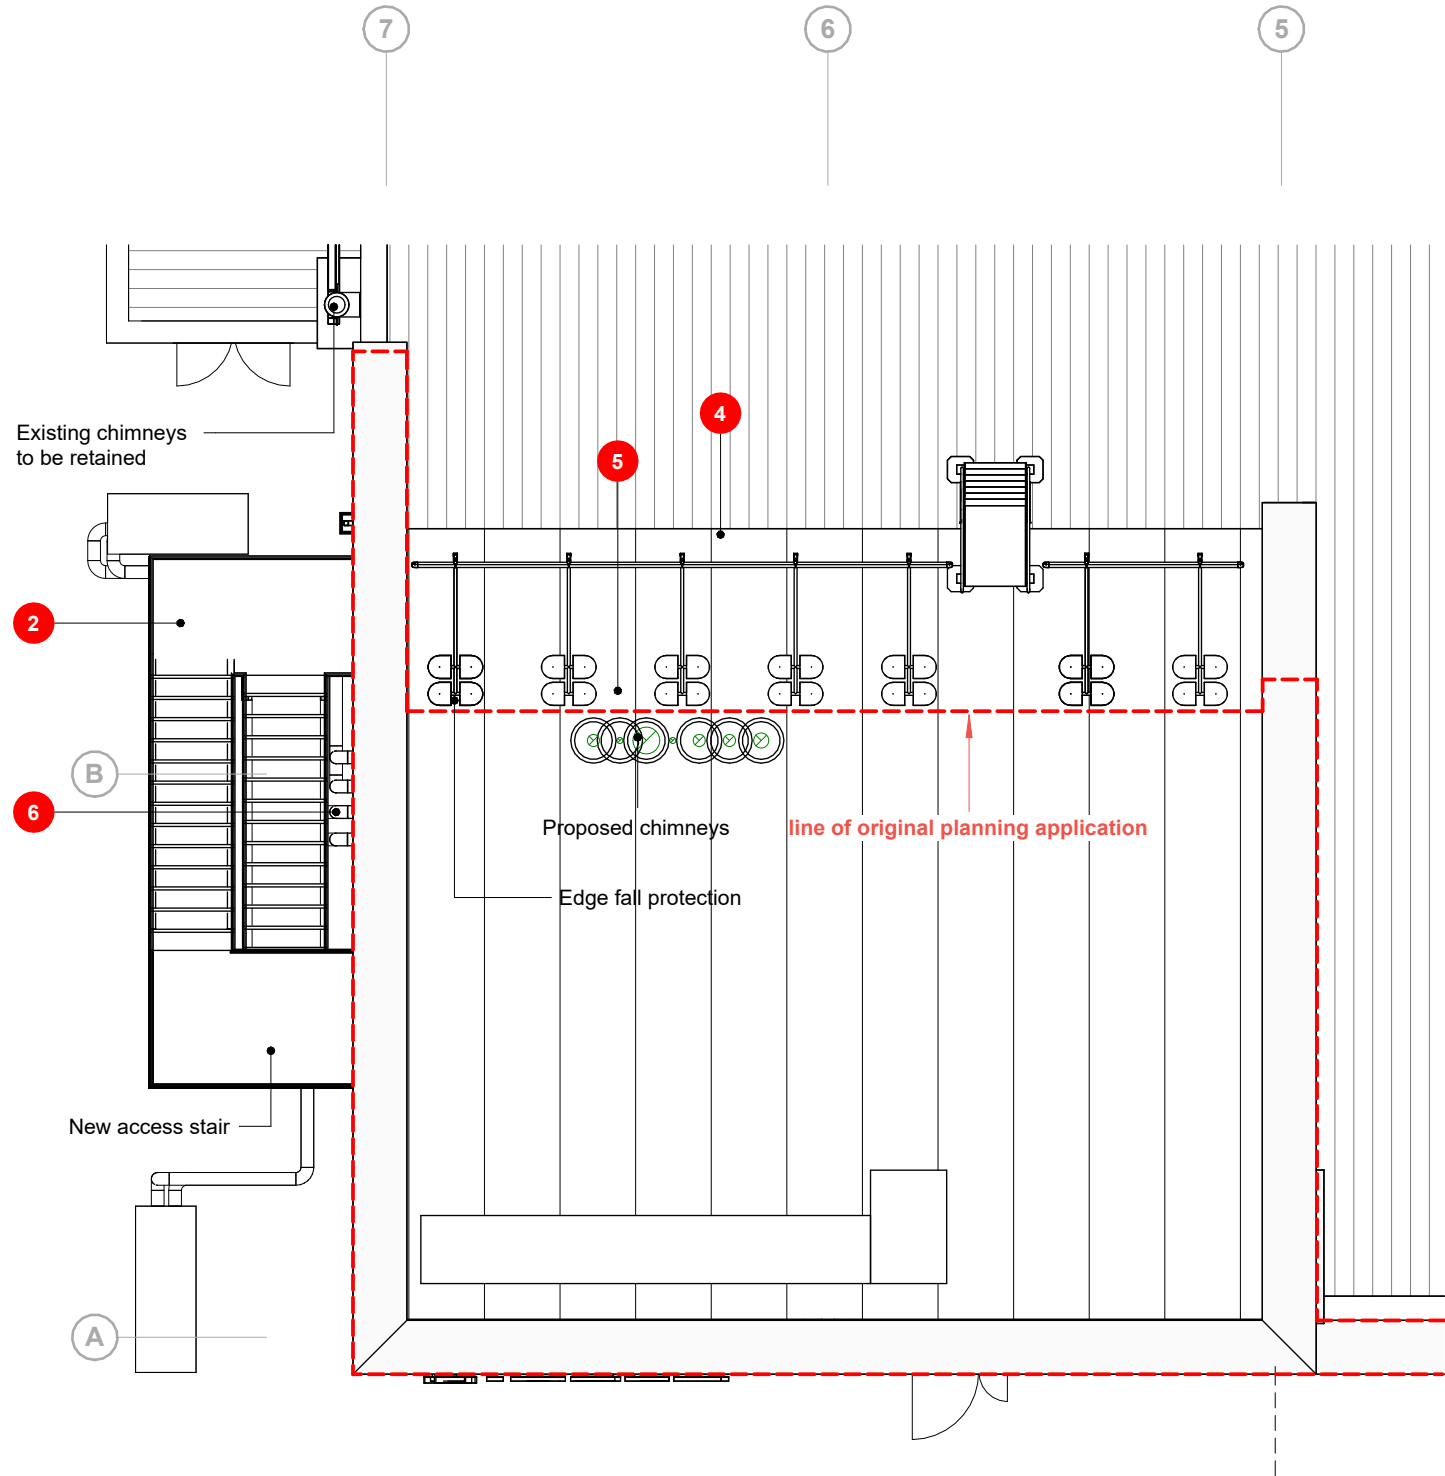

**1 Roof\_Proposed**  
Scale: 1 : 100

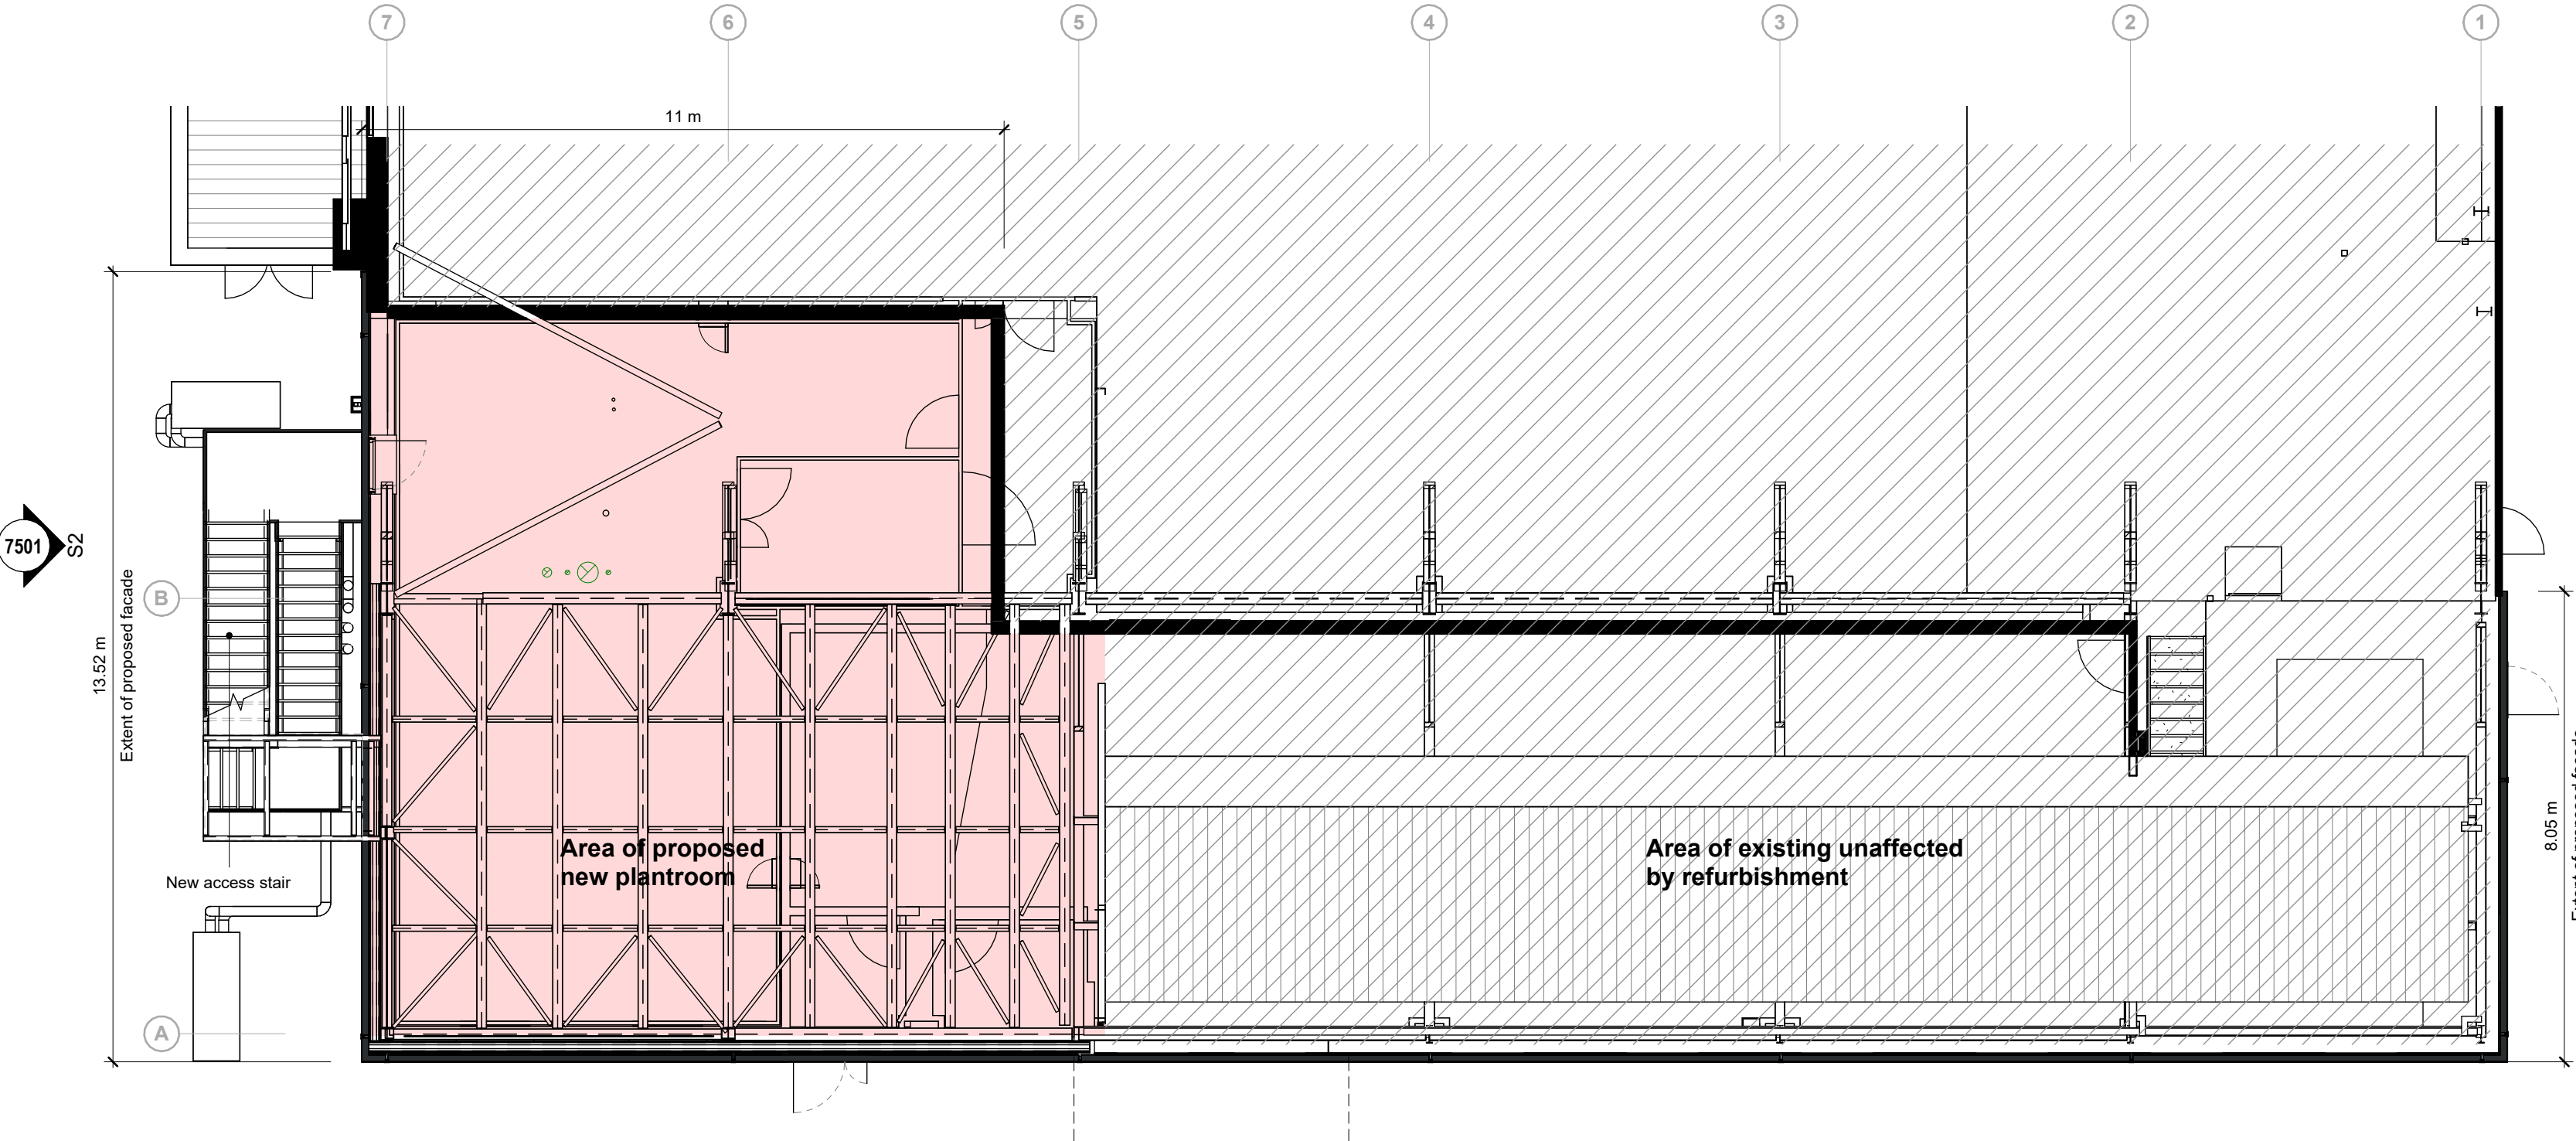

**2P LEVEL 2\_Proposed**  
Scale: 1 : 100

N2  
7501

|      |                                               |       |         |          |
|------|-----------------------------------------------|-------|---------|----------|
| P3   | ISSUED FOR PLANNING - Section 96A application | EmR   | EmR     | 22.11.22 |
| P2   | Issued for review                             | EmR   | EmR     | 26.07.22 |
| P1   | Issued for planning application               | EmR   | MR      | 21.12.21 |
| Rev. | Revision description                          | Drawn | Checked | Date     |



Lovelock Mitchell Architects  
3 Stanley Street, Chester, CH1 2LS  
Tel +44 (0) 1244 404321

e-mail: admin@lovelockmitchell.com  
web: www.lovelockmitchell.com

Project  
U10 Upstream Facility  
Ipsen, Wrexham

Title  
PlanningApp\_Application\_Plans\_2

| LMA Project |            | Drawing number |       |      |      |               | Rev. |
|-------------|------------|----------------|-------|------|------|---------------|------|
| Project     | Originator | Zone           | Level | Type | Rev. | Drawingnumber |      |
| 1850        | IPU        | LMA            | XX    | 02   | DR   | A 7503        | P3   |