


PRINTED:		05/08/2022 18:13:36		
REV:	DESCRIPTION:	DATE:	BY:	CHK:
P1	INITIAL ISSUE FOR COMMENTS	28.11.2021	GJ	DP
P2	CLIENT COMMENTS	29.01.2022	GJ	DP
P3	CLIENT COMMENTS	01.04.2022	ME	GJ
P4	CLIENT COMMENT	04.08.2022	MM	GJ
P5	CLIENT COMMENTS	05.08.2022	GJ	DP



Site
SCALE: 1 : 500

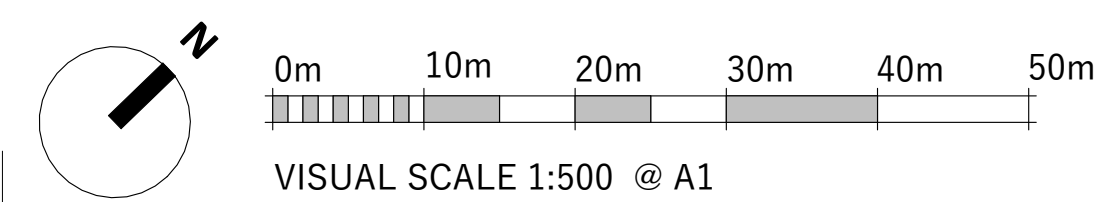

DRAWING STATUS: FOR INFORMATION	STATUS: S3
DRAWING No: GCC-SAL-A1-ZZ-DR-A-0003	PROJECT No: P1085
SCALE: 1 : 500@A1	REVISION: P5