


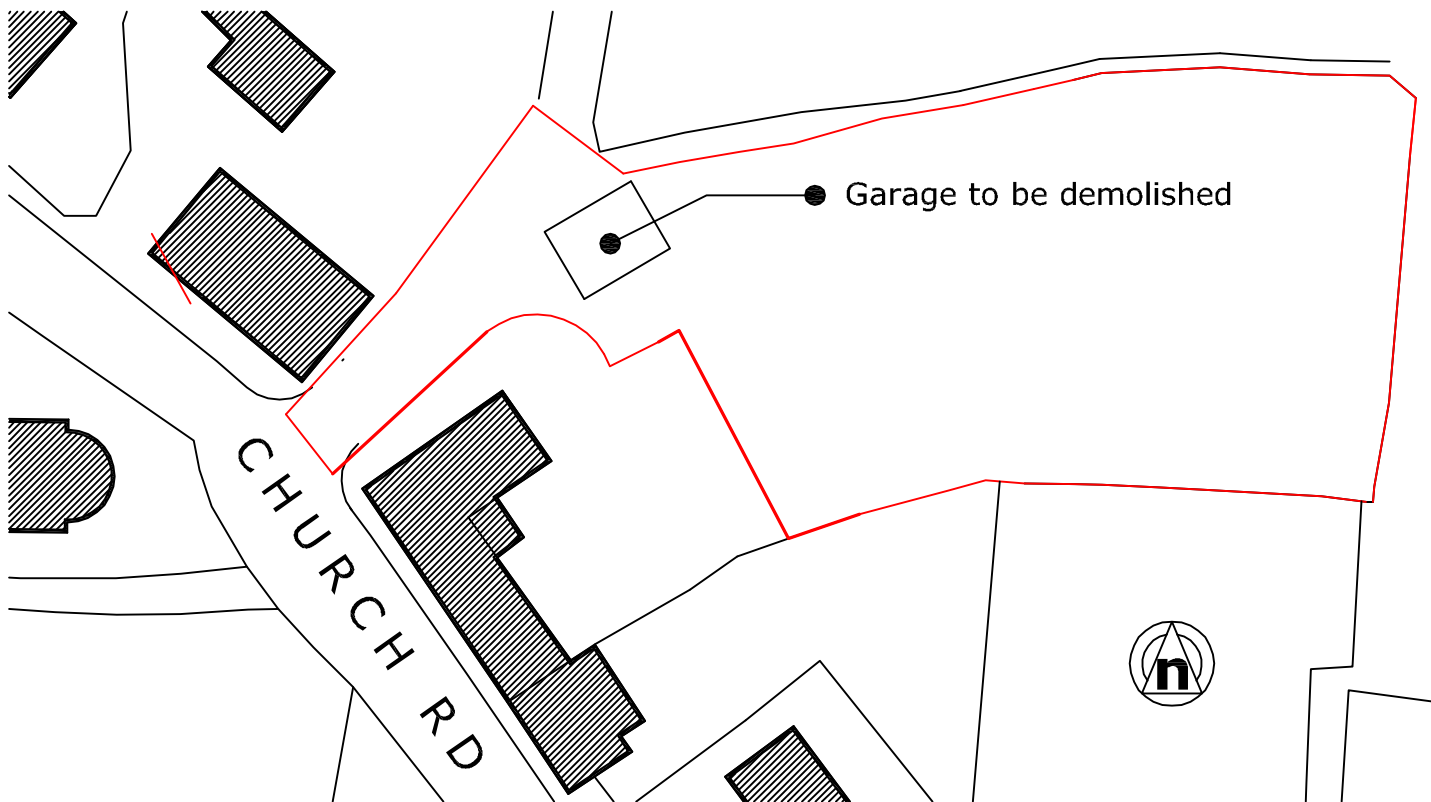

DEMOLITION PLAN 1:500

	CLIENT Mr & Mrs McLoughlin		
	PROJECT Land to the Rear of 1 Church View, Worthenbury		
	DRAWING Demolition Plan		
	DATE 20/05/2021	NUMBER W012	REV A
	SCALE 1:500 at A4		