


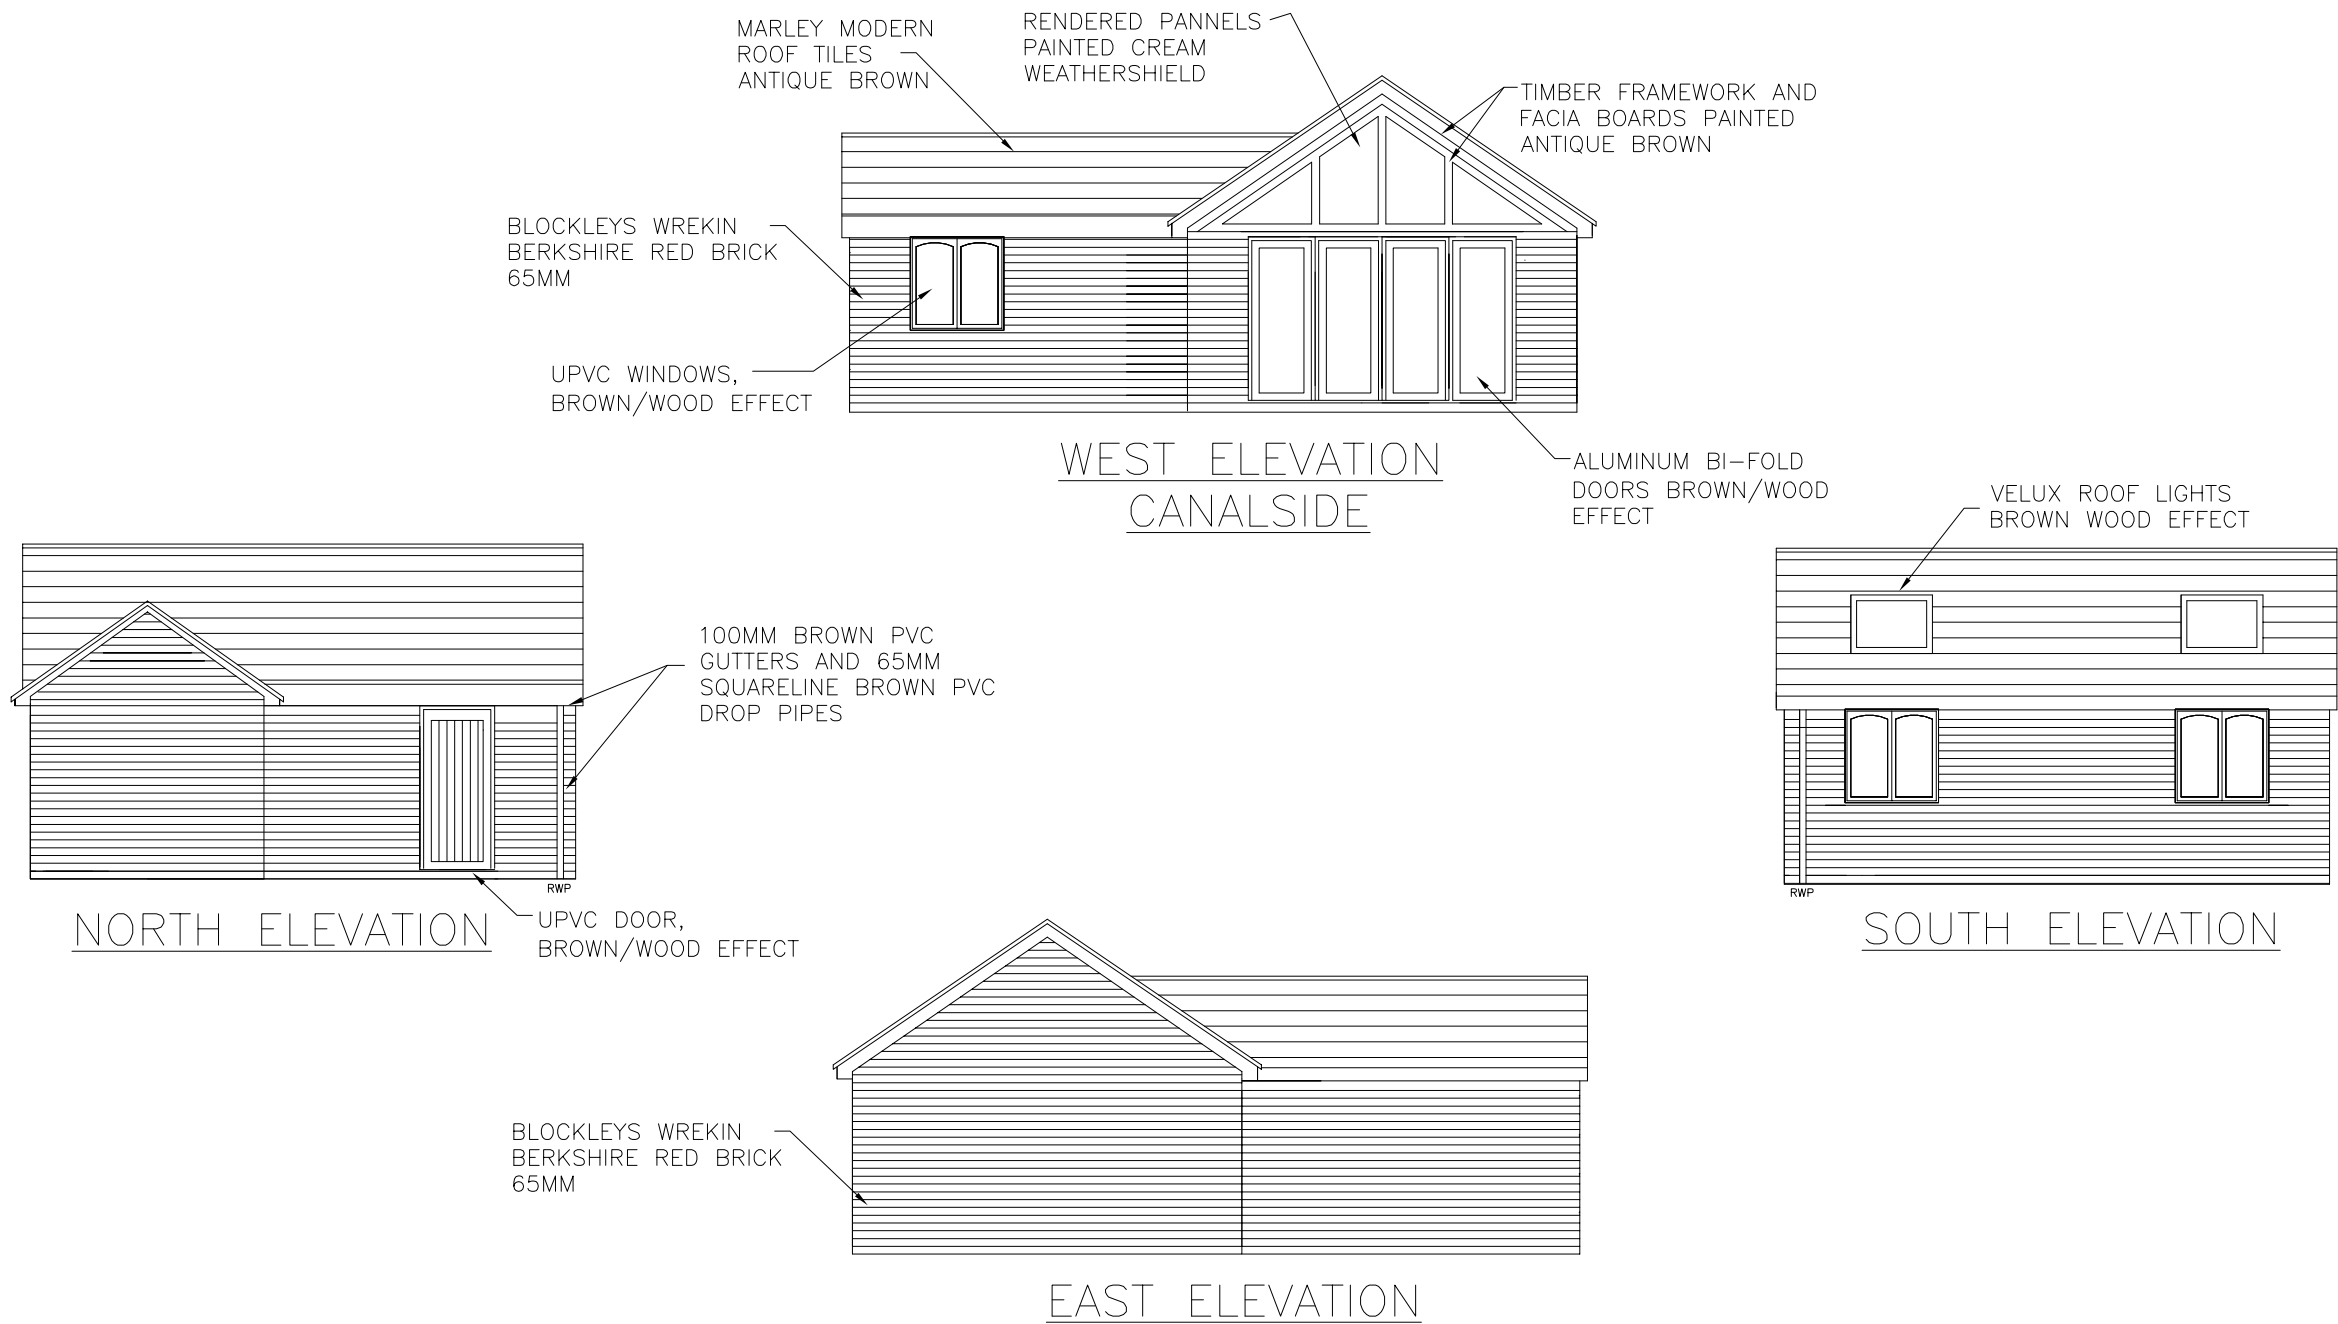

ALL WORKS TO BE AGREED WITH THE LOCAL AUTHORITY PLANNING DEPT & THE BUILDING CONTROL OFFICER ON SITE TO ENSURE THAT THE WORK COMPLIES WITH BUILDING REGULATIONS, PLANNING CONDITIONS & ALL RELEVANT CODES OF PRACTICE. ALL MATERIALS & COMPONENTS TO BE INSTALLED IN ACCORDANCE WITH MANUFACTURES INSTRUCTIONS. ALL DIMENSIONS TO BE CHECKED ON SITE PRIOR TO COMMENCING WORK. DO NOT SCALE OFF THIS DRAWING.

A	NEW ISSUE	07/04/22
Rev	Description	Date

STOKES DESIGN & BUILD
WATERSIDE
THE MOORINGS
CANAL SIDE
BETTISFIELD
WHITCHURCH
SHROPSHIRE
SY13 2LJ

Tel: 01948 710385

Email: stokesdesign465@aol.com

Client.	MR B.K STOKES
Site Address.	BETTISFIELD BOATYARD THE MOORINGS, BETTISFIELD, WHITCHURCH, SHROPSHIRE. SY132LJ

Project	NEW DWELLING AT BETTISFIELD BOATYARD
---------	--------------------------------------

Title	EXTERNAL FINISHES DETAIL
-------	--------------------------

DRAWING NUMBER BR-2022-010	SCALE 1/100 @ A3		
	DATE	9/2/2022	REVISION A
	DRAWN BY	M.C STOKES	
	DESIGN BY	B.K STOKES	