



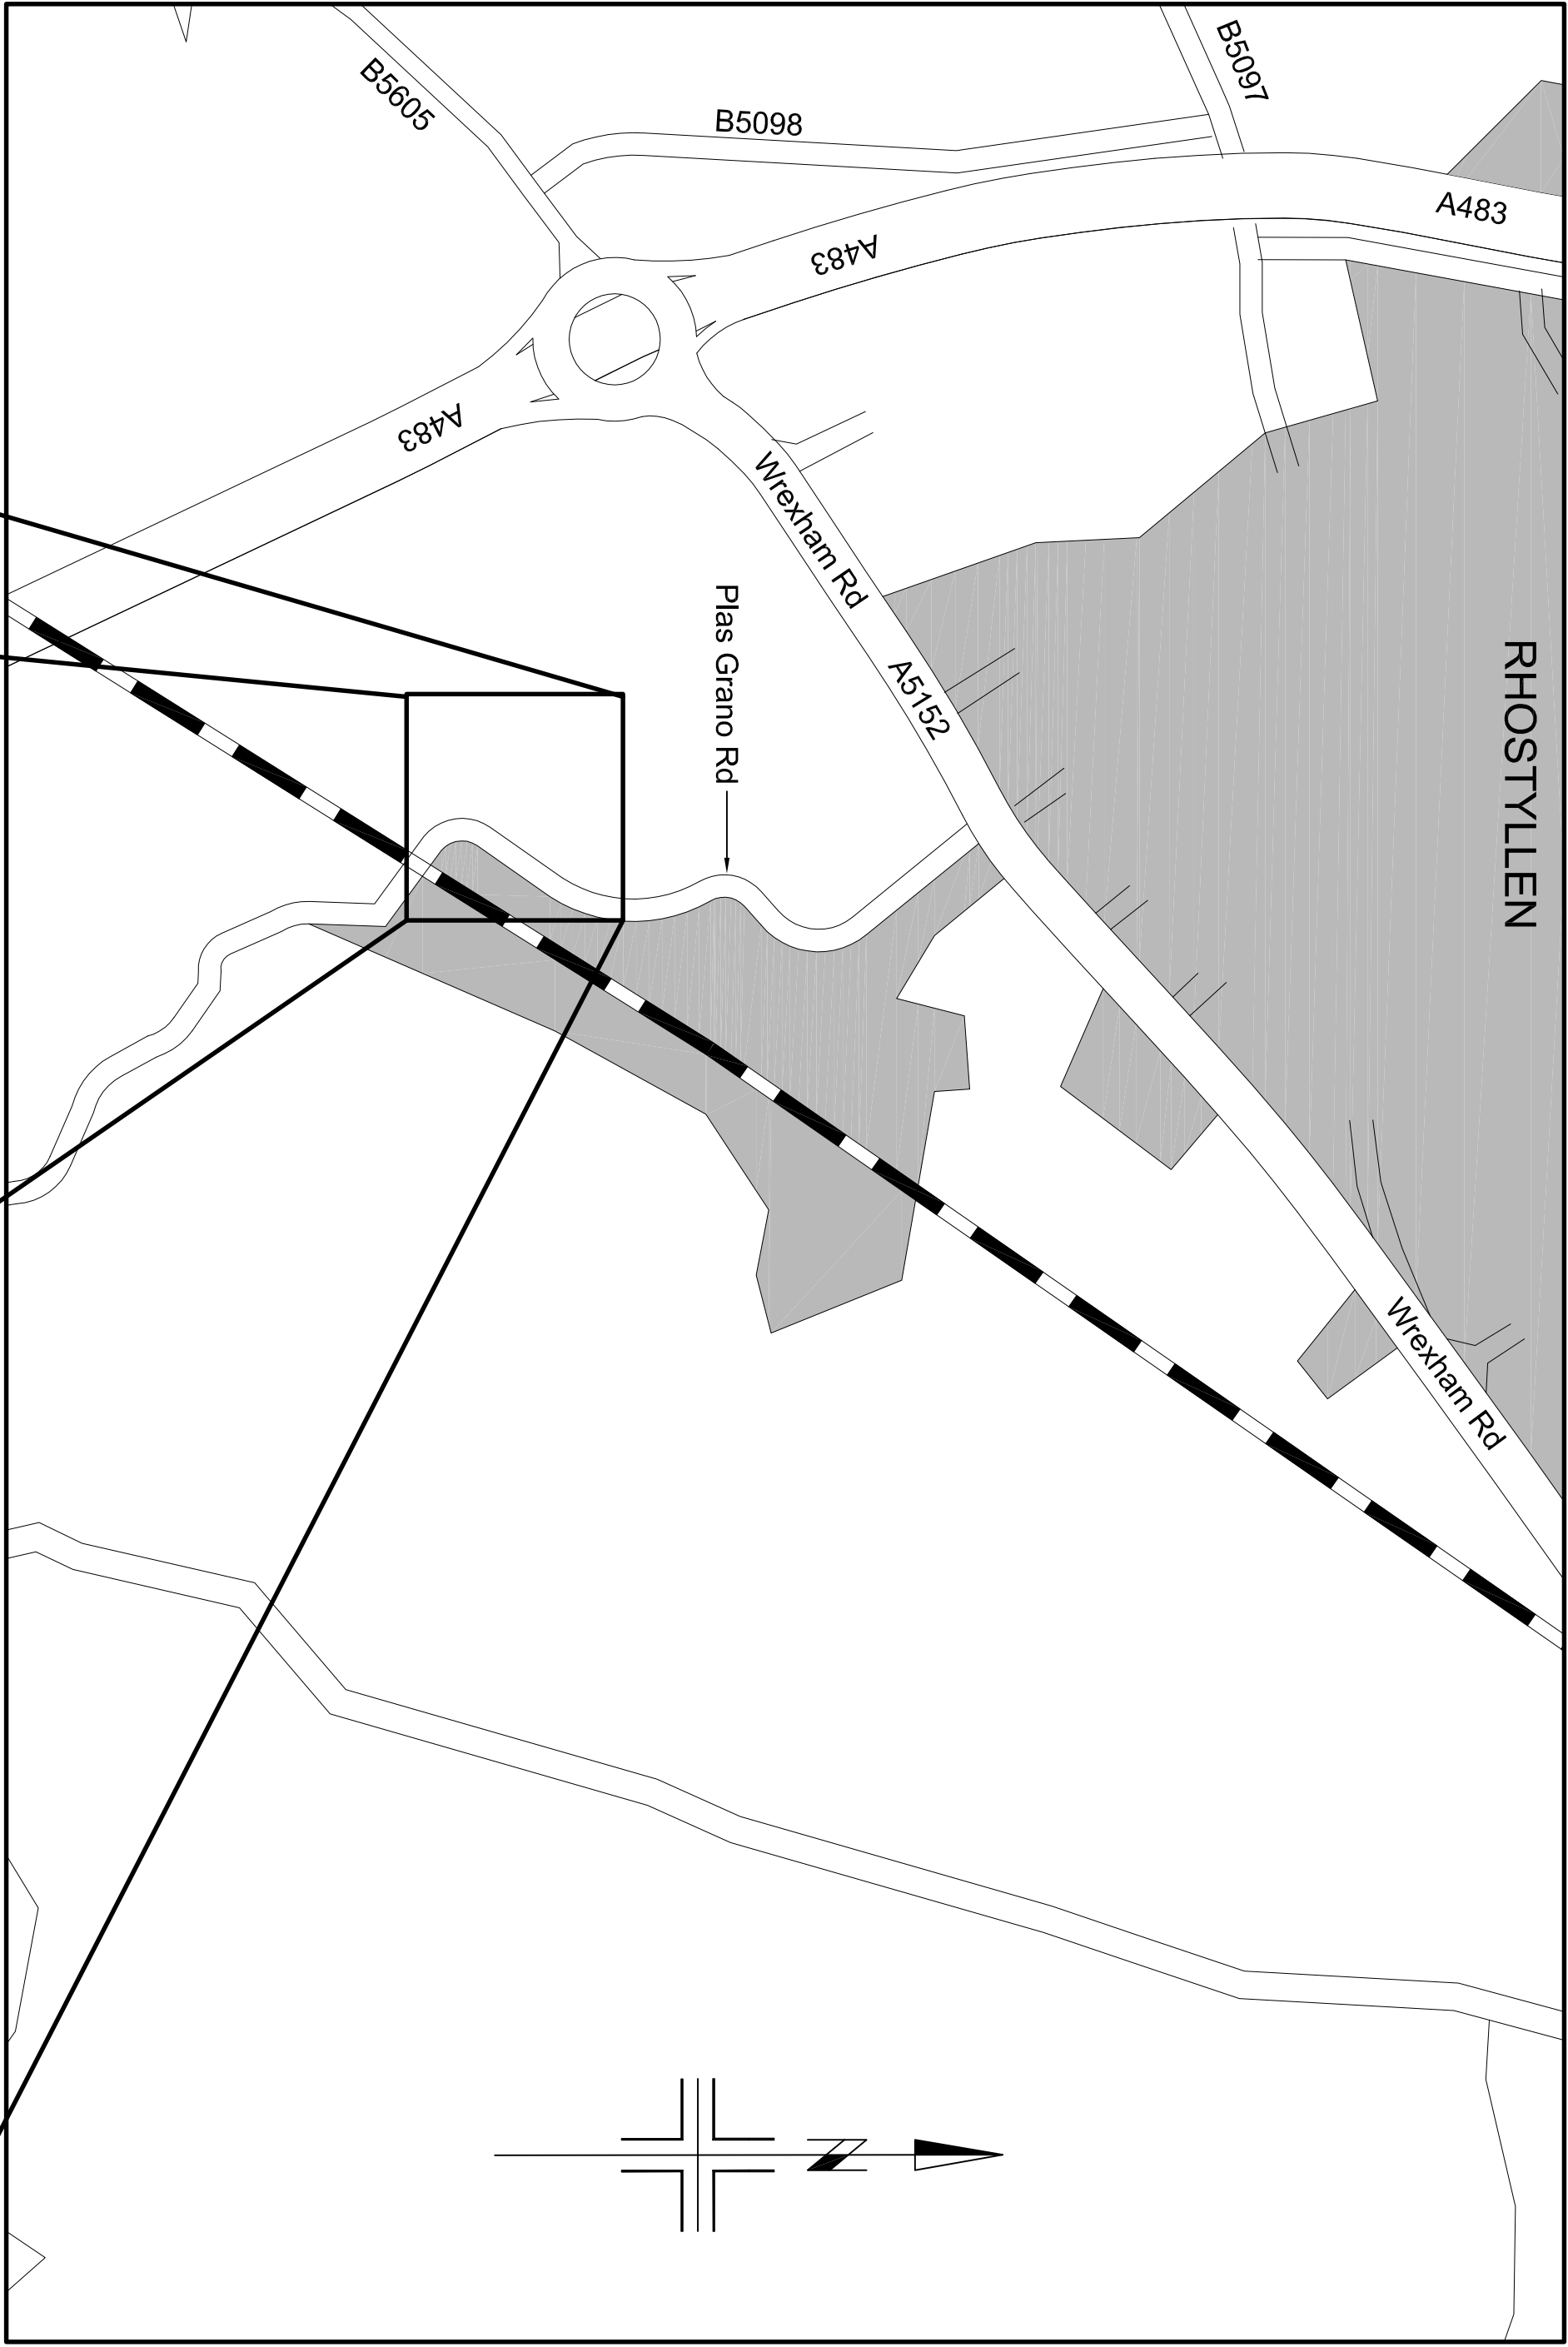


**SITE LOCATION PLAN**

Scale 1:5000

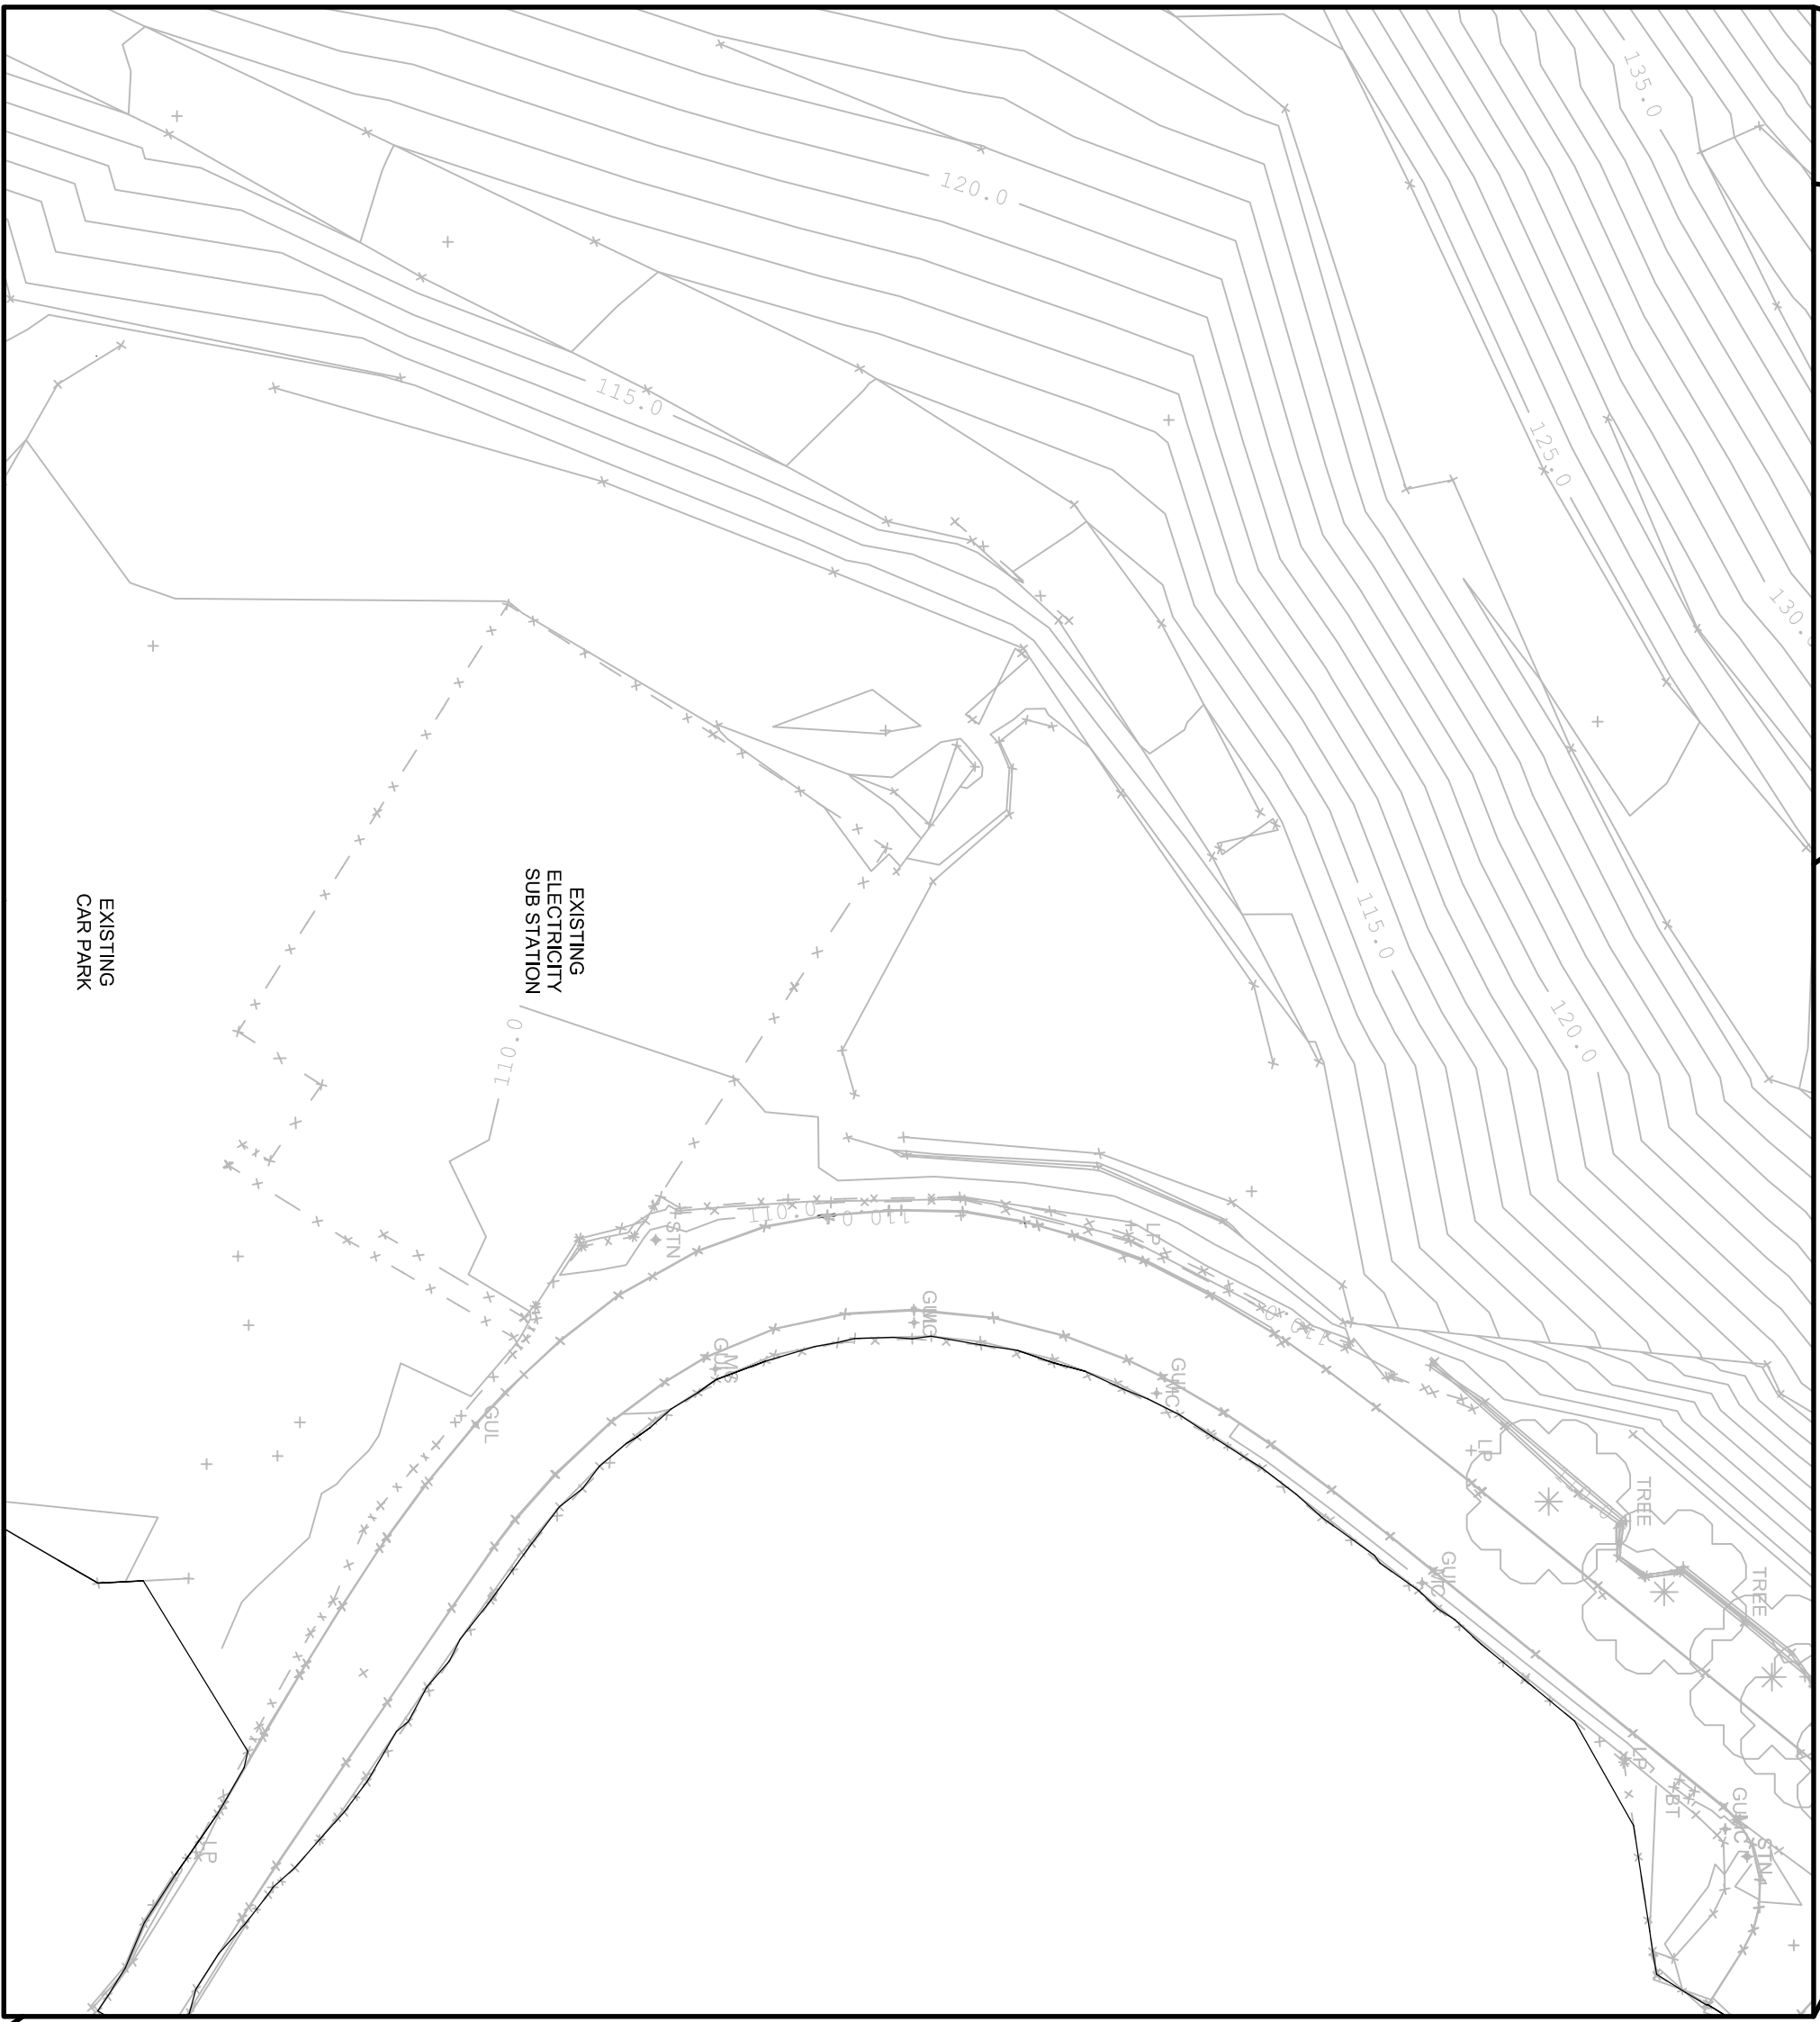

**EXISTING SITE / ROAD LAYOUT**

Scale 1:500

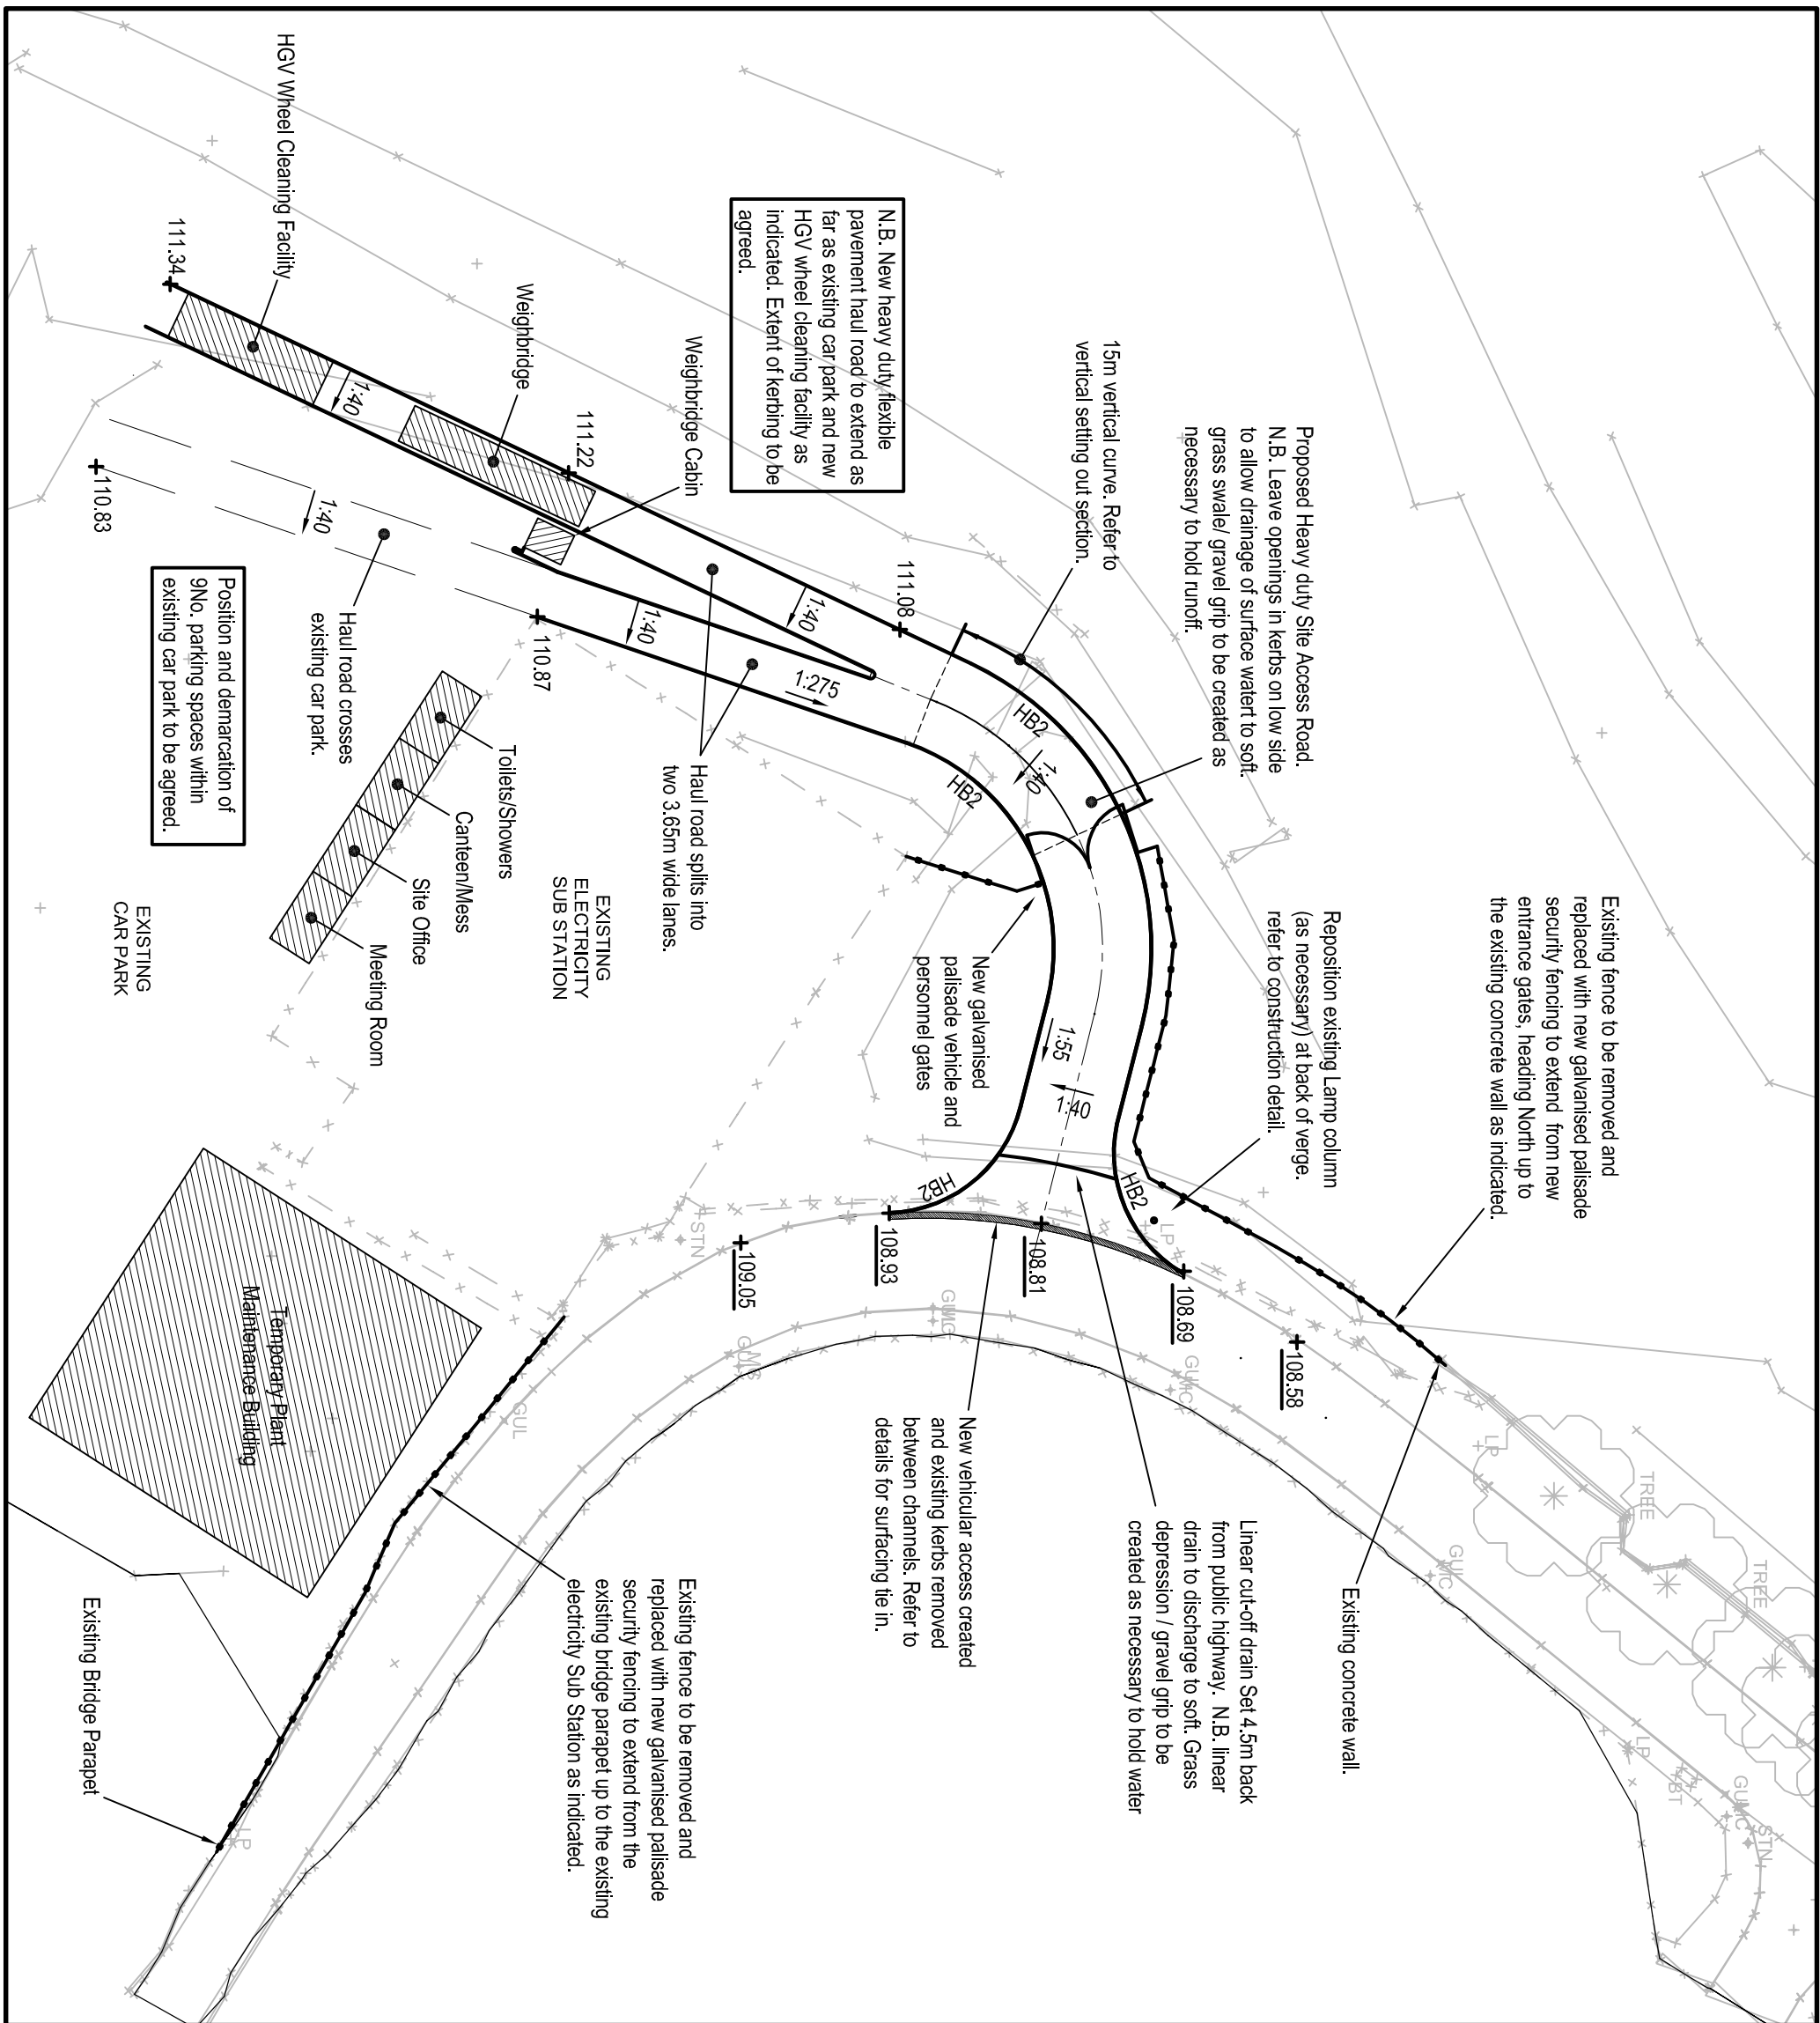

**PROPOSED SITE / ROAD LAYOUT**

Scale 1:500

This drawing is to be used in conjunction with all project drawings, specifications and relevant information. All dimensions are in millimetres (unless shown otherwise) and must be verified by the contractor prior to commencement. Any discrepancies are to be reported to PDC immediately. Do not copy or reproduce this drawing without written permission. All rights reserved. Do not use for any other purpose without written consent.

Notes

- 1) This drawing is not to be scaled.
- 2) Refer to drawing 11-0153-2038204 for details of vehicular access and construction details.

|                                                                            |  |  |  |                               |  |  |  |
|----------------------------------------------------------------------------|--|--|--|-------------------------------|--|--|--|
| The Lay, 55a Melrose Avenue, Peckmore, Southwicks, West Midlands, DY8 2LE  |  |  |  | e. 004959@pearce-design.co.uk |  |  |  |
| Project                                                                    |  |  |  | Project                       |  |  |  |
| Bersham Colliery Tip - Vehicular Access Plas Grano Rd, Rhostylen, Wrexham. |  |  |  | Project                       |  |  |  |
| Drawing                                                                    |  |  |  | Drawing                       |  |  |  |
| Site Location Plan, Existing and Proposed Road Layout                      |  |  |  | Drawing no.                   |  |  |  |
| Client                                                                     |  |  |  | Revision                      |  |  |  |
| Bersham Glenaside Limited                                                  |  |  |  | A                             |  |  |  |
| Drawing no.                                                                |  |  |  | Authorised                    |  |  |  |
| 11-0153/2022                                                               |  |  |  | AP                            |  |  |  |
| Drawn                                                                      |  |  |  | Scale                         |  |  |  |
| RG                                                                         |  |  |  | As Shown                      |  |  |  |
| Date                                                                       |  |  |  |                               |  |  |  |
| October 2011                                                               |  |  |  |                               |  |  |  |