



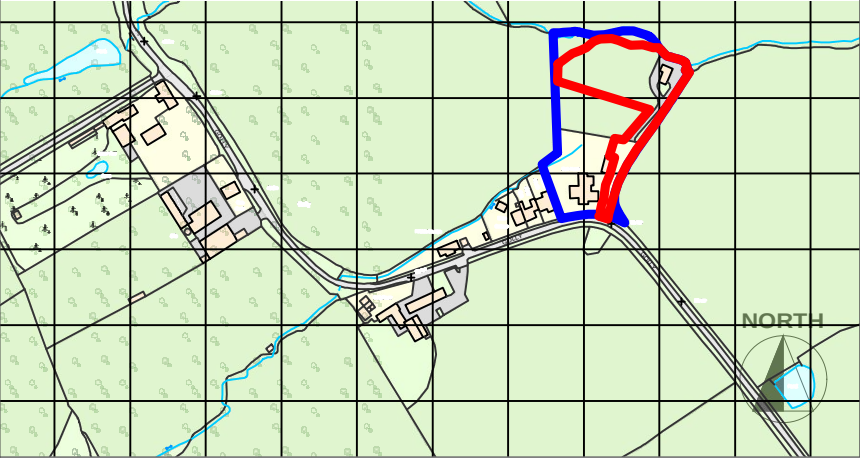
Artist Impression 1 - Existing permeable track leading to the site from Golly.



Artist Impression 2 - Existing permeable track leading to the site from Golly.



W: WWW.GLAMPITECT.CO.UK
E: CONTACT@GLAMPITECT.CO.UK
T: 0131 202 9002

Date	Description	Rev	By
Revision Description			
LOCATION PLAN 1:5000			
			
Project: Proposed Glamping Site - For Tom Cliffe Oak Mead, The Golly, Burton Green, Rossett, Wrexham LL12 0AL Drawing Title: ARTIST IMPRESSIONS			
Drawing Number: 220324-01-08			
Revision: - Date: 19.04.2022 Scale: NTS Drawn By: EC CAD Dwg File: - Checked By: PT			
Issue Status: Full Planning Application			

A1