



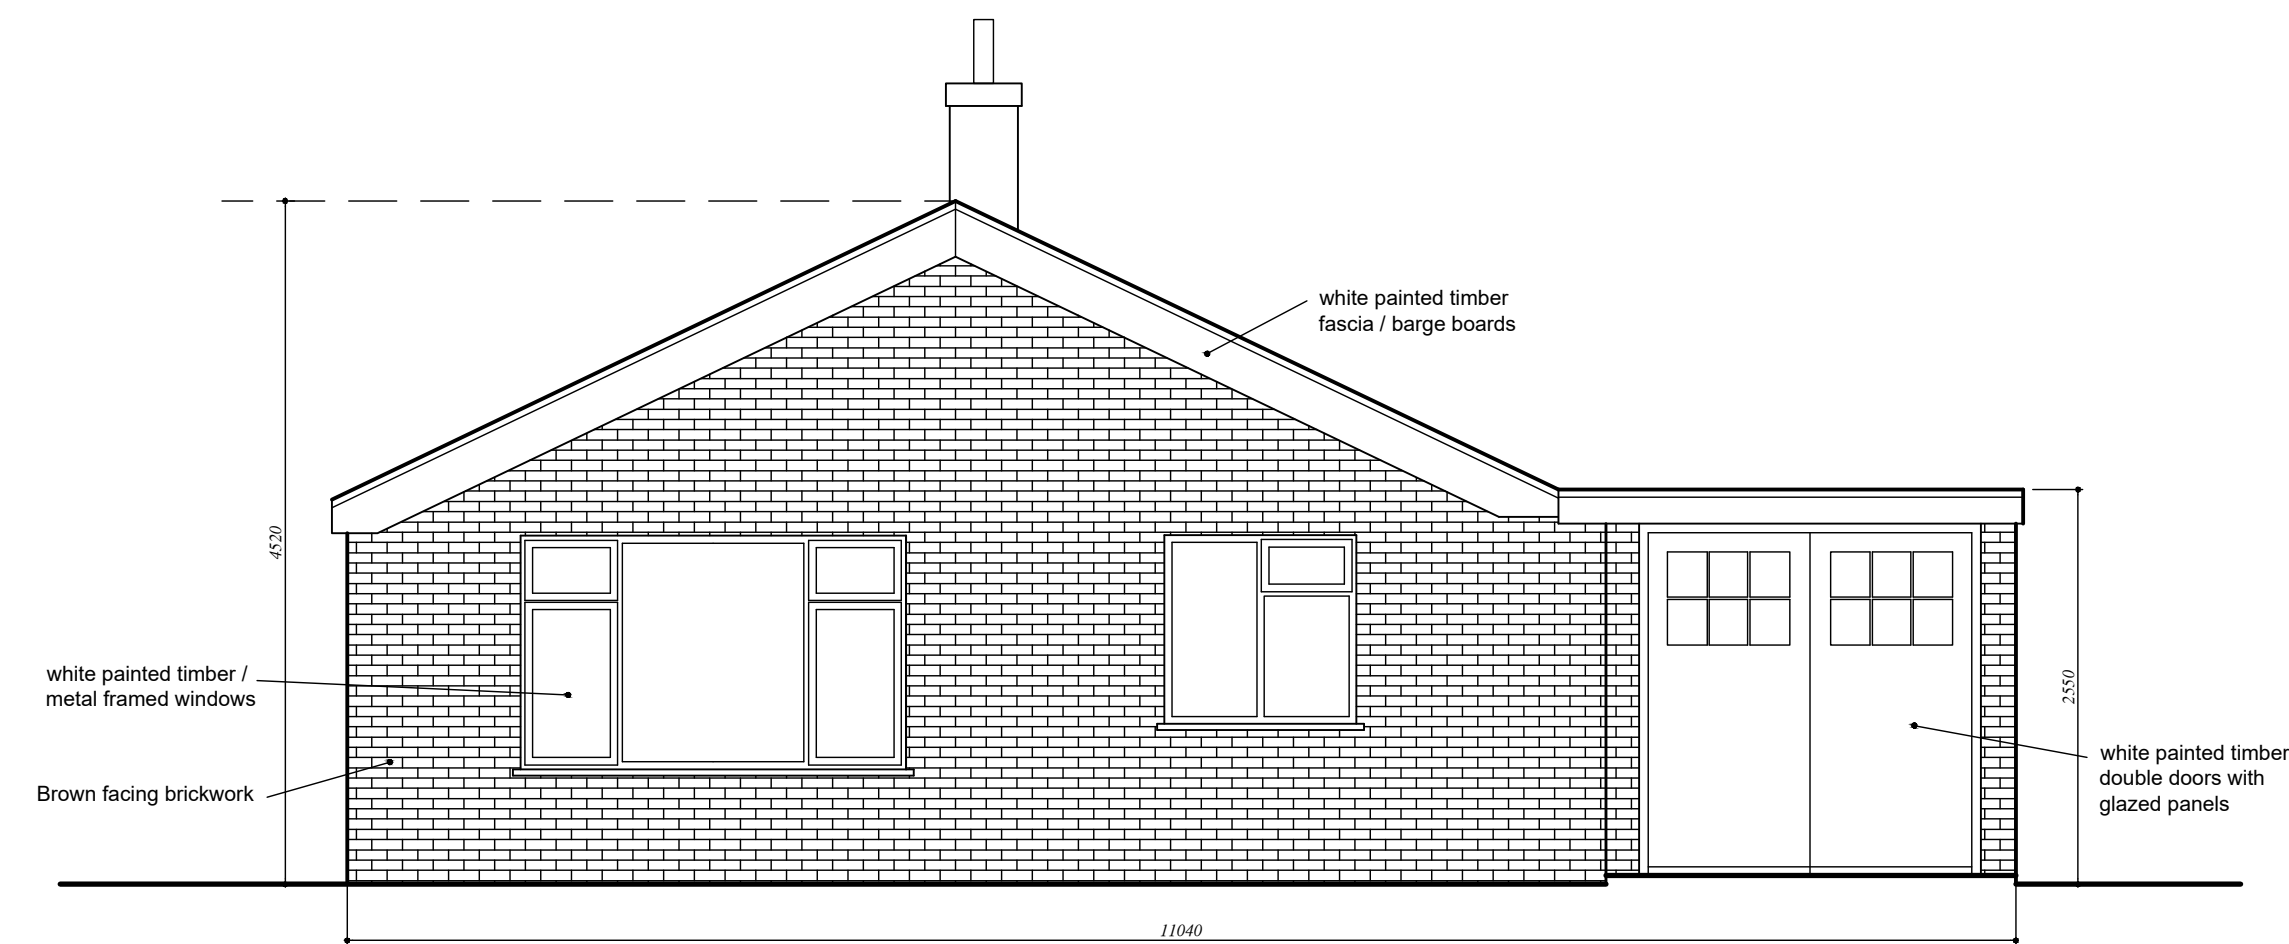


EXISTING SIDE (SOUTH FACING) ELEVATION 1:50

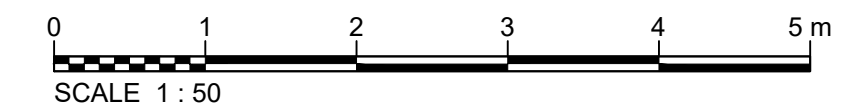

Revision B: 11.07.22 - Layout revised to client requirements

Revision A: 02.05.22 - Layout revised to client requirements

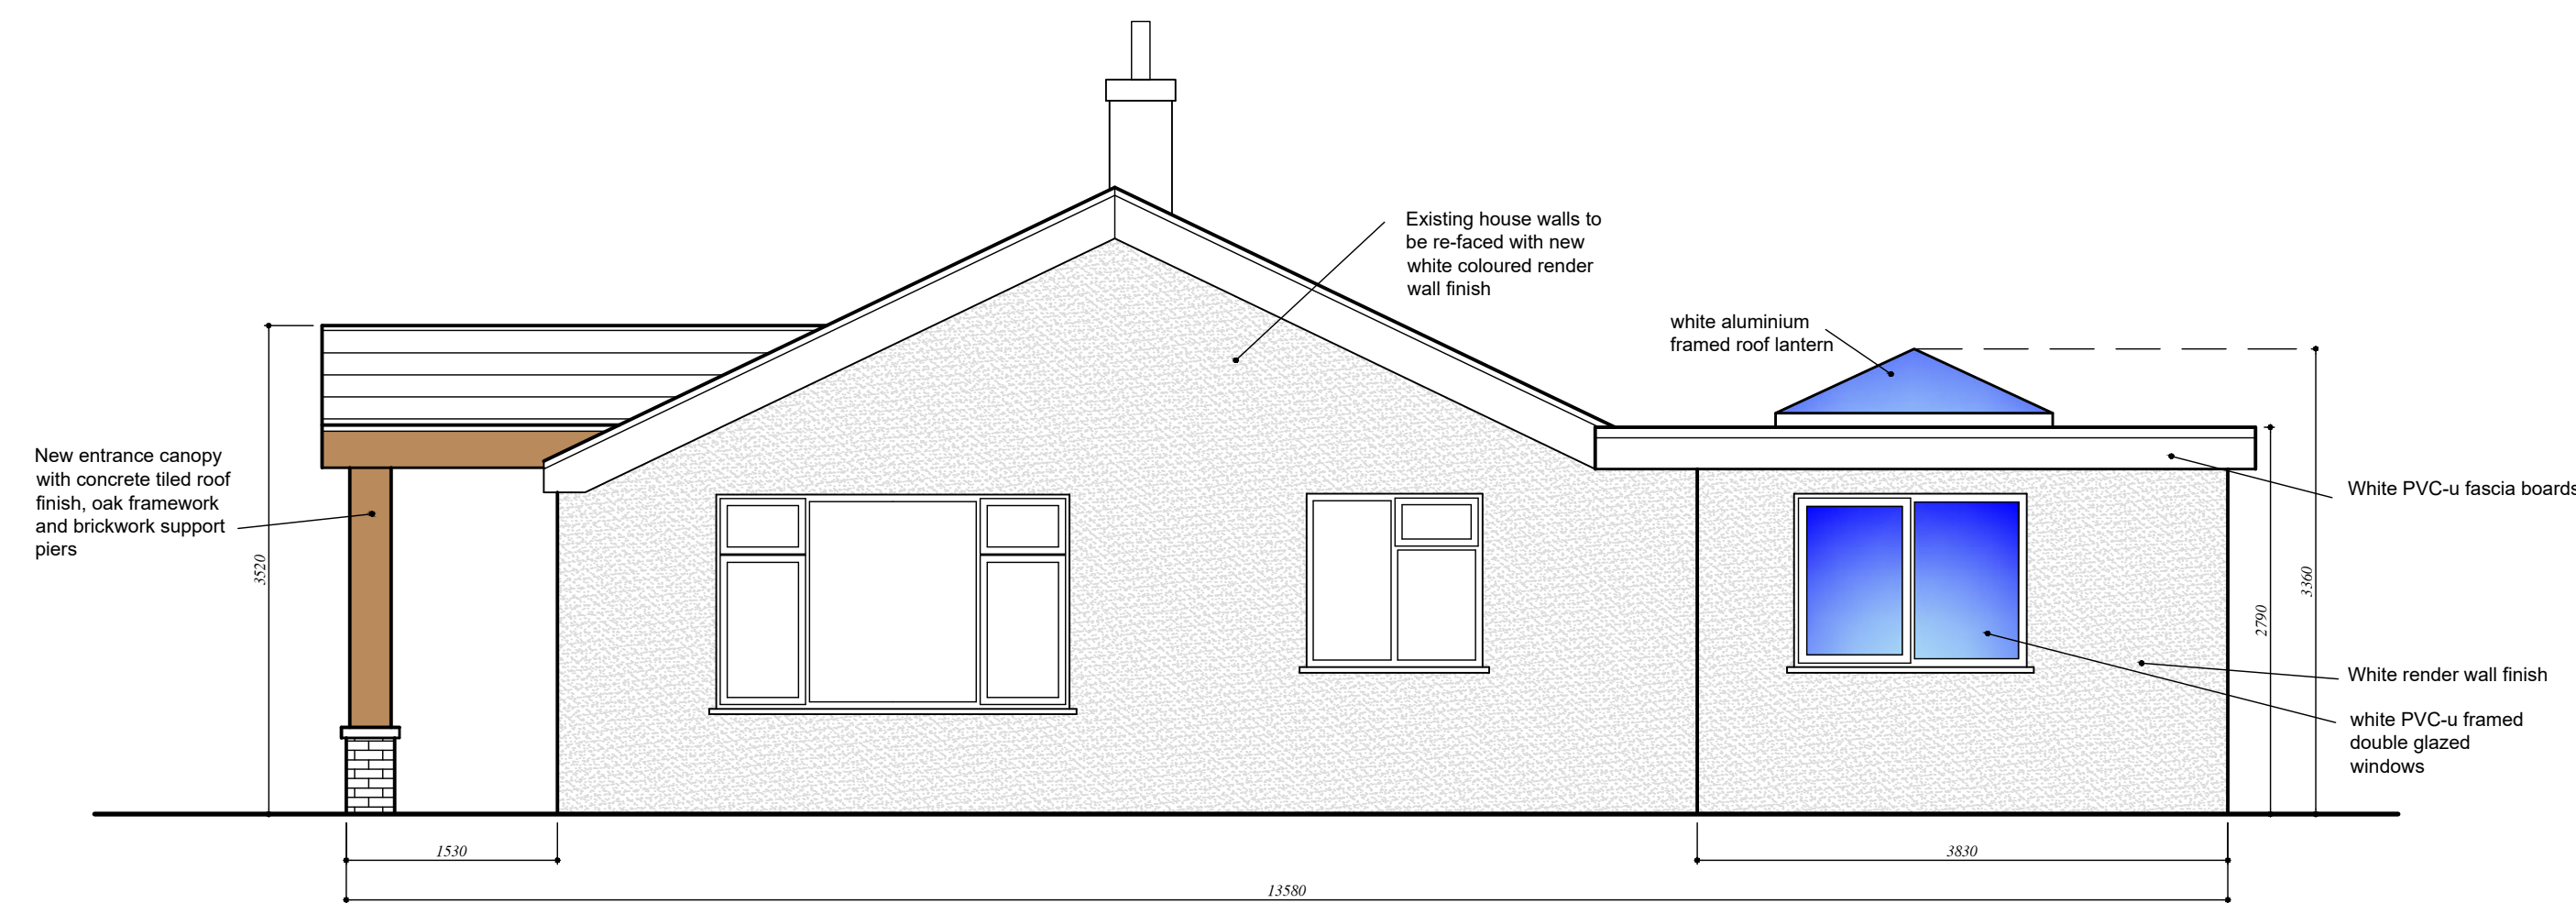

PROPOSED SIDE (SOUTH FACING) ELEVATION 1:50

1. GENERAL NOTE
These drawings are have been produced for the purpose of obtaining Planning Permission and/or Building Regulations approval; Not for construction.



Project
7 Woodridge Avenue, Marford,
Wrexham, LL12 8SU.

Drawing
Proposed Remodelling
Existing & Proposed Elevations (2)

Scale 1:50
Drawn F.B
Date 04/2022
Status Planning

Drawing Number
CFI2203_PL06

B