


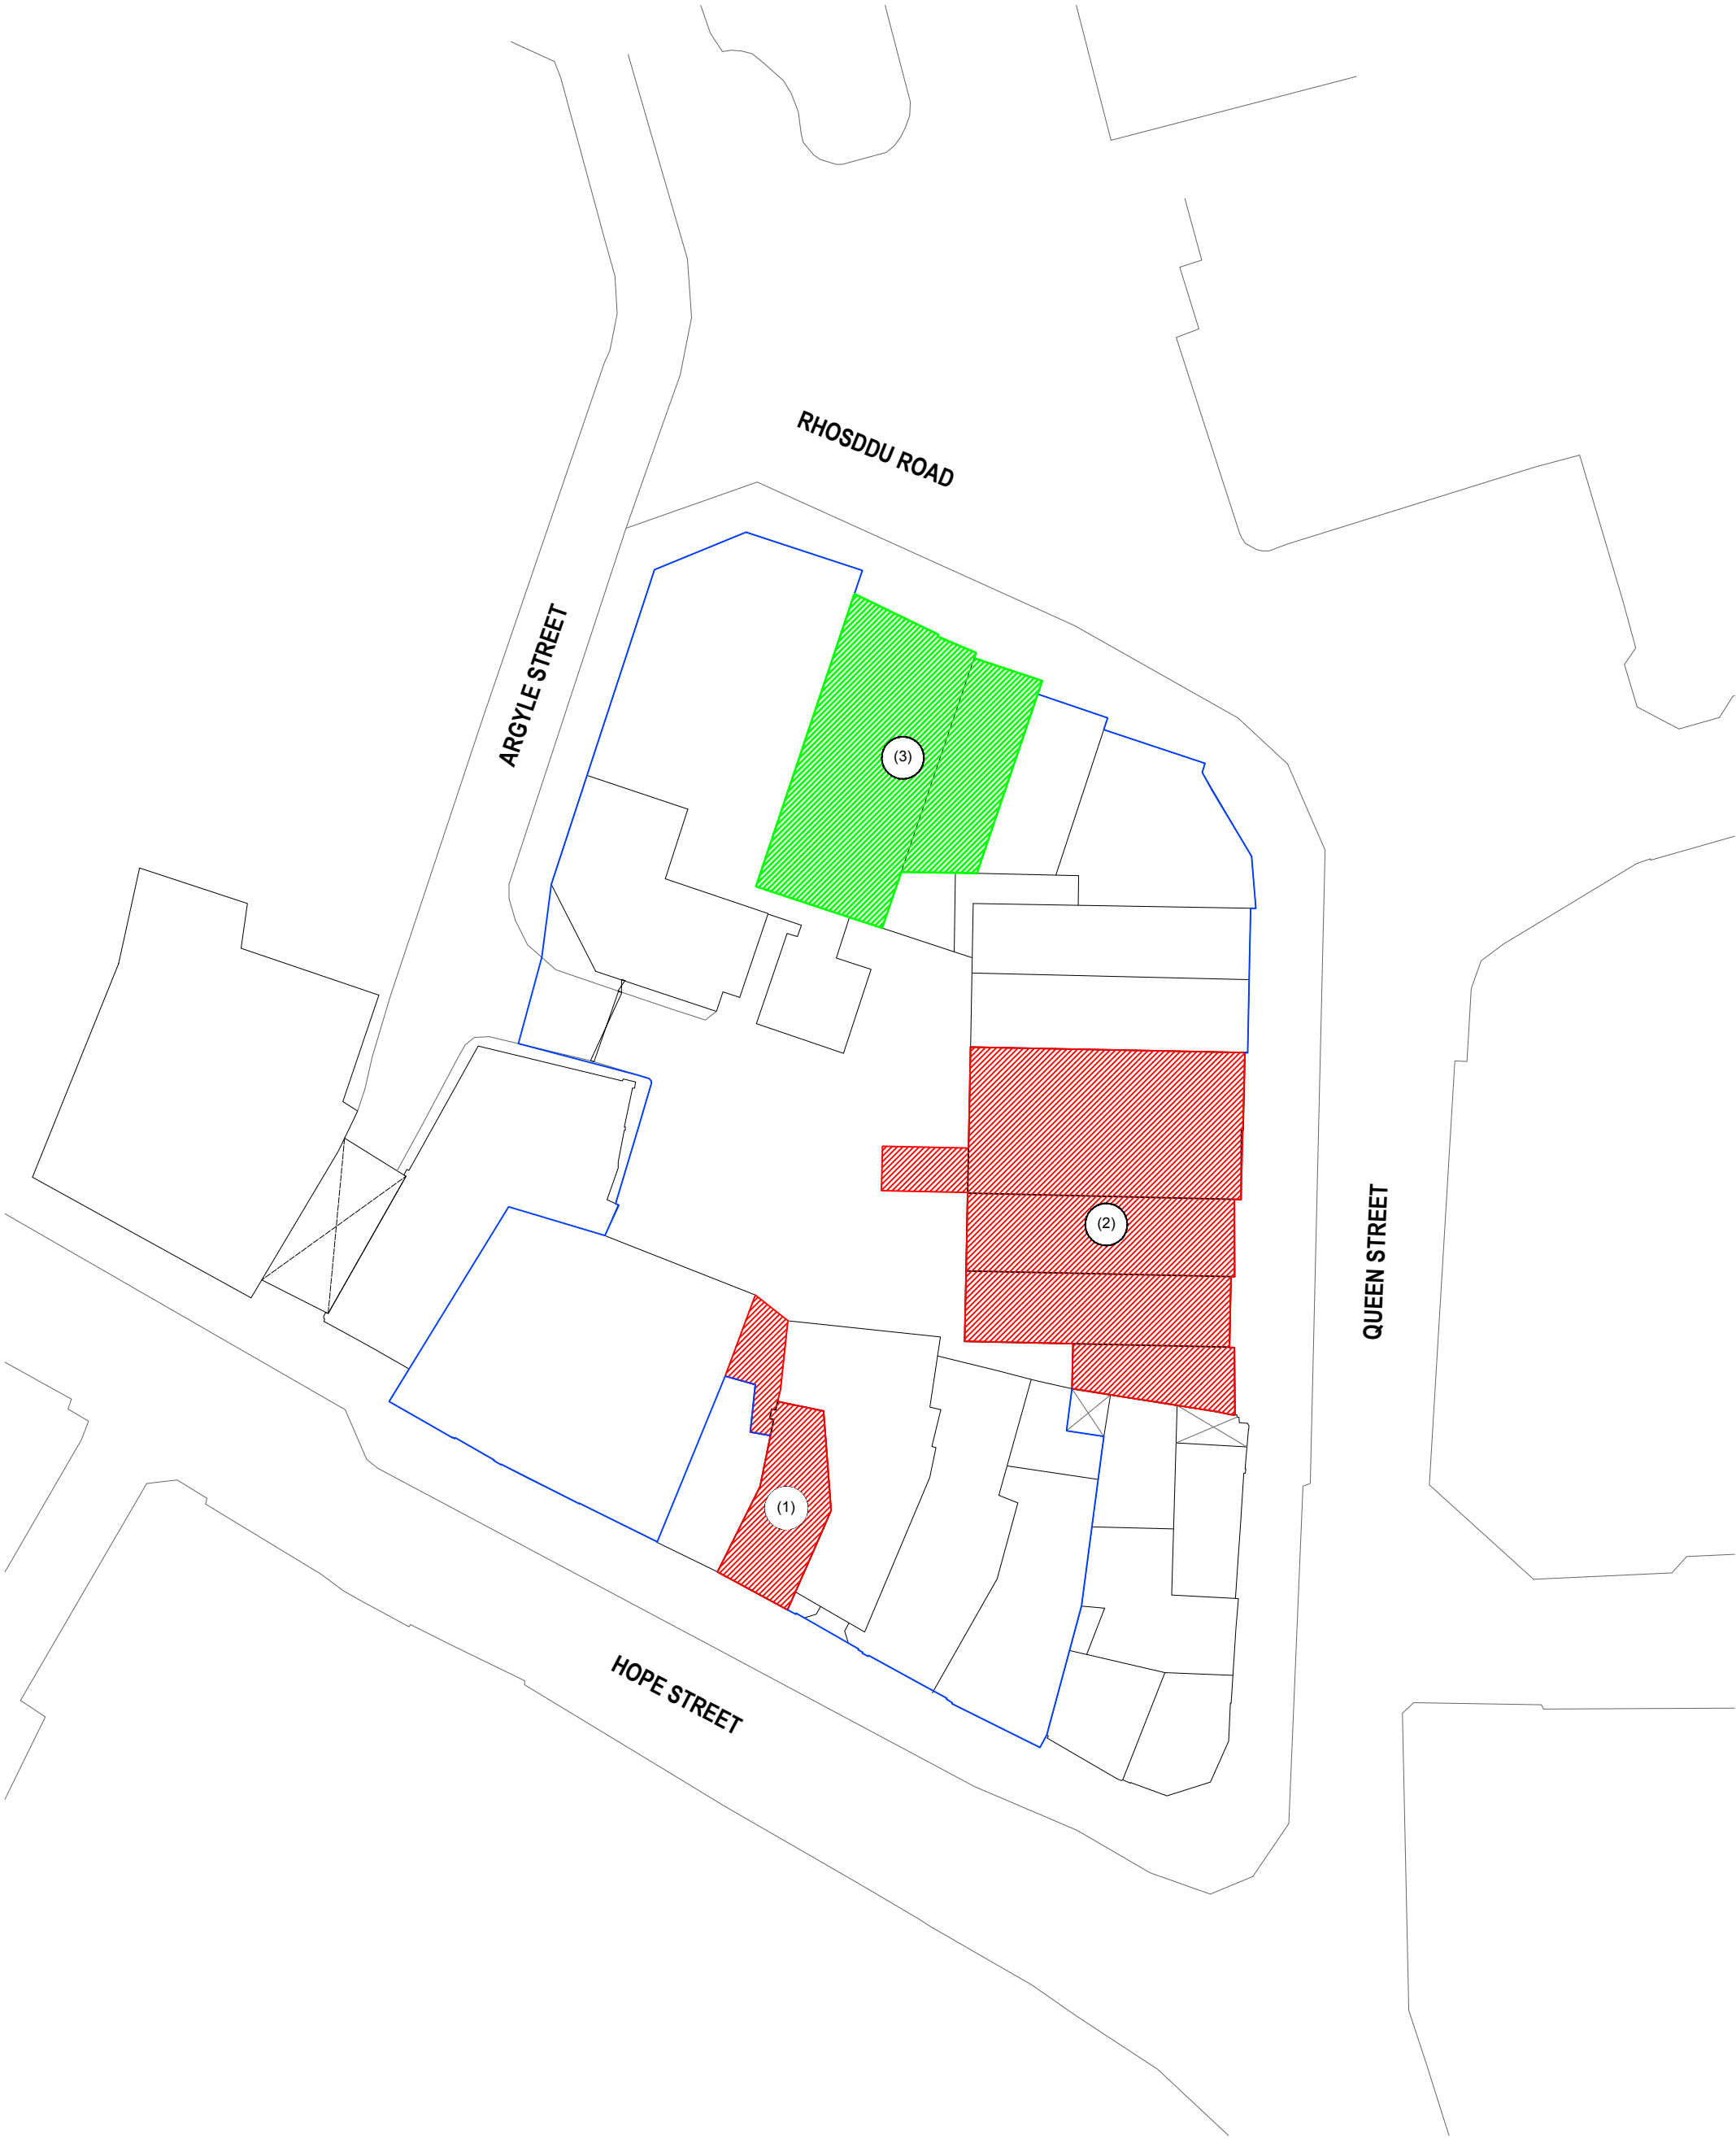

KEY:

PHASE 01 SITE BOUNDARY

PHASE 02 SITE BOUNDARY

CLIENT OWNERSHIP

(1) HOPE STREET (PHASE 01)

(2) QUEEN STREET (PHASE 01)

(3) RHOSDDU ROAD (PHASE 02)

REVISIONS:			
A	Changing Shaded Segments	22.06.2021	HLT
B	Changing Shaded Segments	27.09.2022	HLT
C	Changing Shaded Segments	11.10.2022	HLT
D	Changing Shaded Segments	18.10.2022	HLT

CA·UK·IN

CAUKIN STUDIO LTD.
info@caukinstudio.com
www.caukinstudio.com

Notes:
Do not scale from this drawing.
This drawing is to be read in conjunction with all other consultants' drawings and specifications for the project. Representation of structural elements is purely indicative. All structural elements to be specified by a certified structural engineer.
This drawing is the copyright of CAUKIN Studio Ltd (registered in England).
Reproduction without the express consent of CAUKIN Studio Ltd is prohibited and the information contained on this drawing may not be used for any purpose other than that which is stated on this drawing.
The construction (Design and Management) Regulations 2015 (CDM) is the responsibility of the client/contractor unless otherwise agreed in writing.

Project:
CHAPTER COURT
Drawing:
PROPOSED LOCATION PLAN

Job No.:
22.06 T001
Drawing Number:
D

Scale:
1:500@ A3
Date:
19.04.22
Drawn by:
HLT