


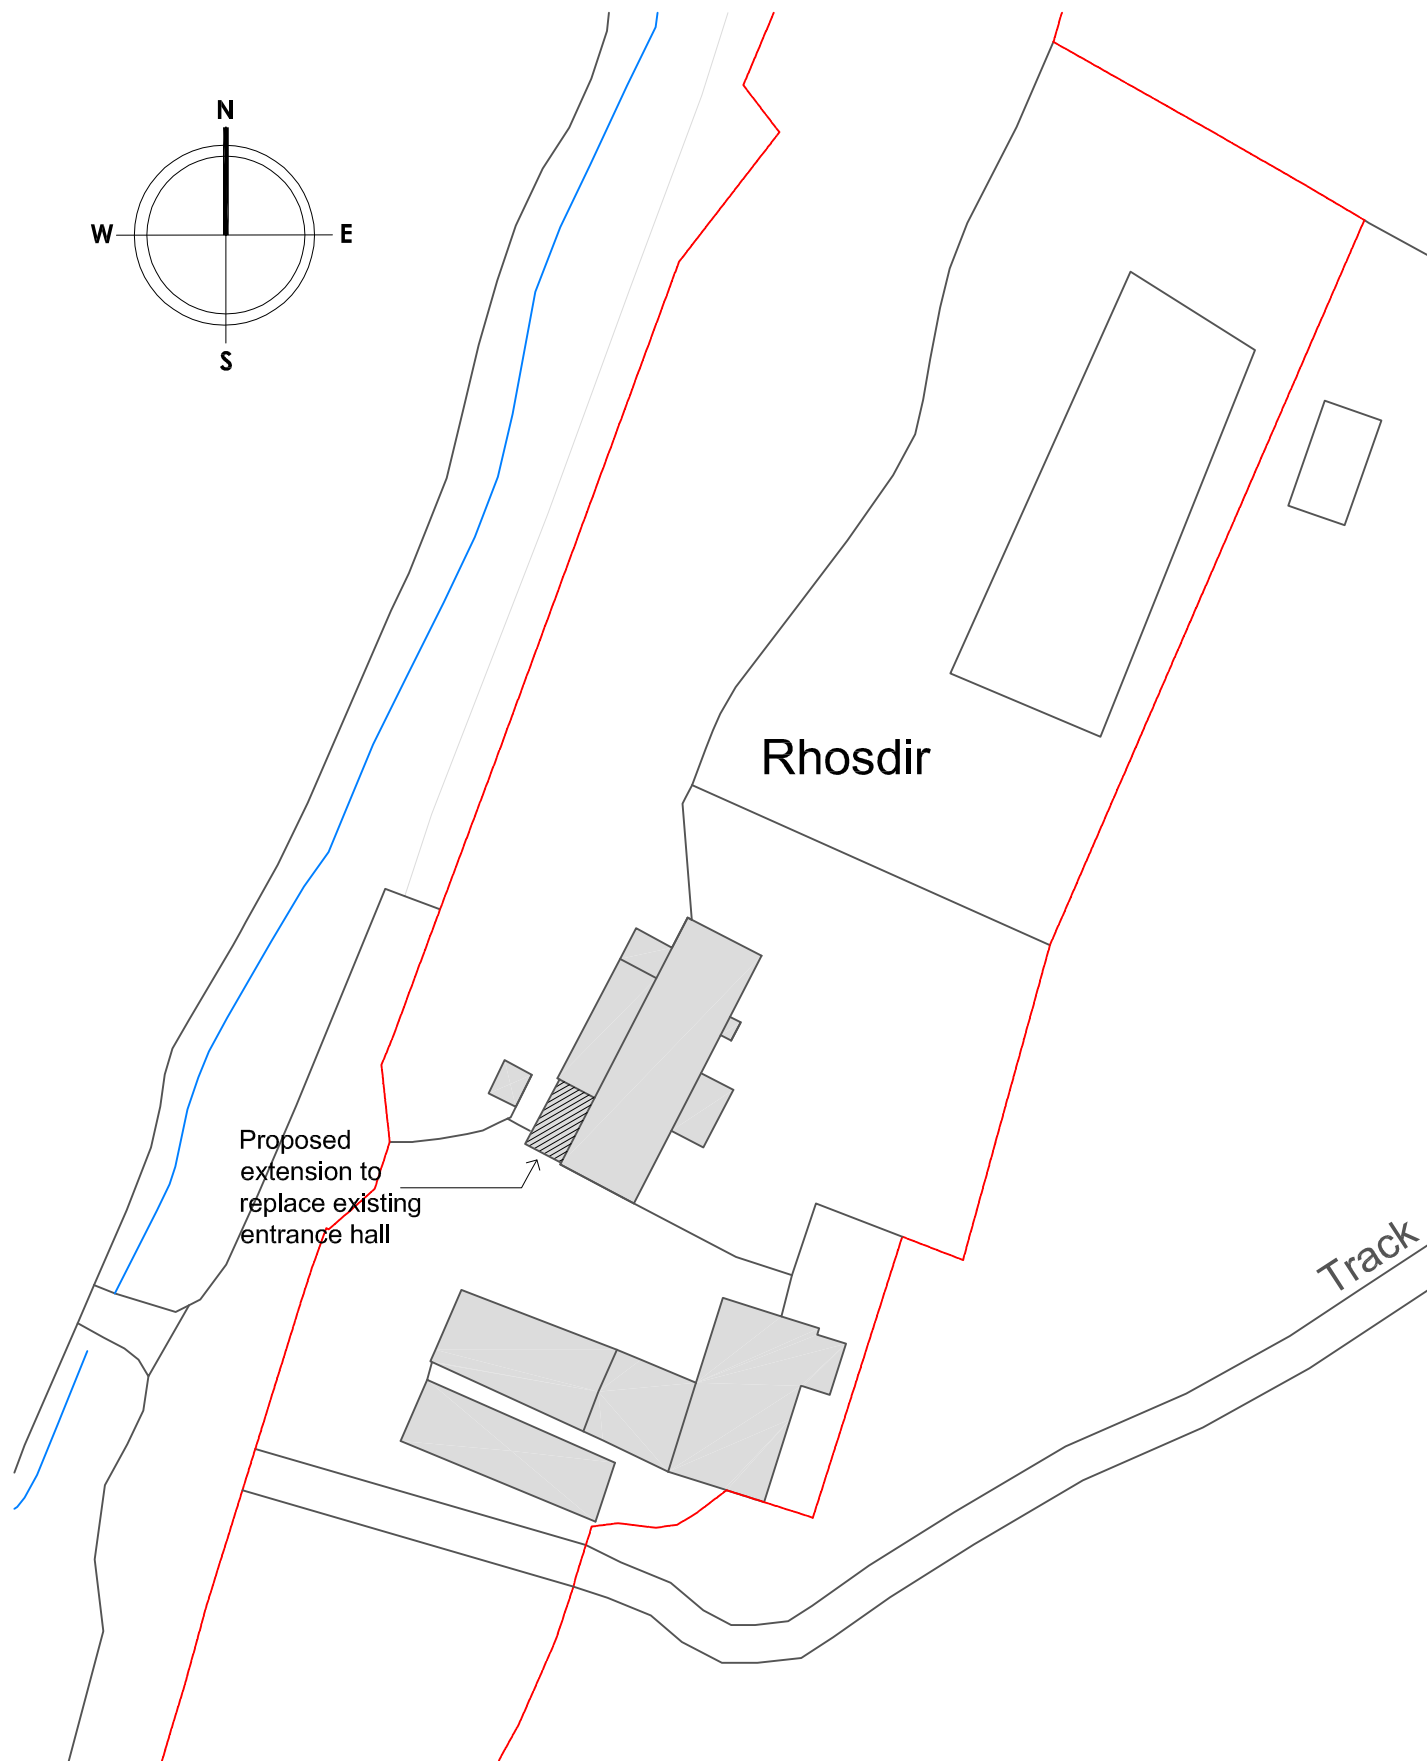

BLOCK PLAN
1: 500



LOCATION PLAN
1:1250

CHRIS HARDAKER ARCHITECTS

Bryngwilla Lodge Gledrid Oswestry
Shropshire SY10 7AY Tel: (01691) 671000

Drawing No: 307/00

Job: Alterations to Rhosdir Farm,
New Brighton for Ms J. Lomax.

Date: Oct' 2022

Title: Block & Location Plans

Scale: 1:500 & 1:1250 @ A3