


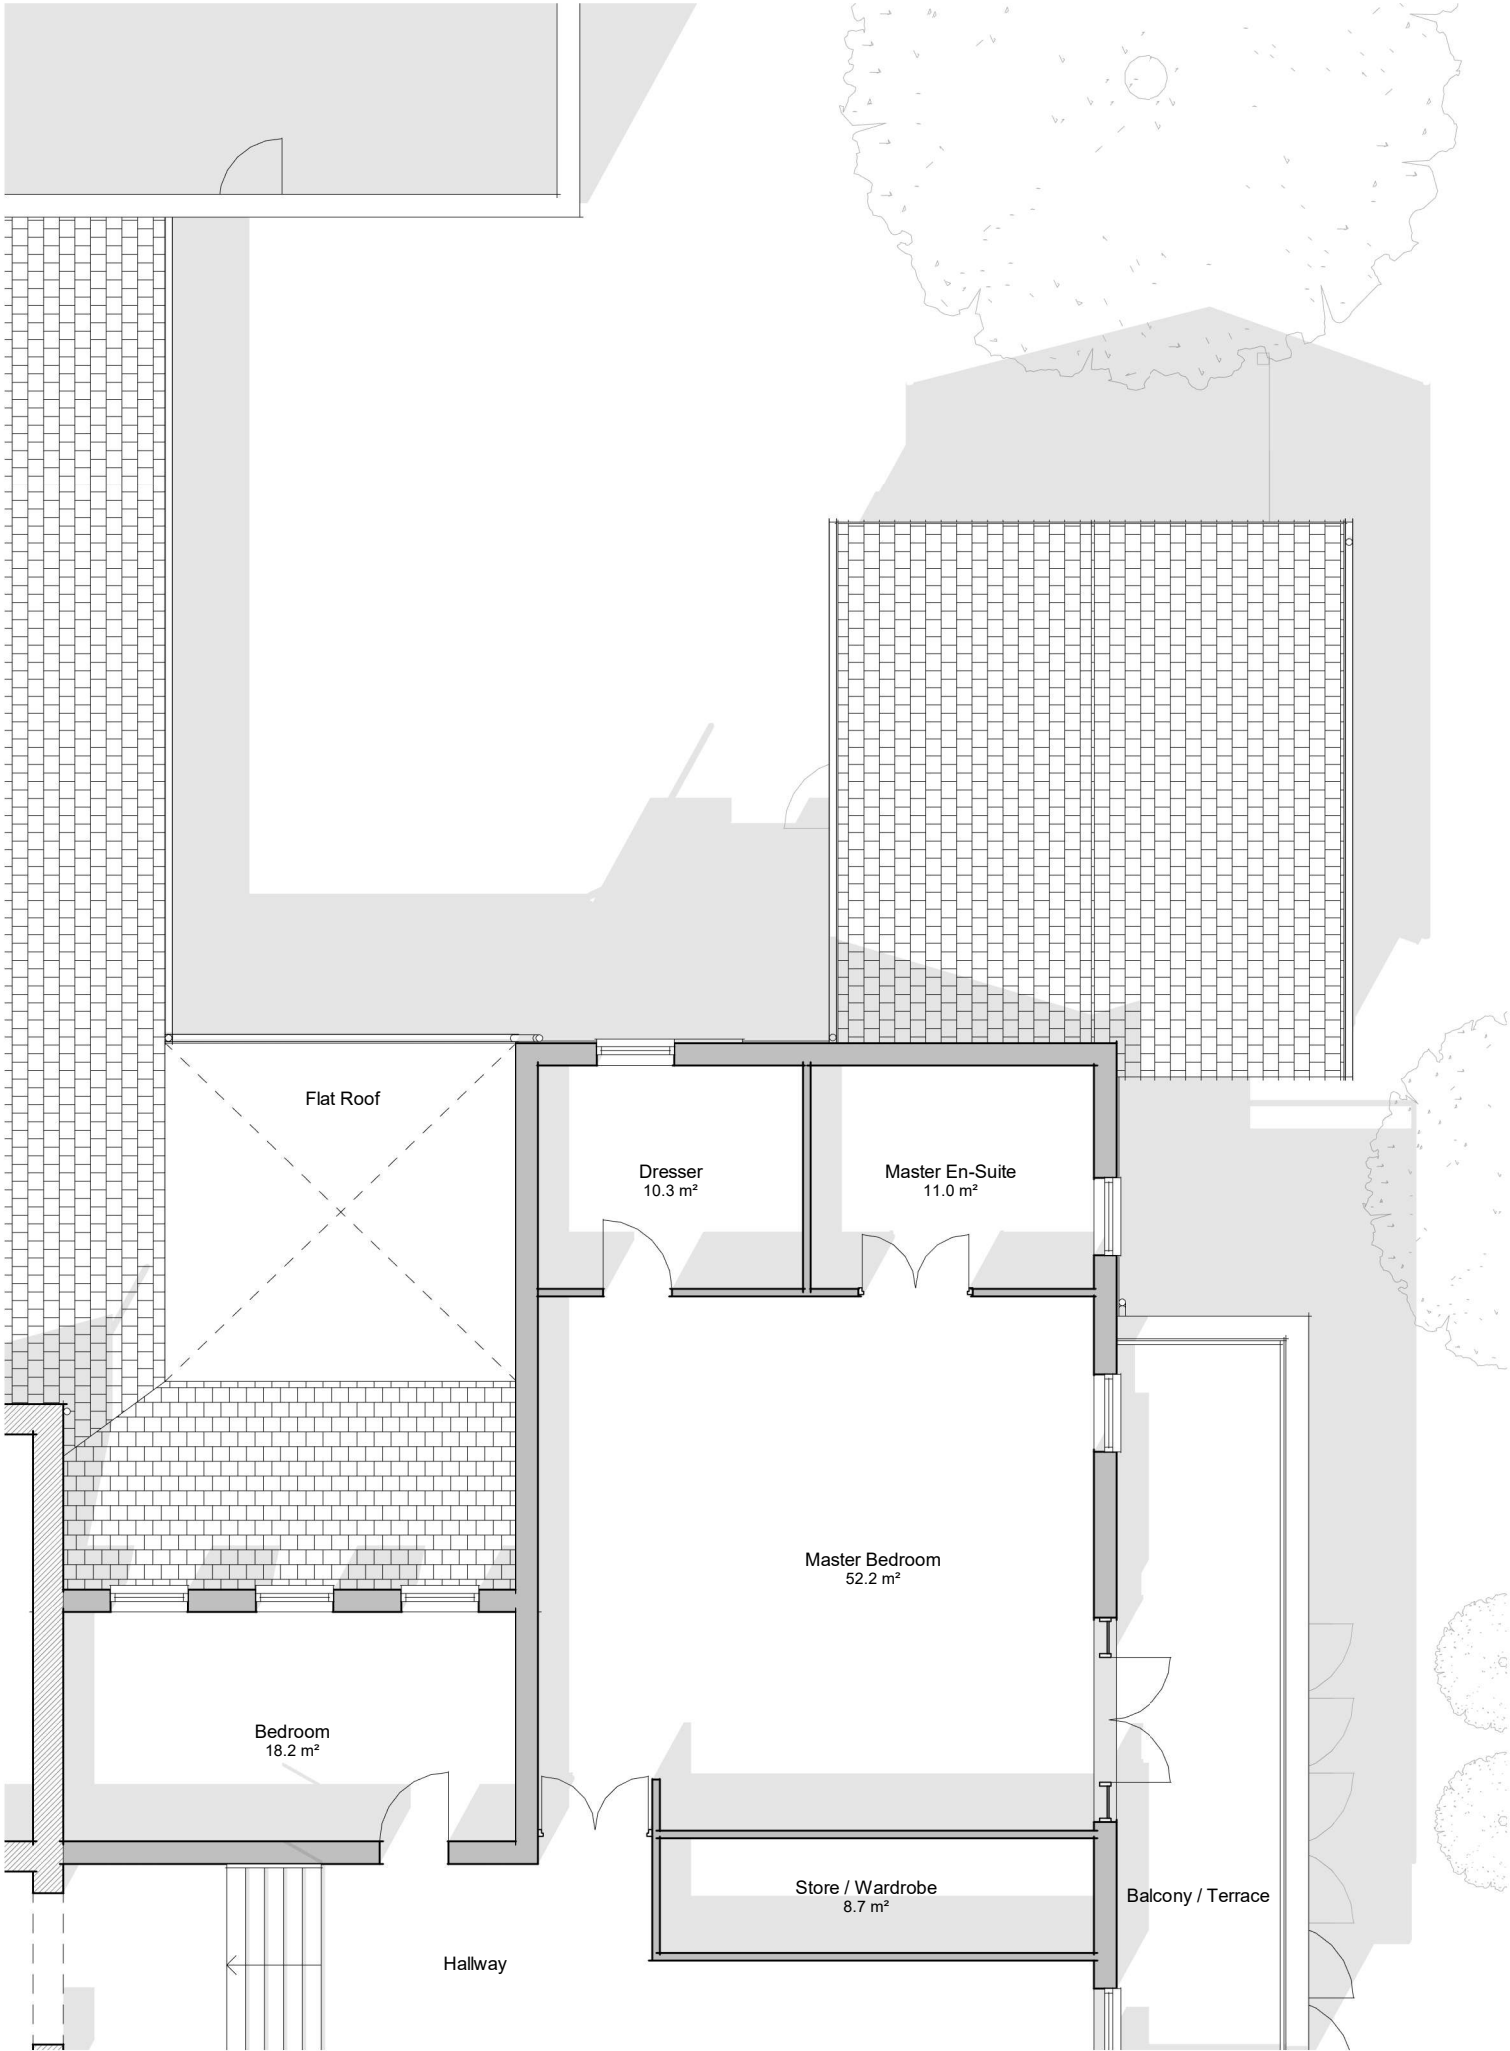

Arch.Haus

Arch Haus Studio
e: mail@arch.haus
t: 07879 693 165

Client: Mr & Mrs Green
Project Name: Hoseley House
Project Ref: 21015
Project Address: Hoseley House, Marford, LL12 8YD

Notes:

Revision:

Drawing Status: WIP

Sheet Name: Existing First Floor
Sheet Number: L(04)002 Date: 27/08/2021
Drawn by: TPG Rev:
Checked by: XXX Scale: 1 : 100

All dimensions to be checked on site. Figured dimensions to be read in preference to scaled. Arch.Haus accepts no responsibility for any unauthorised amendments to the drawing and does not permit unauthorised copying of the drawing. This drawing is copyright and remains the property of Arch.Haus unless otherwise agreed.