



First Floor
1 : 50

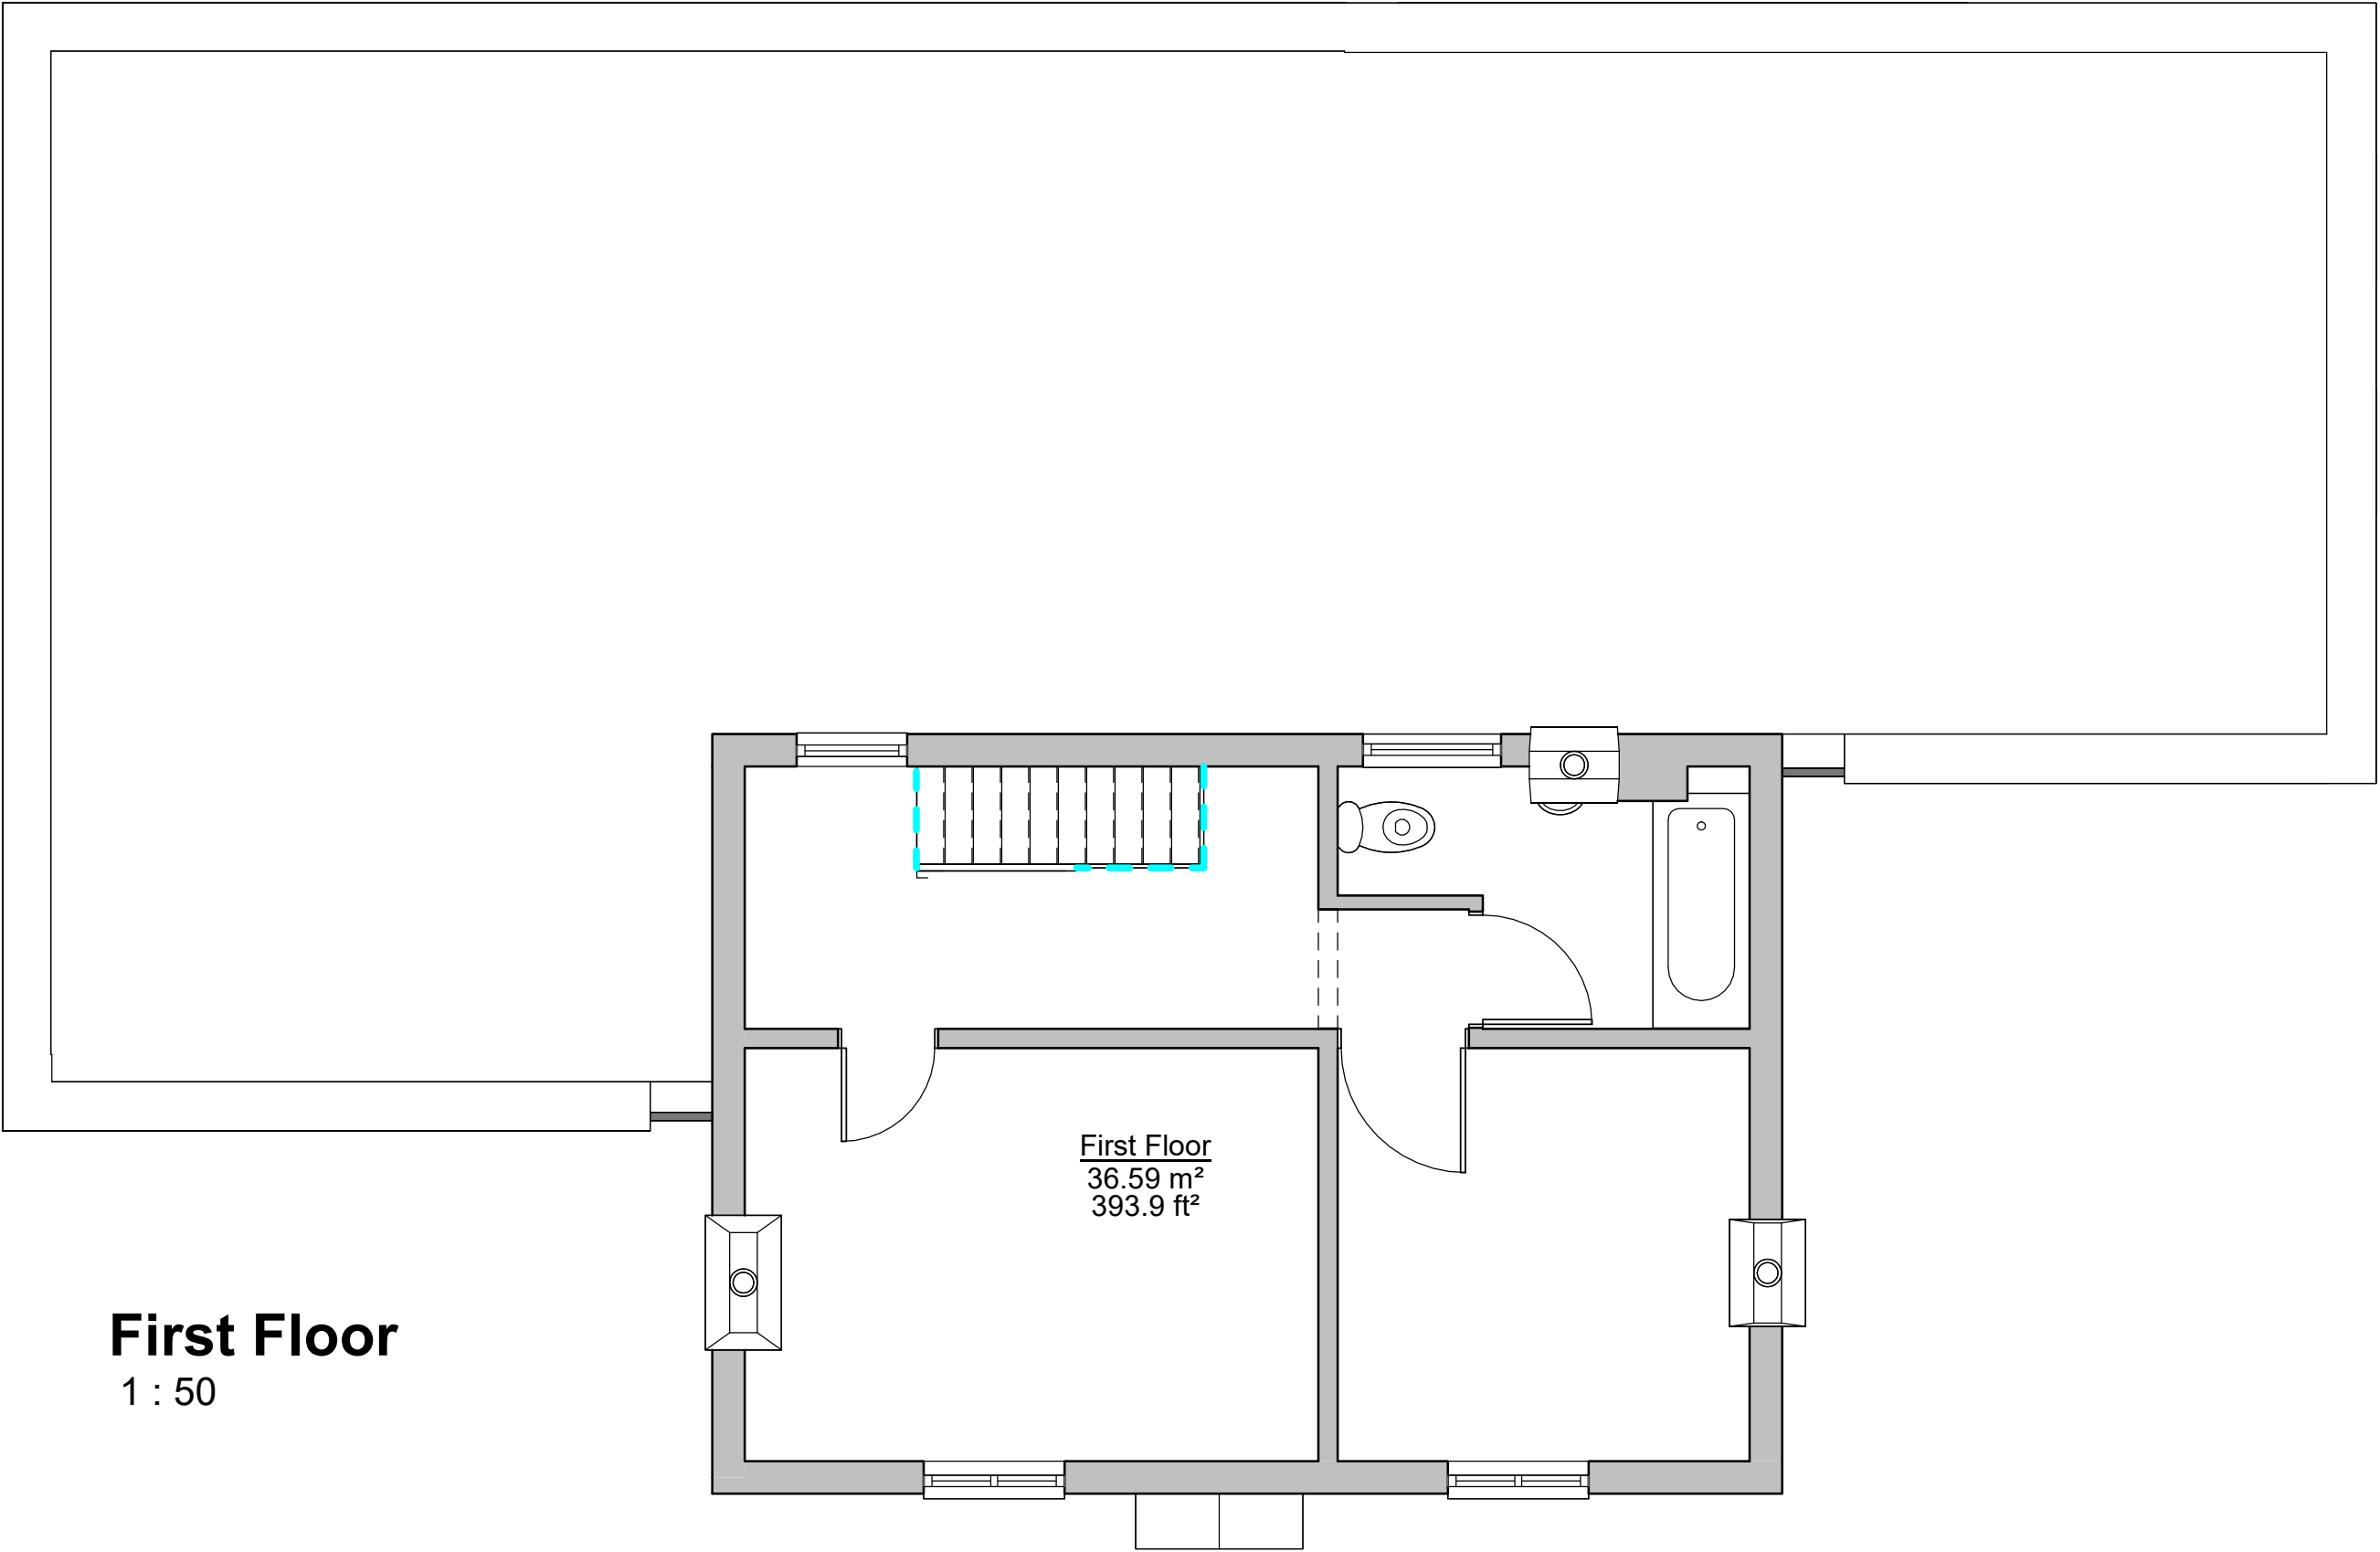

Ground Floor
1 : 50

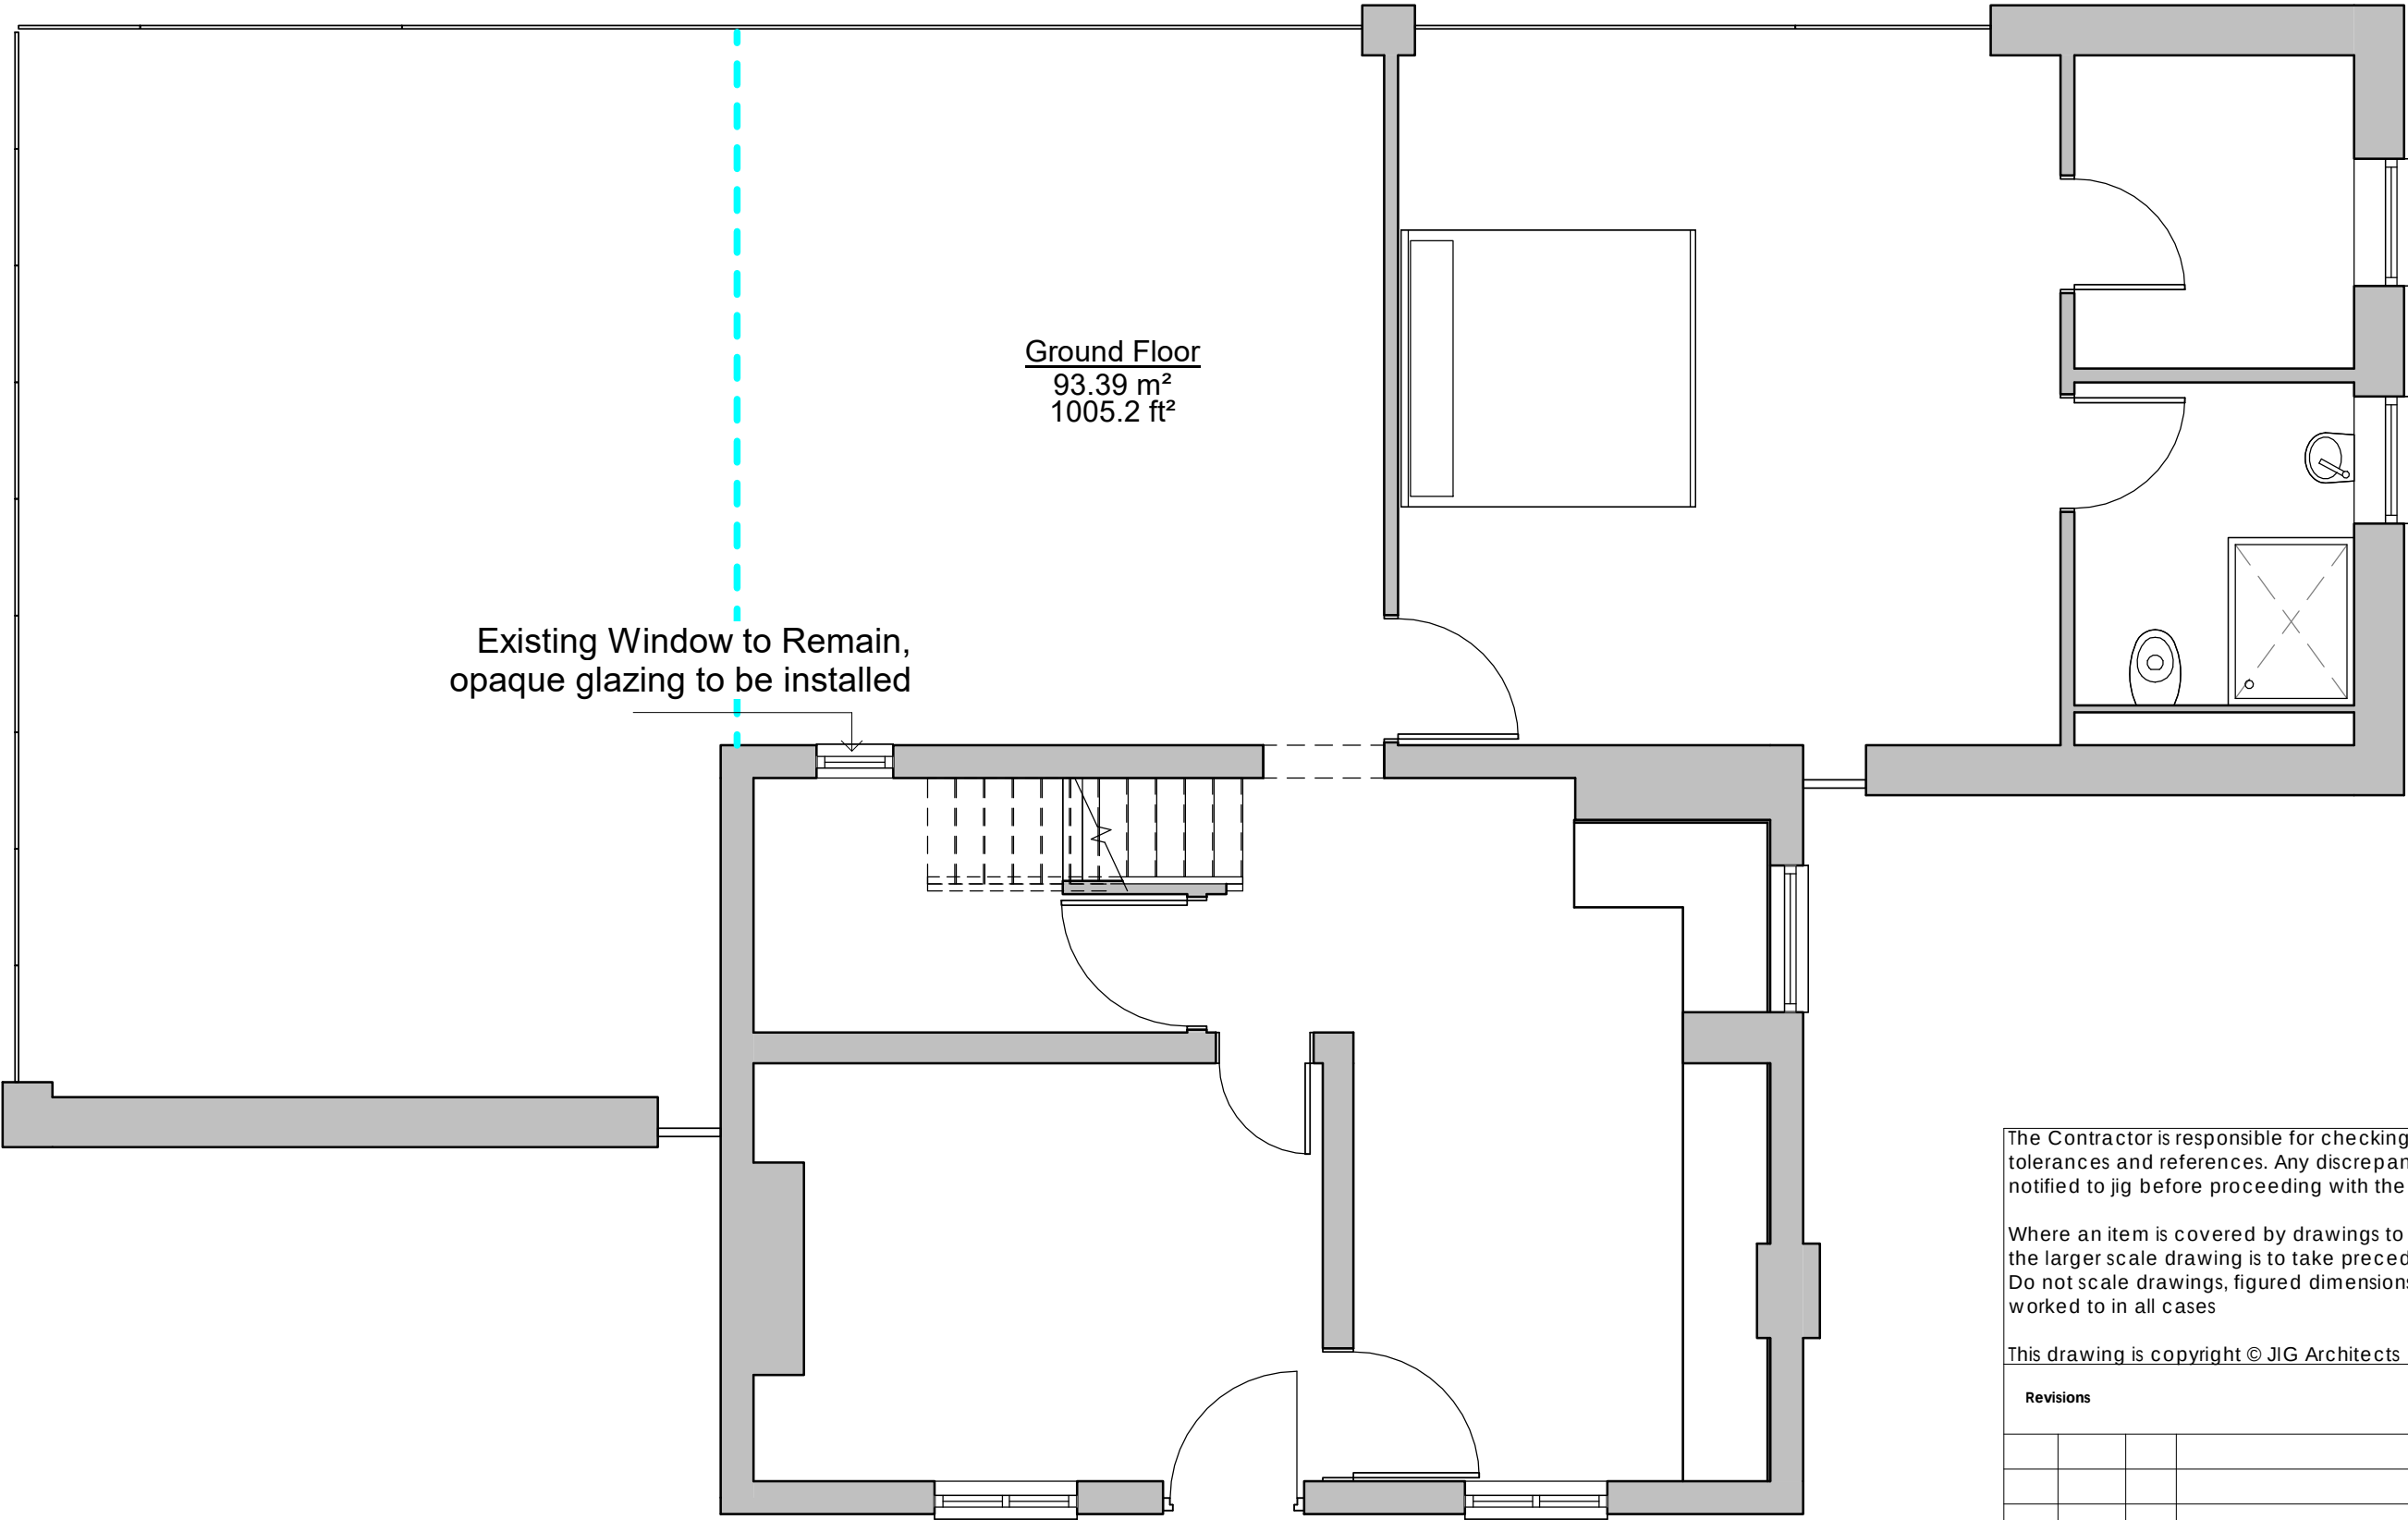

The Contractor is responsible for checking all dimensions, tolerances and references. Any discrepancy is to be notified to jig before proceeding with the work.

Where an item is covered by drawings to different scales, the larger scale drawing is to take precedence. Do not scale drawings, figured dimensions are to be worked to in all cases

This drawing is copyright © JIG Architects

Revisions			
A	08/22	JRJ	Planning Amendments

JIG RIBA Chartered Practice
Architects

Unit 16 Mold Business Park, Wrexham Road, Mold, Flintshire CH7 1XP

Tel: 01352 744889 | Fax: 01352 700769 | Email: admin@jigarchitects.com

Client Mr M Roberts

Project Graig Cottage

Drawing Title
Proposed Areas

Scale as indicated @ A2	Drawing No. A201	Revision			
		A			
Drawn JRJ	Job No. 1732				
Checked CGR					
Date 09/12/22					

Area Schedule (GIA)	
Level	Area
Ground Floor	93 m²
First Floor	37 m²
Grand total: 2	130 m²